




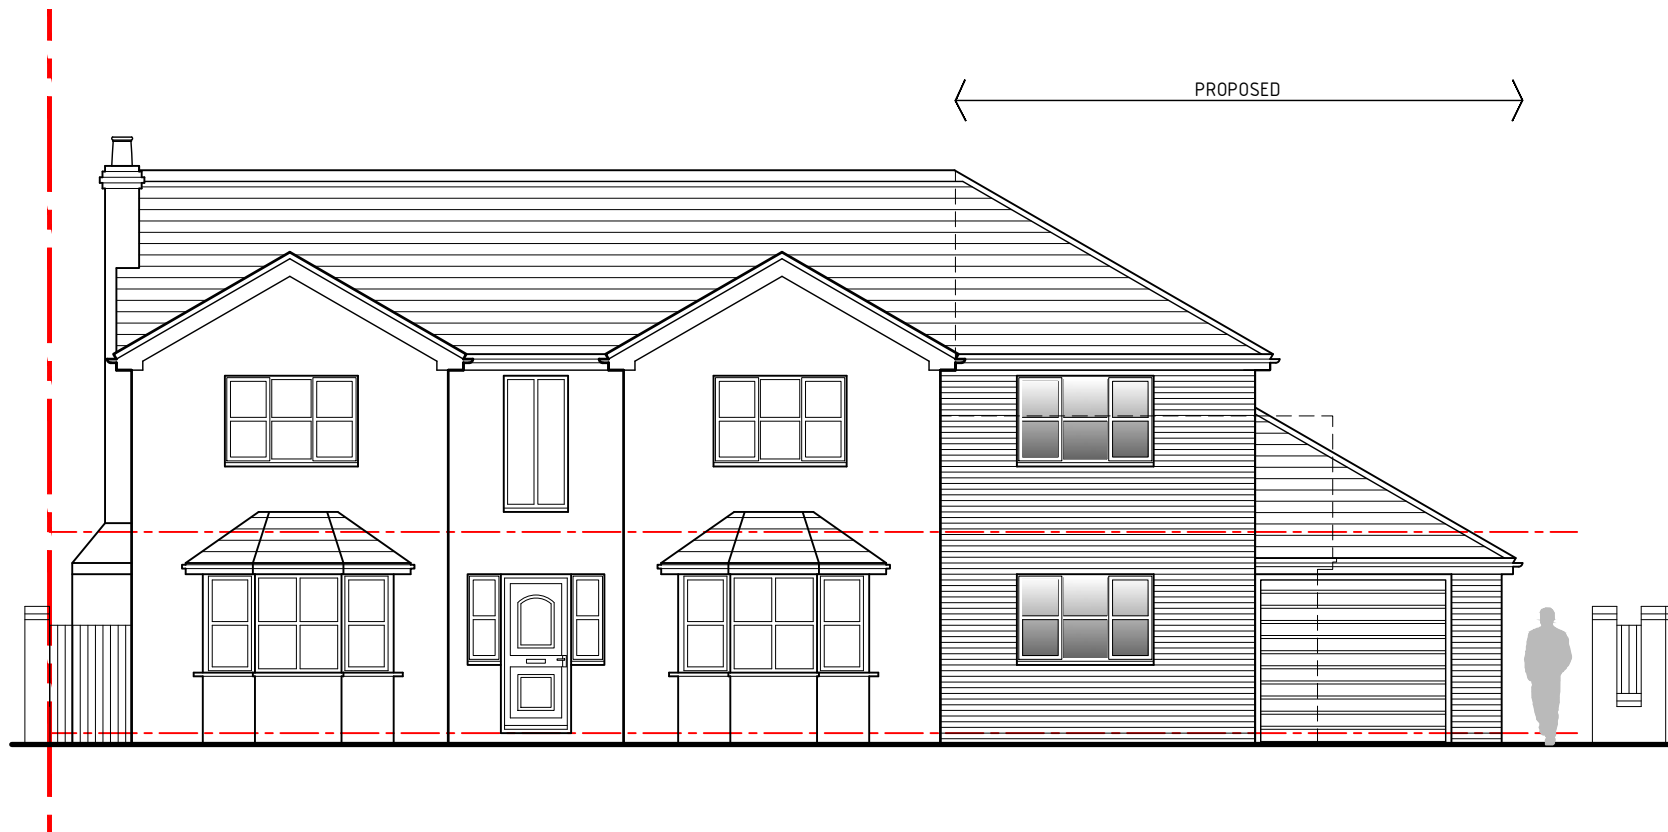


Front elevation 1:100

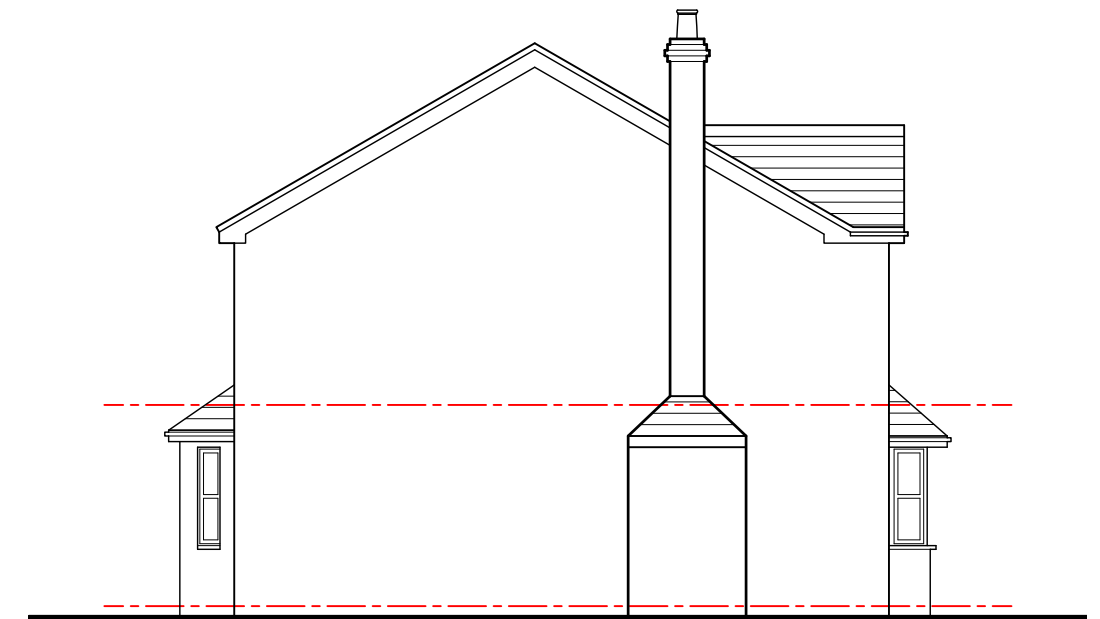

Side-01 elevation 1:100

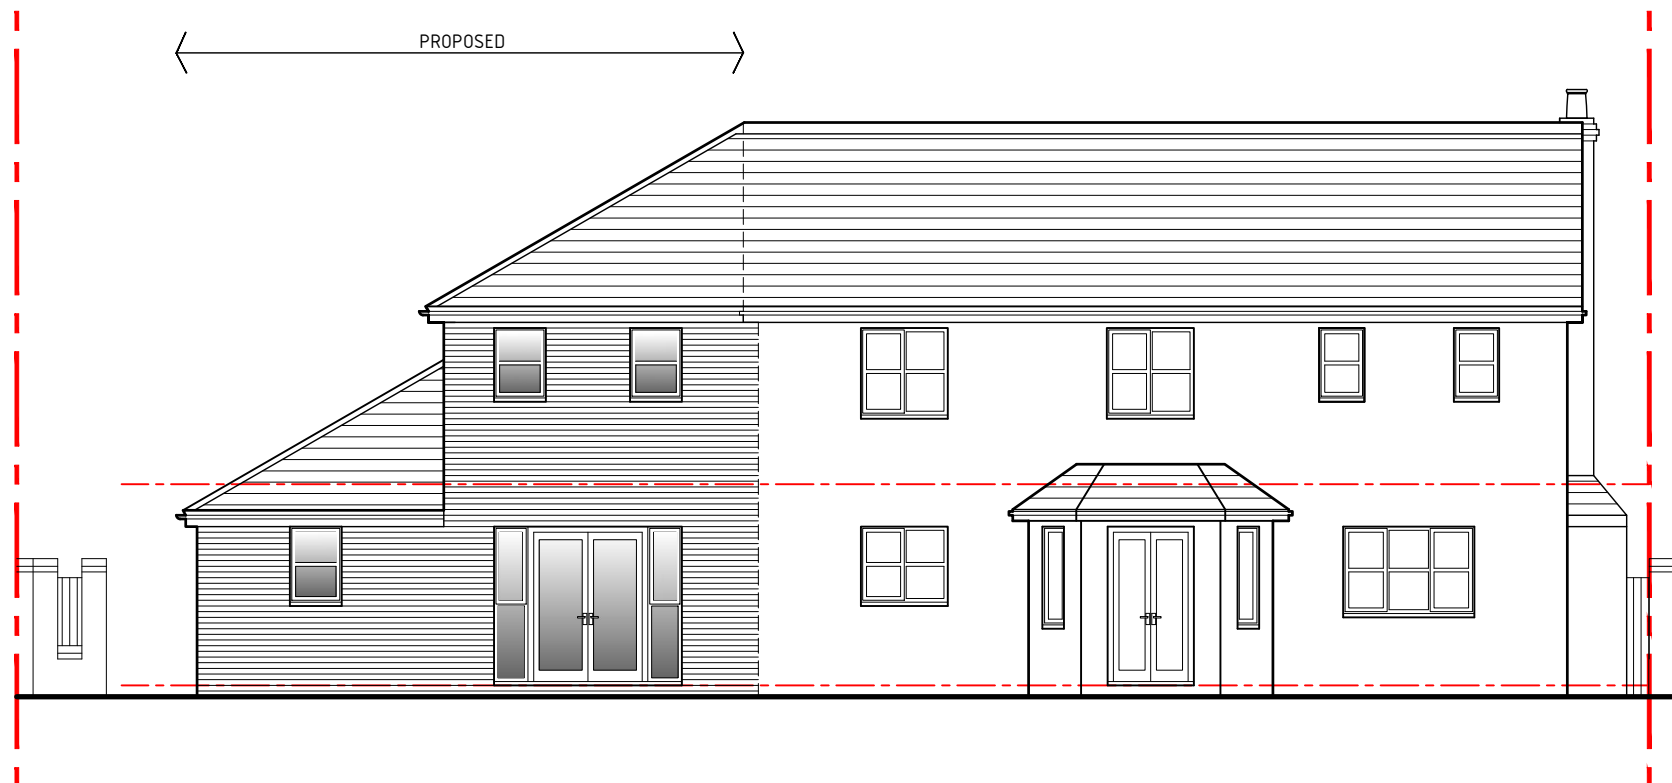

Rear elevation 1:100

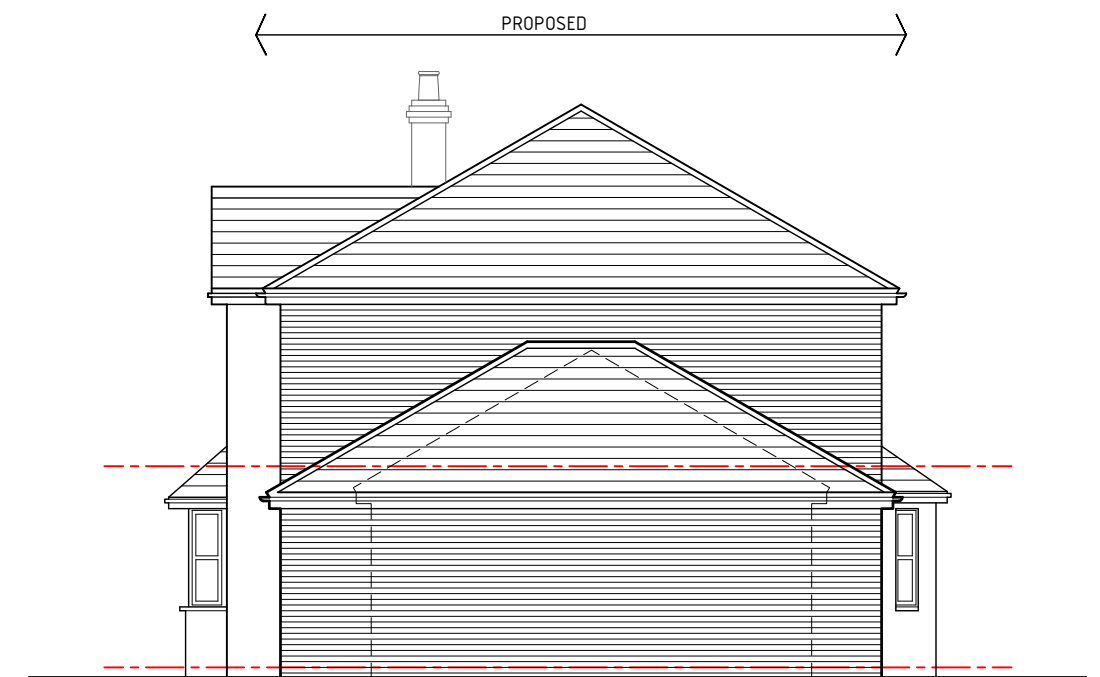

Side-02 elevation 1:100

Proposed

 HDS Architectural Services, The Foundry, 15 Yorke Street, Wrexham LL13 8LW Tel (01978) 345250 www.hdsarchitectural.co.uk	Project; 8 High Street, Gwersyllt, Wrexham, LL11 4LA		Dwg No; HS/PD/06	Date; 06.06.22
	Title; Proposed Elevations	Scale (A3); 1:100	Revision;	