


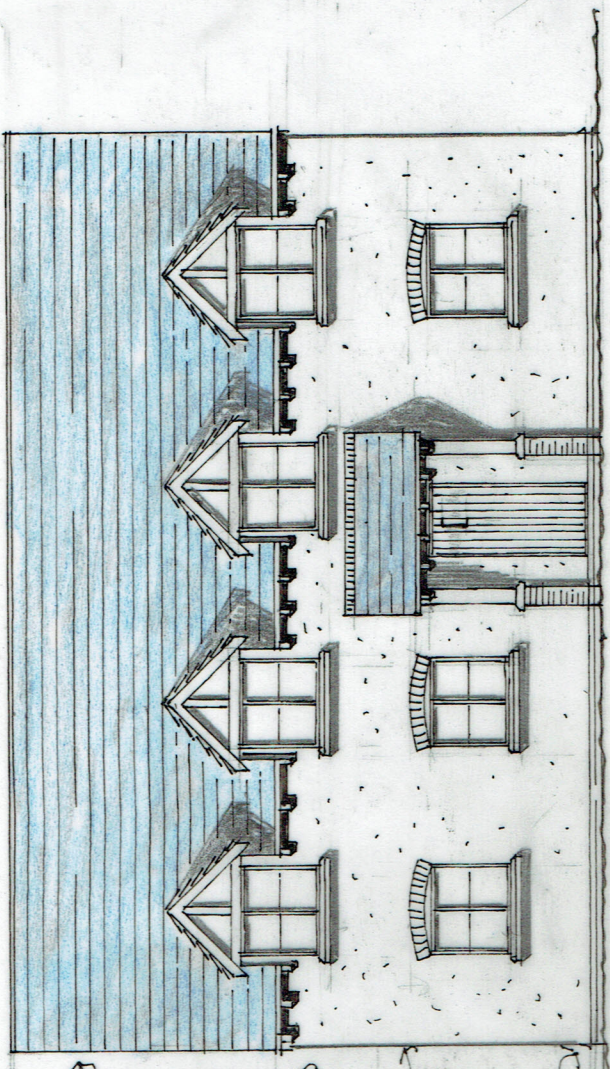


new roof slabs to satisfaction of the Planning Officer.

exposed and treated timber rafters at eaves.


new render finish to new and existing external walls to be agreed with Planning Officer.

sprayed concrete cill to all window openings bellmouth to base of render.

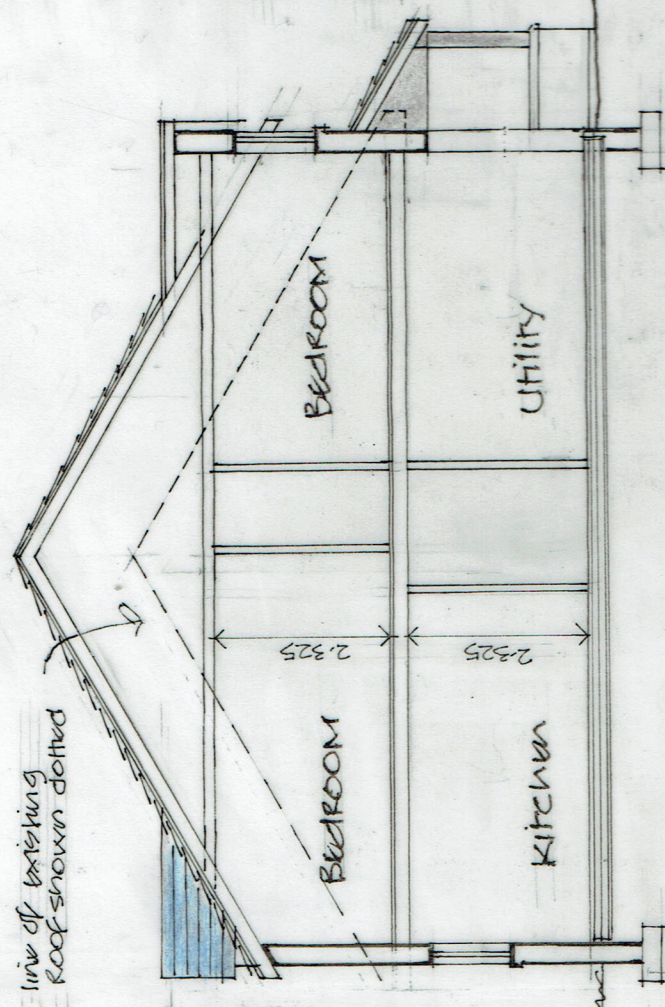

section

Scale Bar - Metres
0 5 10

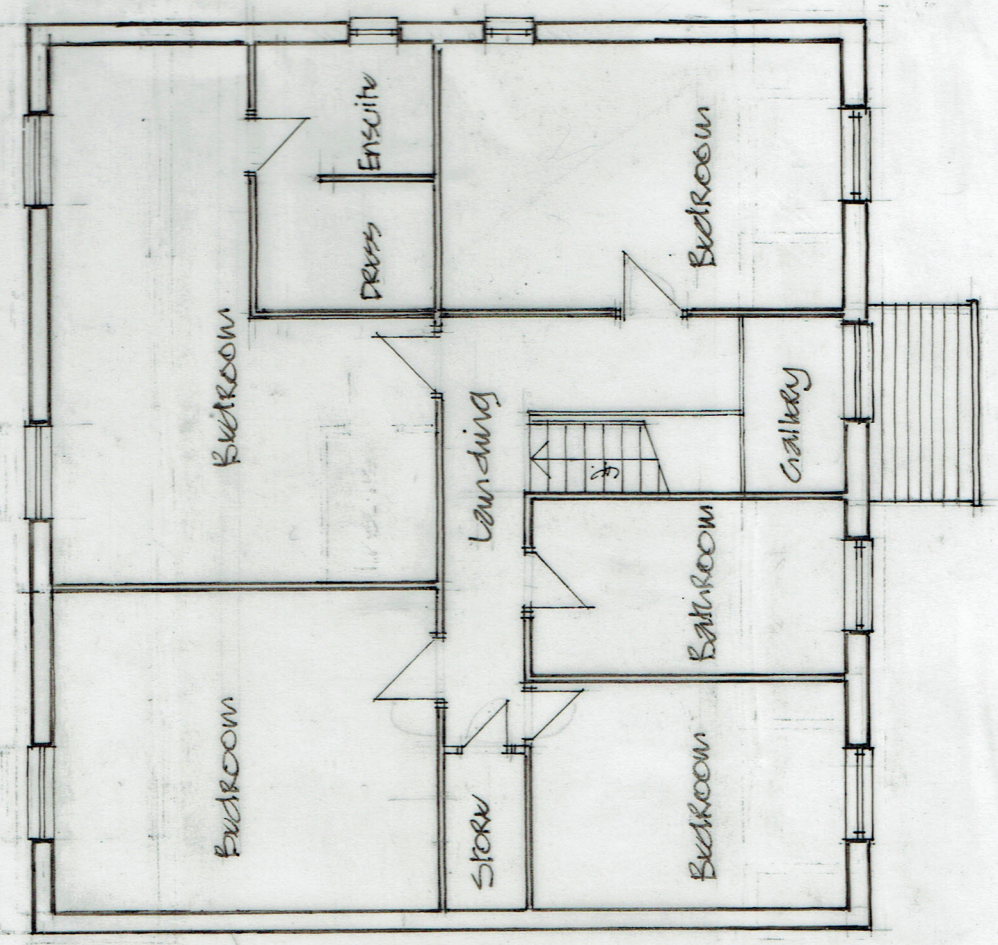

Client
ETONBROOK LIMITED

Job
PROPOSED CONVERSION OF EXISTING BARN AND FIRST FLOOR EXTENSION TO EXISTING BUNGALOW AT COED DERWEN, ERBISTOCK LL13 0DJ
Title
PROPOSED FIRST FLOOR PLAN, ELEVATION AND SECTION OF BUNGALOW

Scale: 1:100
Dwg. No: 2021/09/08
Date: February 2021

David Vaughan
25 Church Road, Salford
Worsfold, Cheshire CW9 2NG
Architectural
Planning
Project Management
Telephone: 01606 597513
Copyright ©