


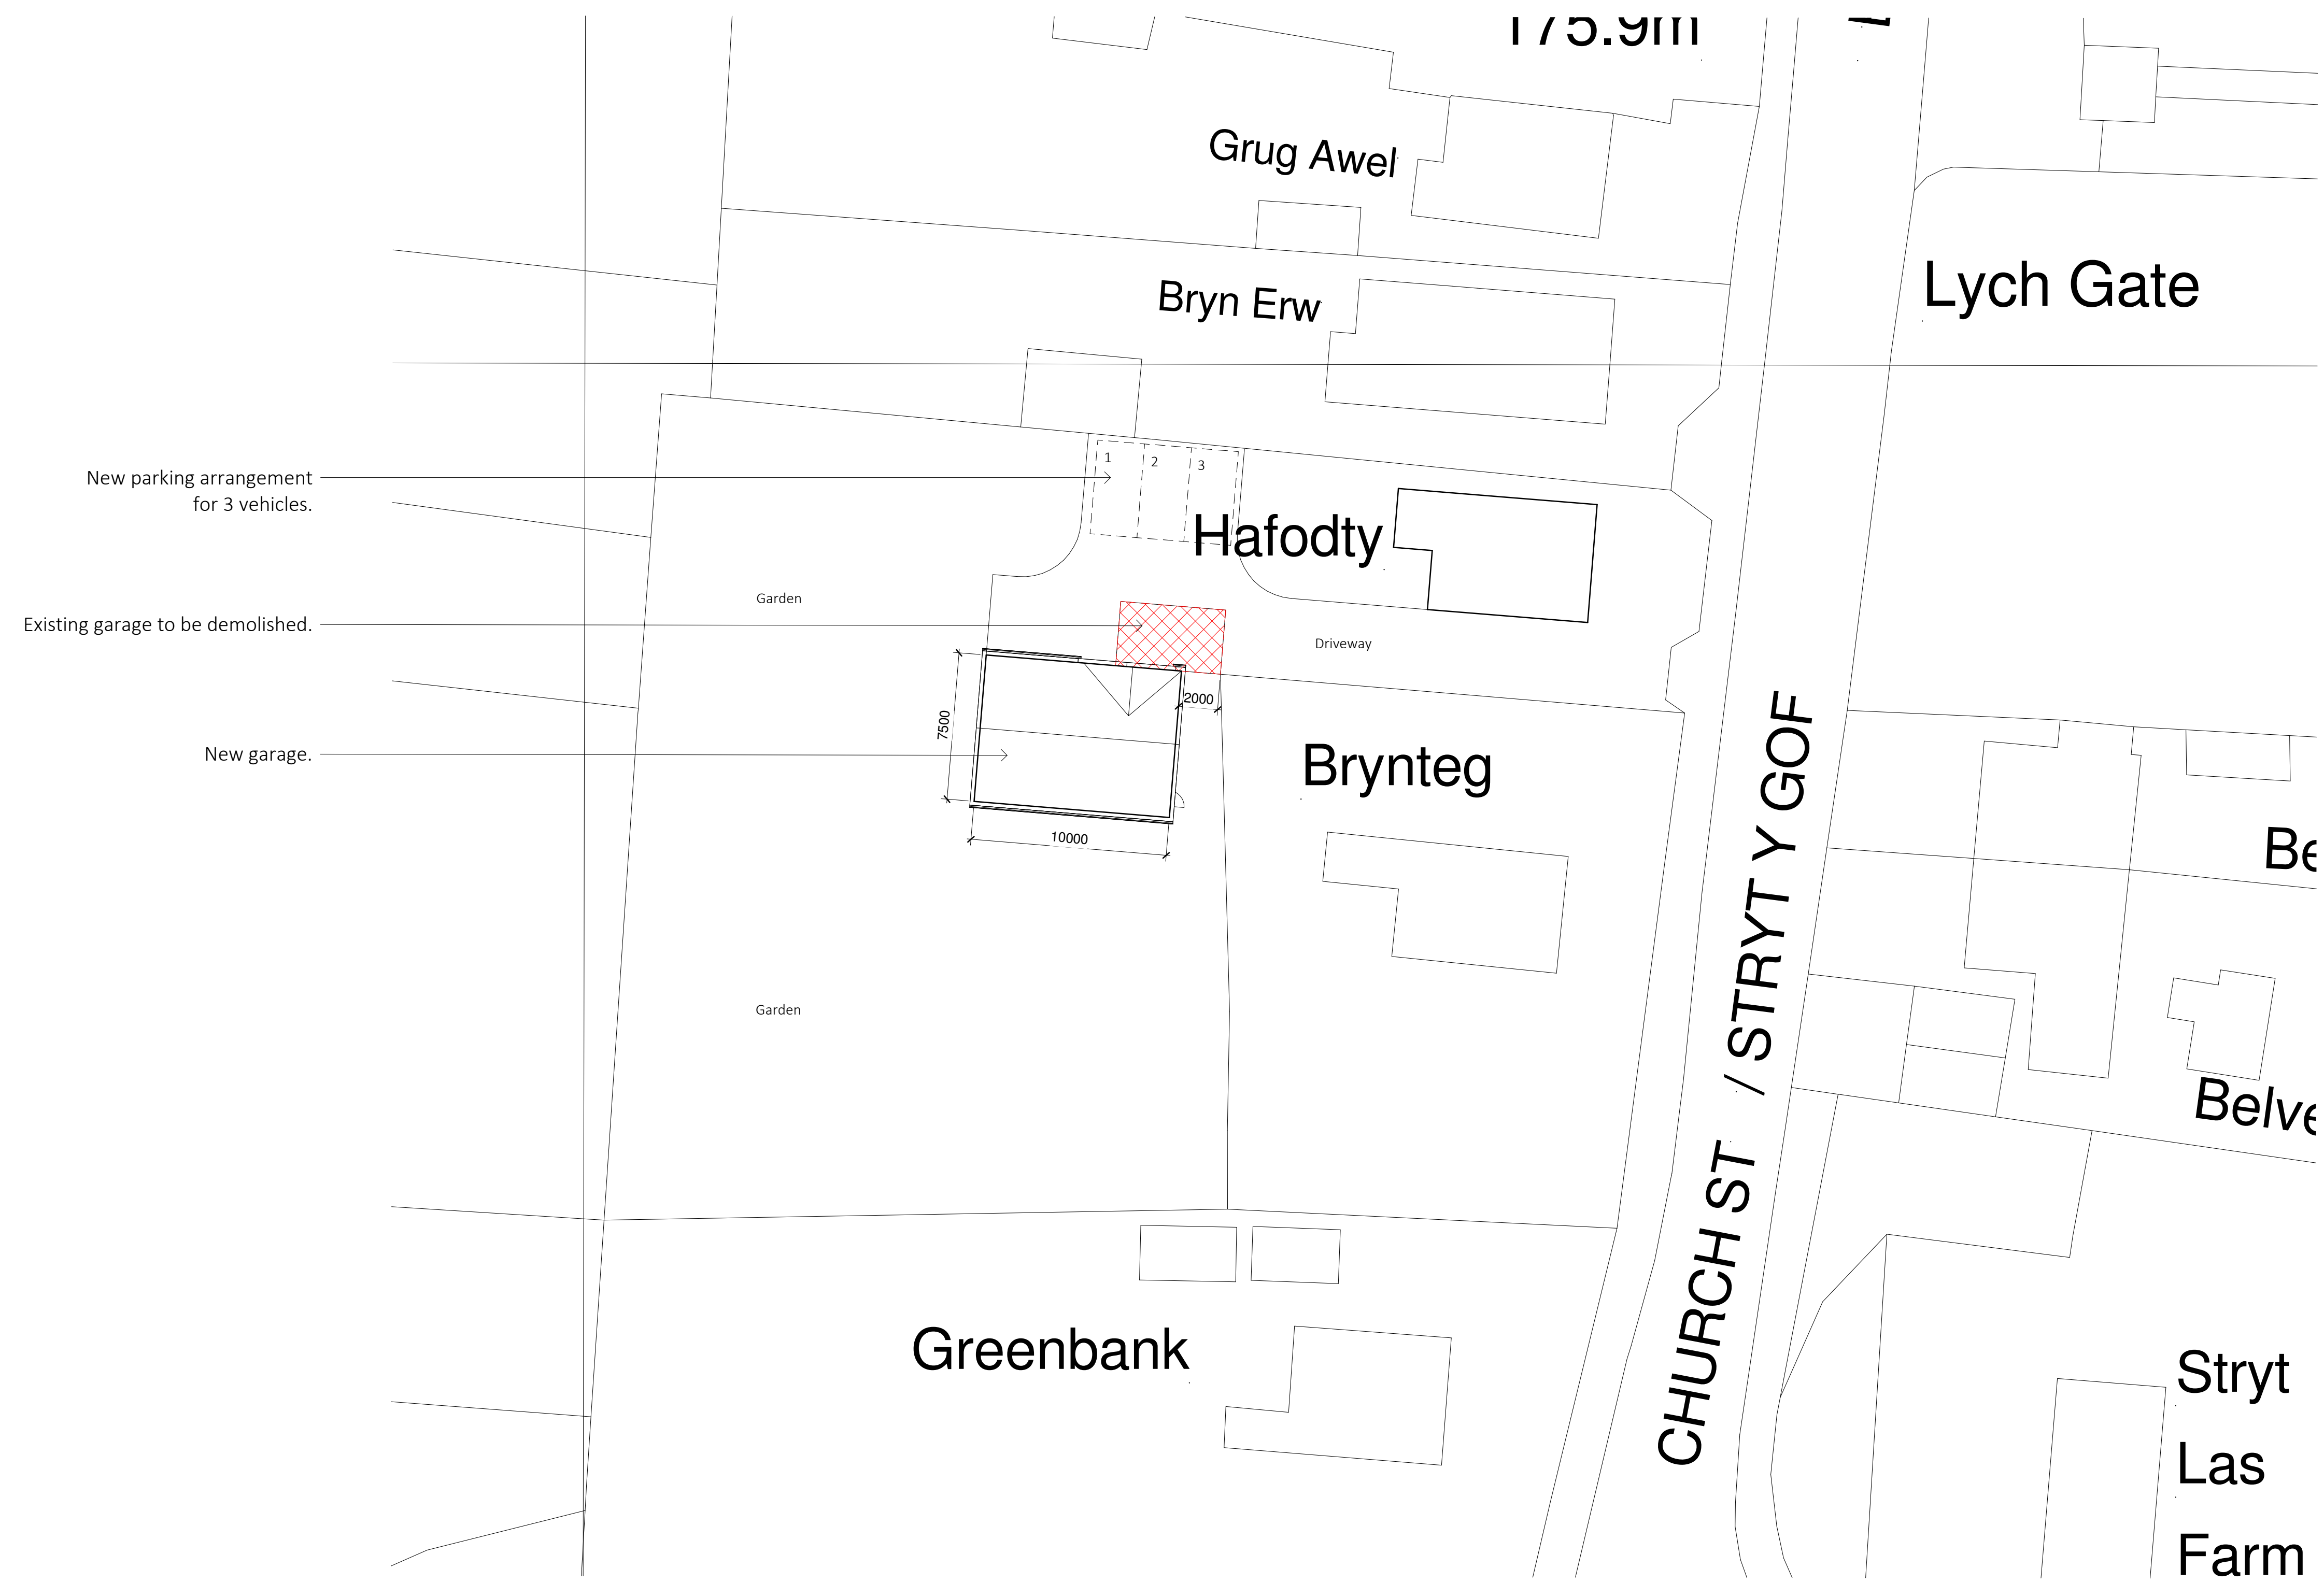

Proposed Site Plan
1 : 200



Project: Hafodty, Church Street, Rhos			
Title: Proposed Site Plan			
Scale @ A1: 1 : 200	Scale @ A3: 1 : 400	Author: GE	Date: 29/04/22
Project Ref: 22-23	Drawing No: A101	Rev: -	