


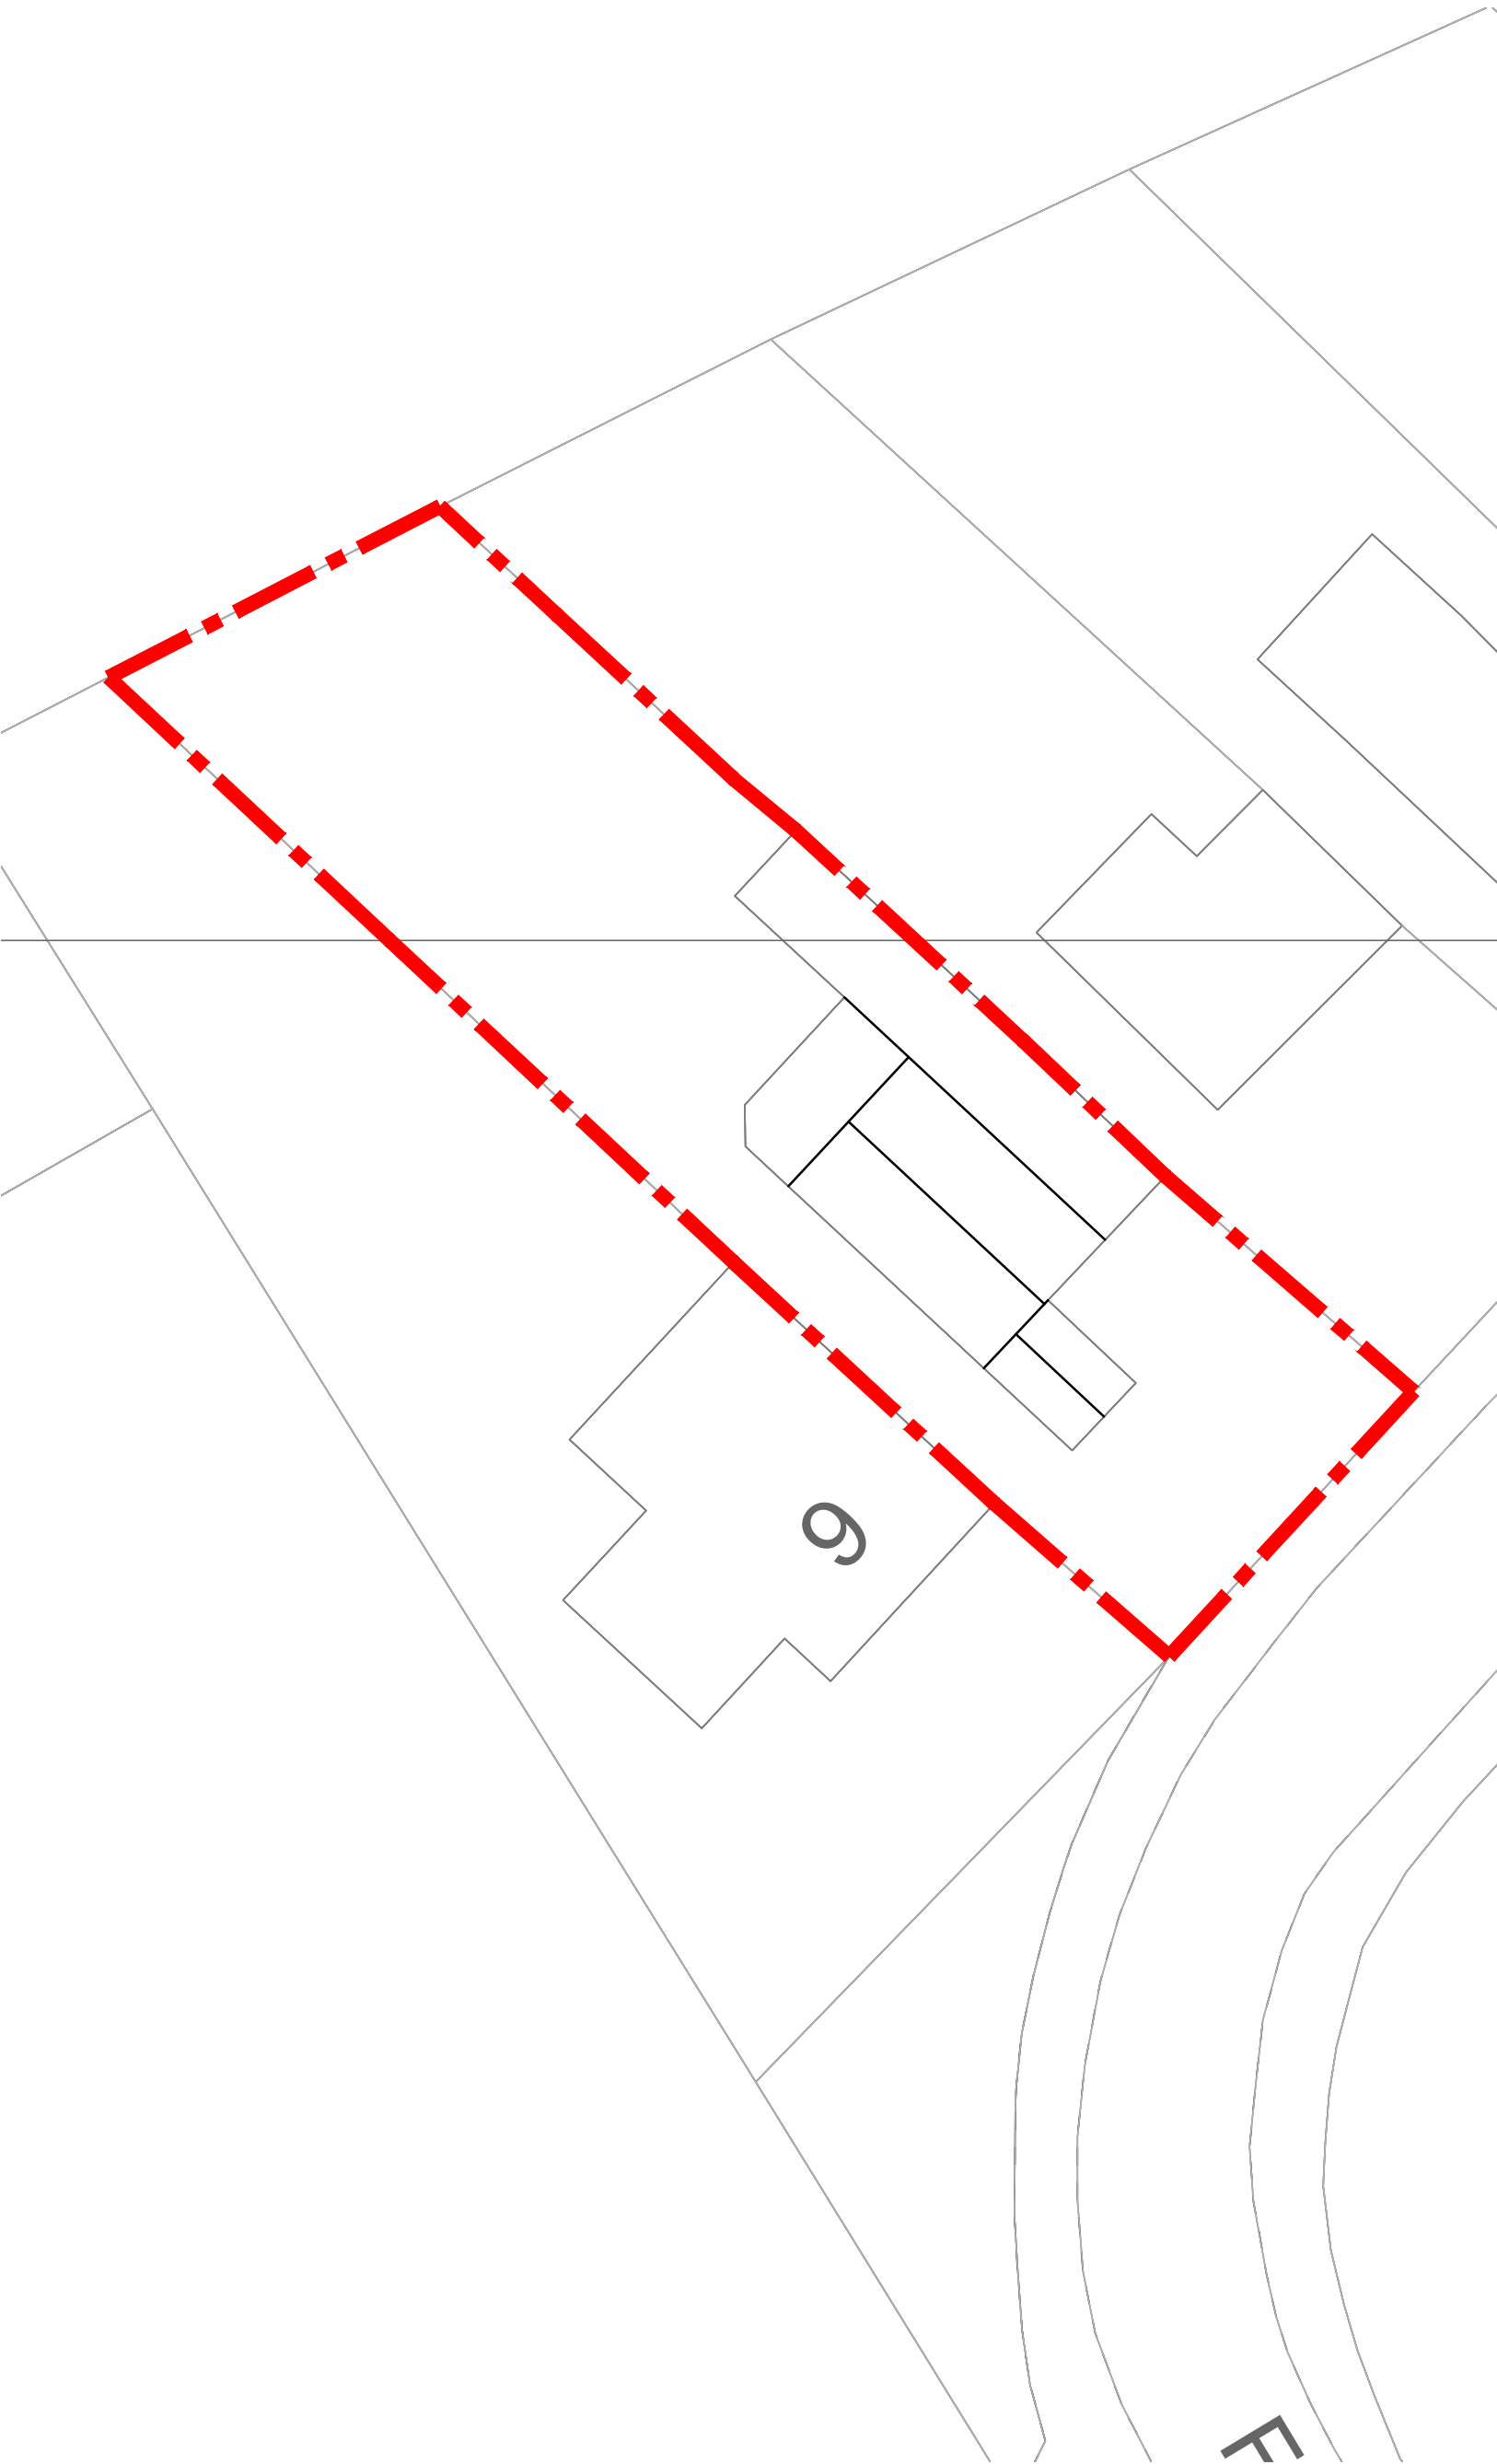
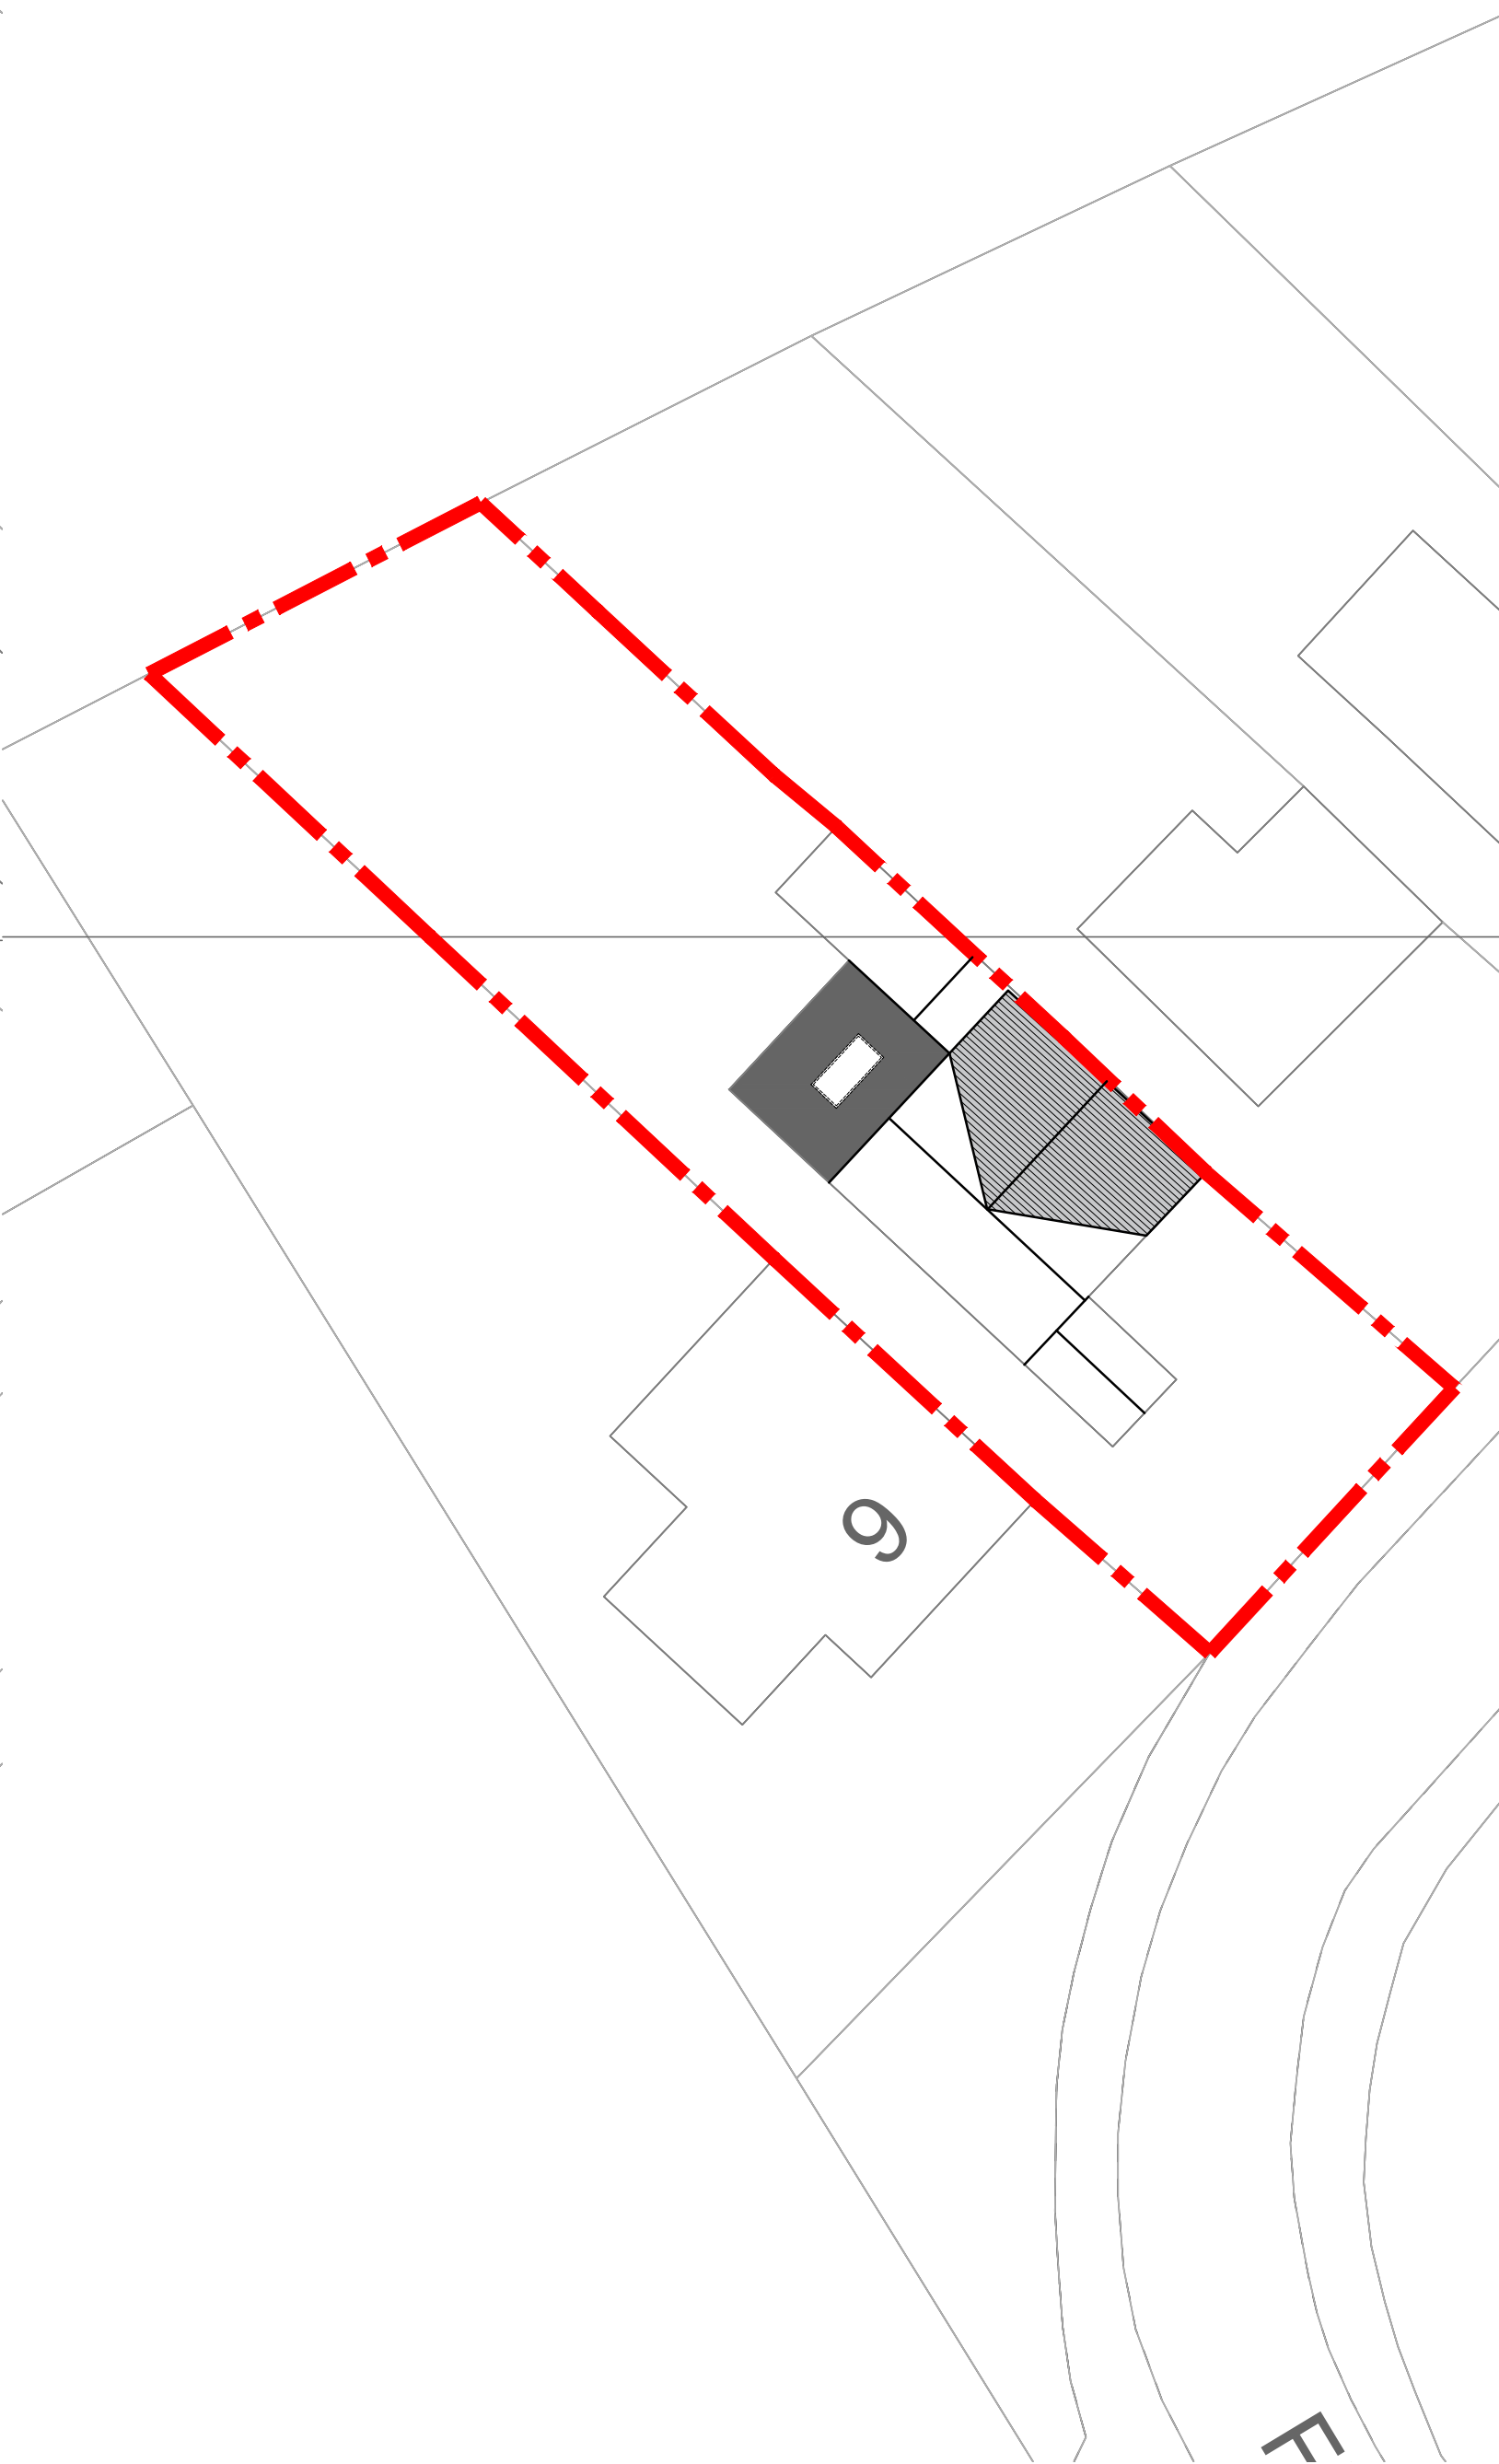


 

As Existing Site plan 1:200

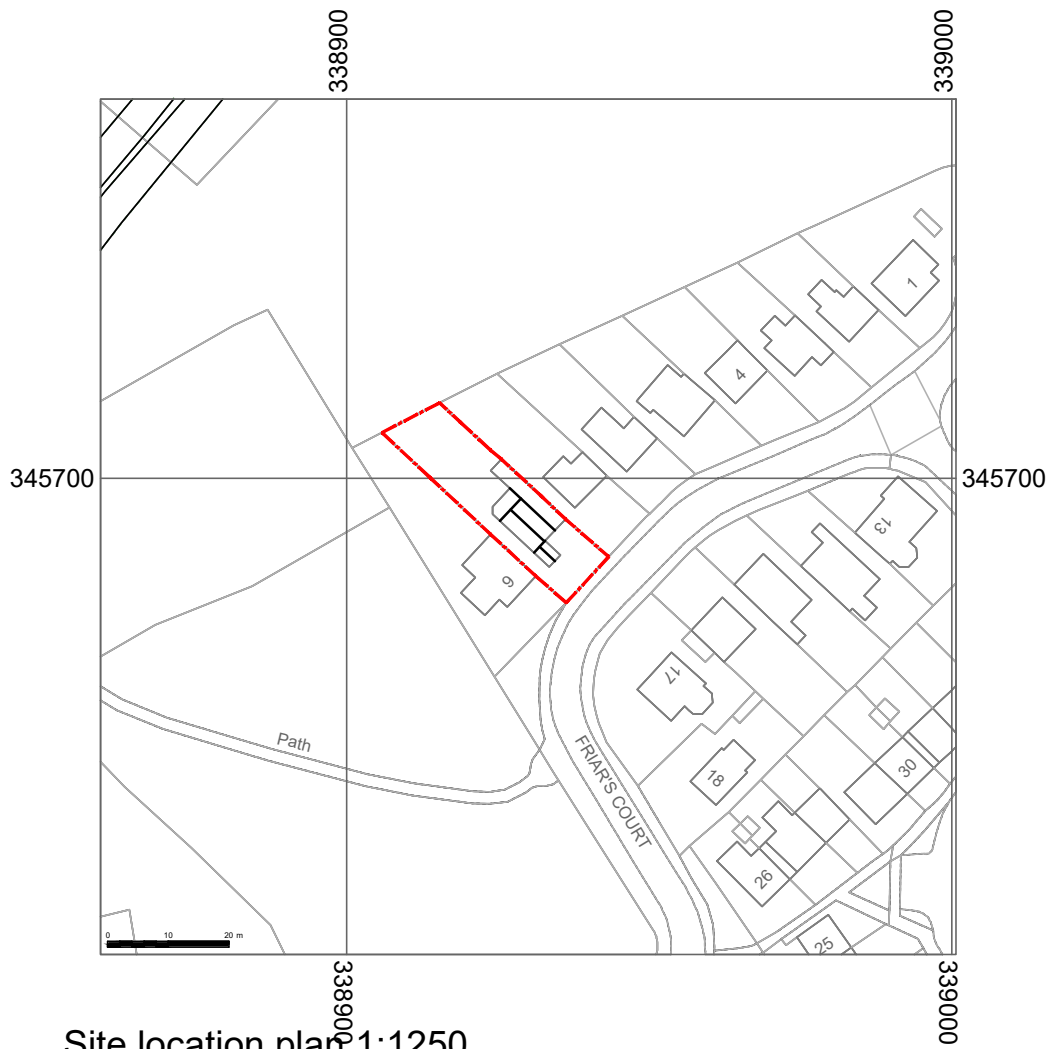


As Proposed Site plan 1:200

 

Site location plan 1:1250

1:1250

©Crown Copyright and database rights
2019 OS 100047474

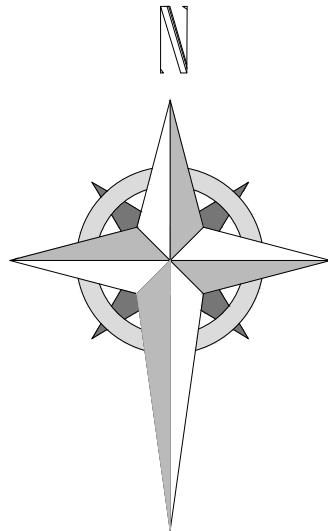

HDS Architectural Services, The Foundry,
15 Yorke Street, Wrexham
LL13 8LW
Tel (01978) 345250
www.hdsarchitectural.co.uk

Project; 8 Friars Court, Bangor On Dee, Wrexham, LL13 OAT	
Title; Site Location & Site plans	Scale (A2); 1:200 & 1:1250
Dwg No; FC/PD/05	Date; September 2021
Revision; REV E - drawing amended to suit clients comments (08-02-22).	