


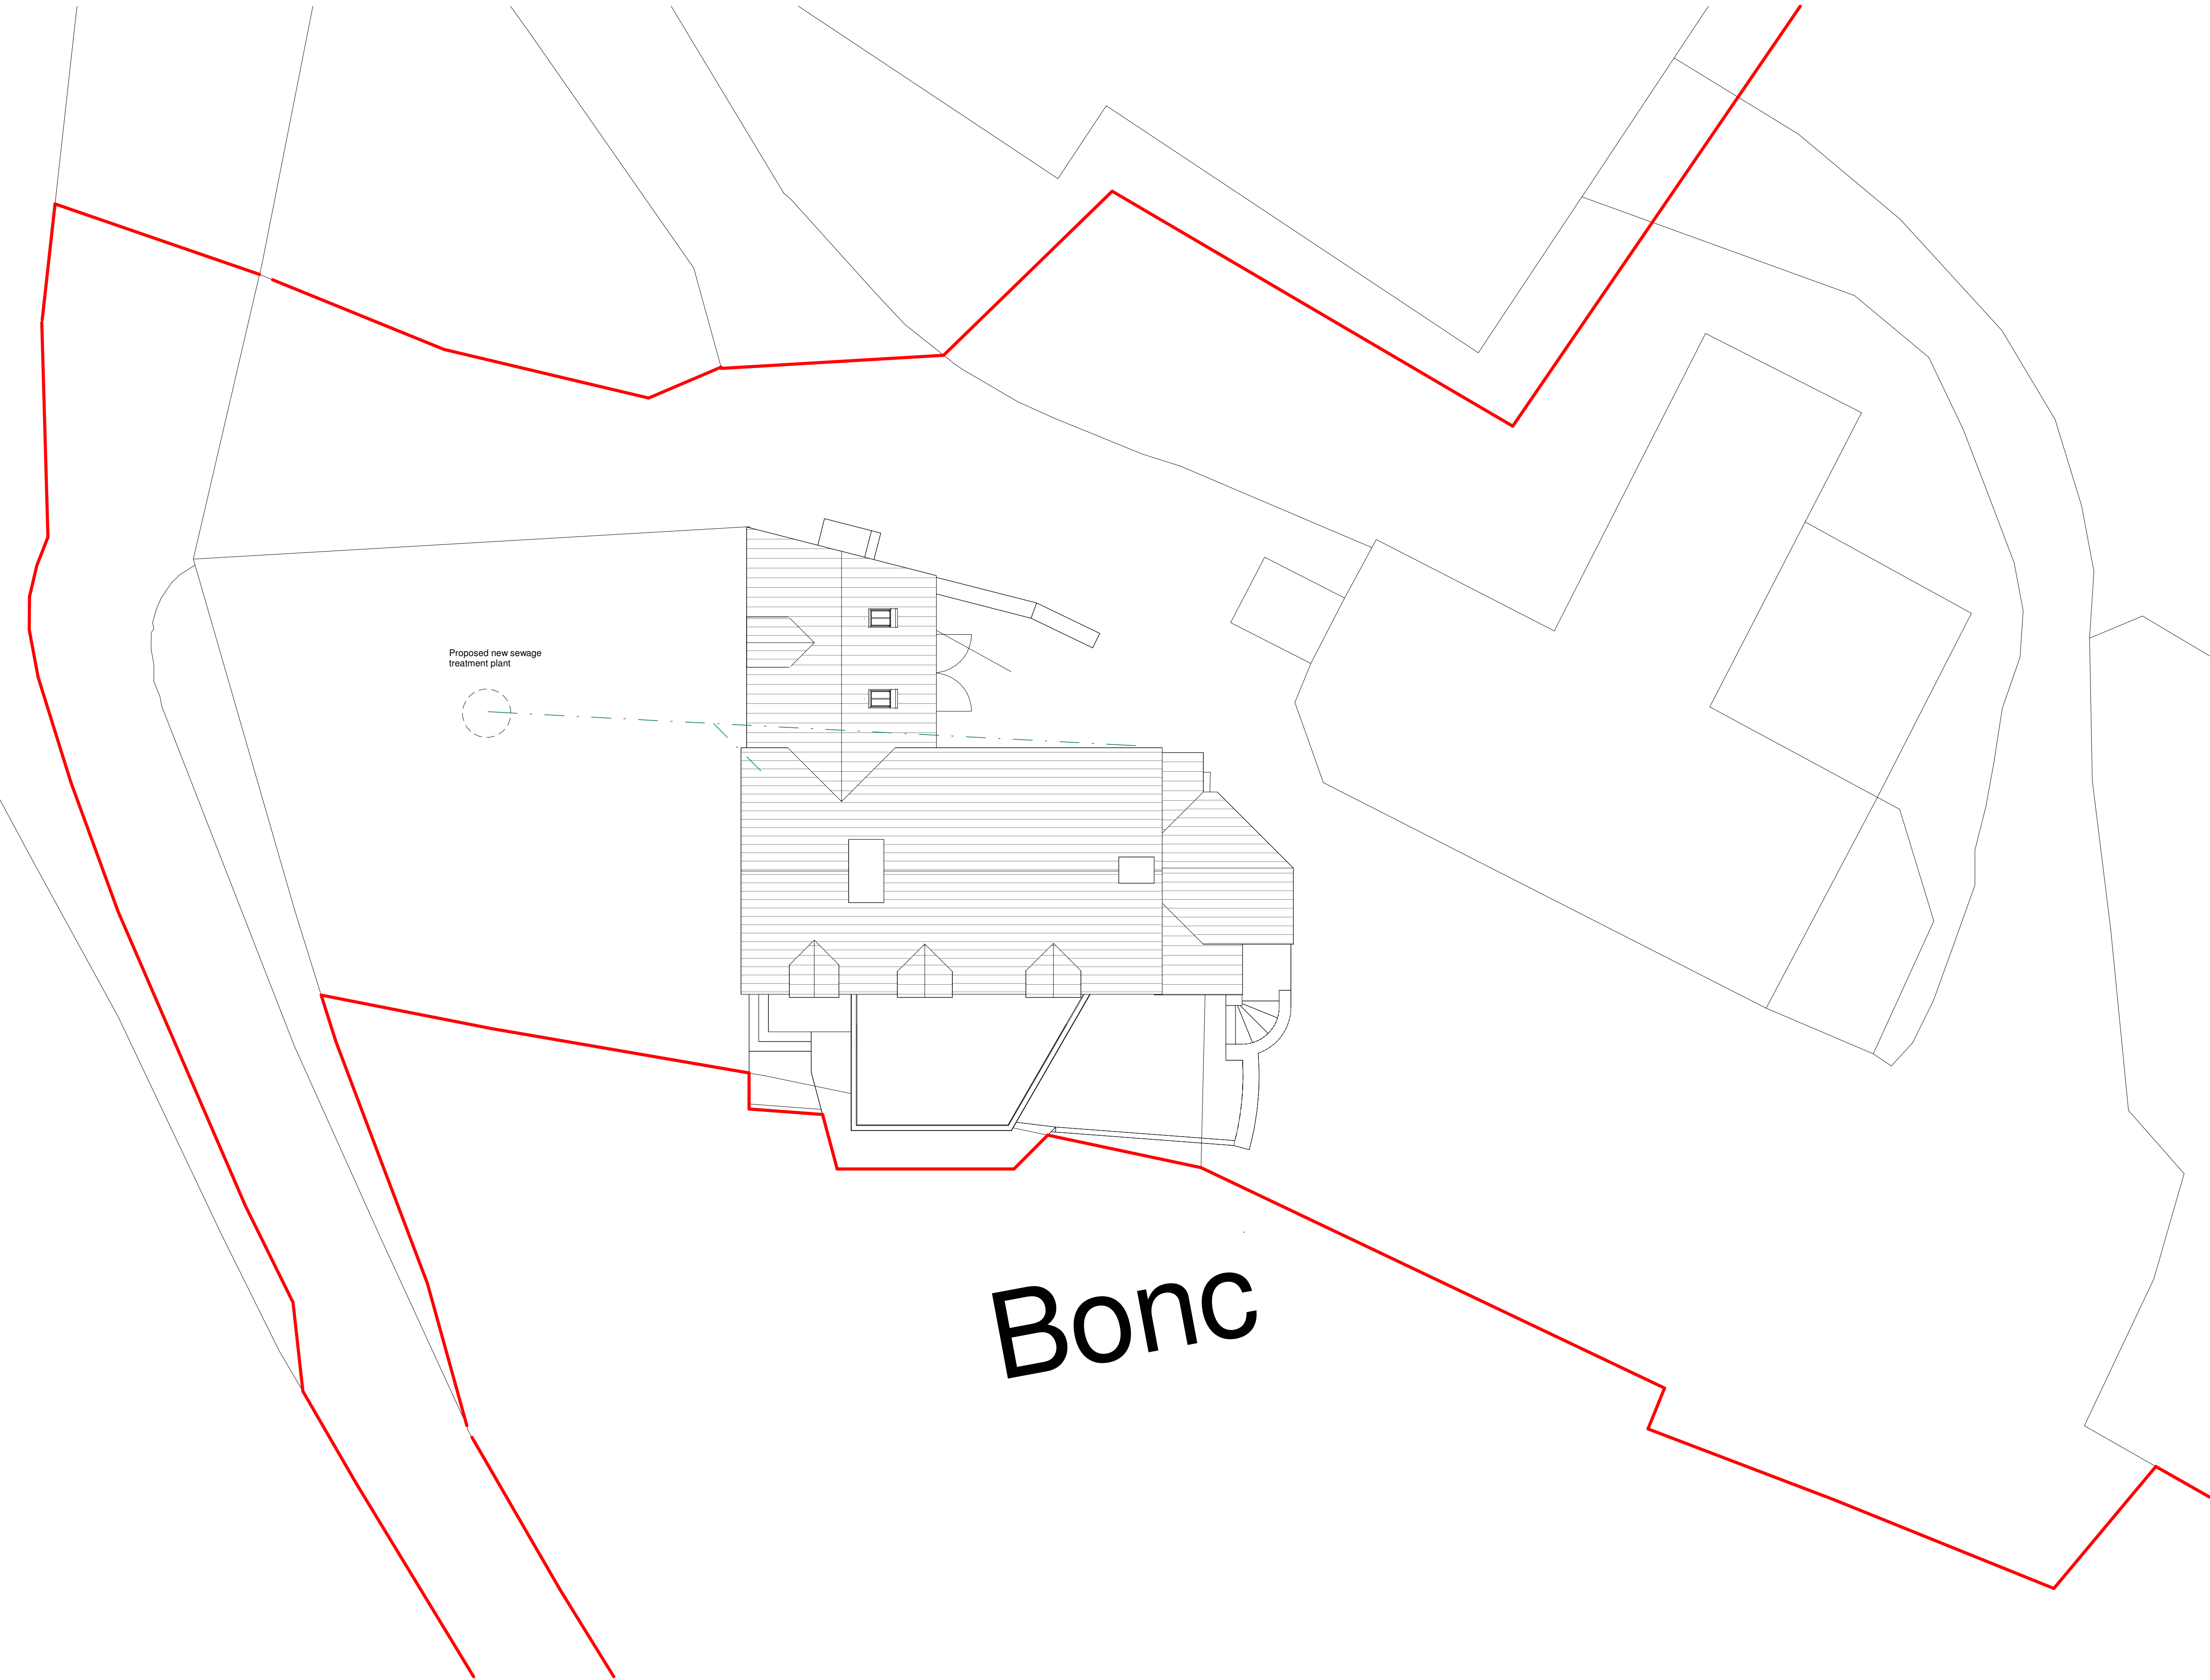

| C   | Amendments following client comments                   | JB    | ks    | 12/06/22 |
|-----|--------------------------------------------------------|-------|-------|----------|
| B   | Amendments made to extension following client comments | JB    | ks    | 27/06/22 |
| A   | Amendments made following clients comments             | JB    | ks    | 19/05/22 |
| Rev | Revision Description                                   | Drawn | Check | Date     |

Greenspace Architects Ltd  
The Old Town Hall  
The Square, Ellesmere  
Shropshire SY12 0EP  
Tel 44(0)1691 623899  
e-mail:  
greenspace@greenspacearchitects.co.uk  
web: www.greenspacearchitects.co.uk

Project  
**Proposed extensions and alterations at Y Bonc Farm**

Title  
**Proposed Site Plan**

| Scale @ A1        | Scale @ A3 | Drawn By  | Checked By | Date     |
|-------------------|------------|-----------|------------|----------|
| 1 : 100           | 1:200      | JB        | ks         | 28/02/22 |
| Drawing<br>Number | Job No.    | Sheet No. | Rev.       |          |
|                   | 21-38      | A101      | C          |          |

Drawing  
Number