



Construction (Design & Management) Regulations 2015

Design risk assessments are carried out throughout the design stage of this project in accordance with company procedures and manuals. Where reasonably possible all areas of risk applicable to design and end use of the construction have been identified and then eliminated, mitigated or recorded as a residual risk.

Note that general risks of which a competent designer or contractor should be aware are not included. This drawing is to be read in conjunction with the Pre Construction Information and all related documents prepared in accordance with the current Construction (Design and Management) Regulations 2015 and all applicable Health and Safety legislation as currently amended.

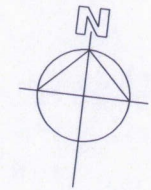

Location Plan
Scale 1:2500

 

Site Plan
1:200 @ A3

Application Boundary

Existing Building

Site Area - 5,215m²/ 56,135ft²

P1	Initial Issue	28.04.17
REV	DESCRIPTION BY CHK APP	DATE
RIBA PLAN OF WORK 2013 WORKSTAGE		LEVEL OF MODEL DEFINITION (LOD)
PURPOSE OF ISSUE - FIT FOR ...		STATUS

WREXHAM COUNTY
BOROUGH COUNCIL

09 NOV 2018

PLANNING DEPARTMENT

lawray architects

CARDIFF
029 2076 2511
www.lawray.co.uk

LONDON
0207 138 3560

WREXHAM
01978 357 887

CLIENT
Diocese of Wrexham

PROJECT TITLE
Curial Offices
Sontley Road, Wrexham

DRAWING TITLE
Existing Site Plan & Location Plan

DATE 05.17	SCALE @ A3 1:200	DRAWN KOH	CHECKED -	APPROVED -
PROJECT NO N1817	DRAWING NO (B51122290) WCO-LAW-X-X-DSP-AR-910001	PROJ - ORIGINATOR - ZONE - LEVEL - TYPE - ROLE - CLASSIFIER	REV P1	
DO NOT SCALE Any discrepancy or query concerning this drawing should be referred to the Architect. Copyright © LAWRAY LIMITED Registered Office: Greenmeadow Springs, CARDIFF CF15 5AB Reg. Co. No. 2724178, VAT Reg. No. 134 2146 08				