



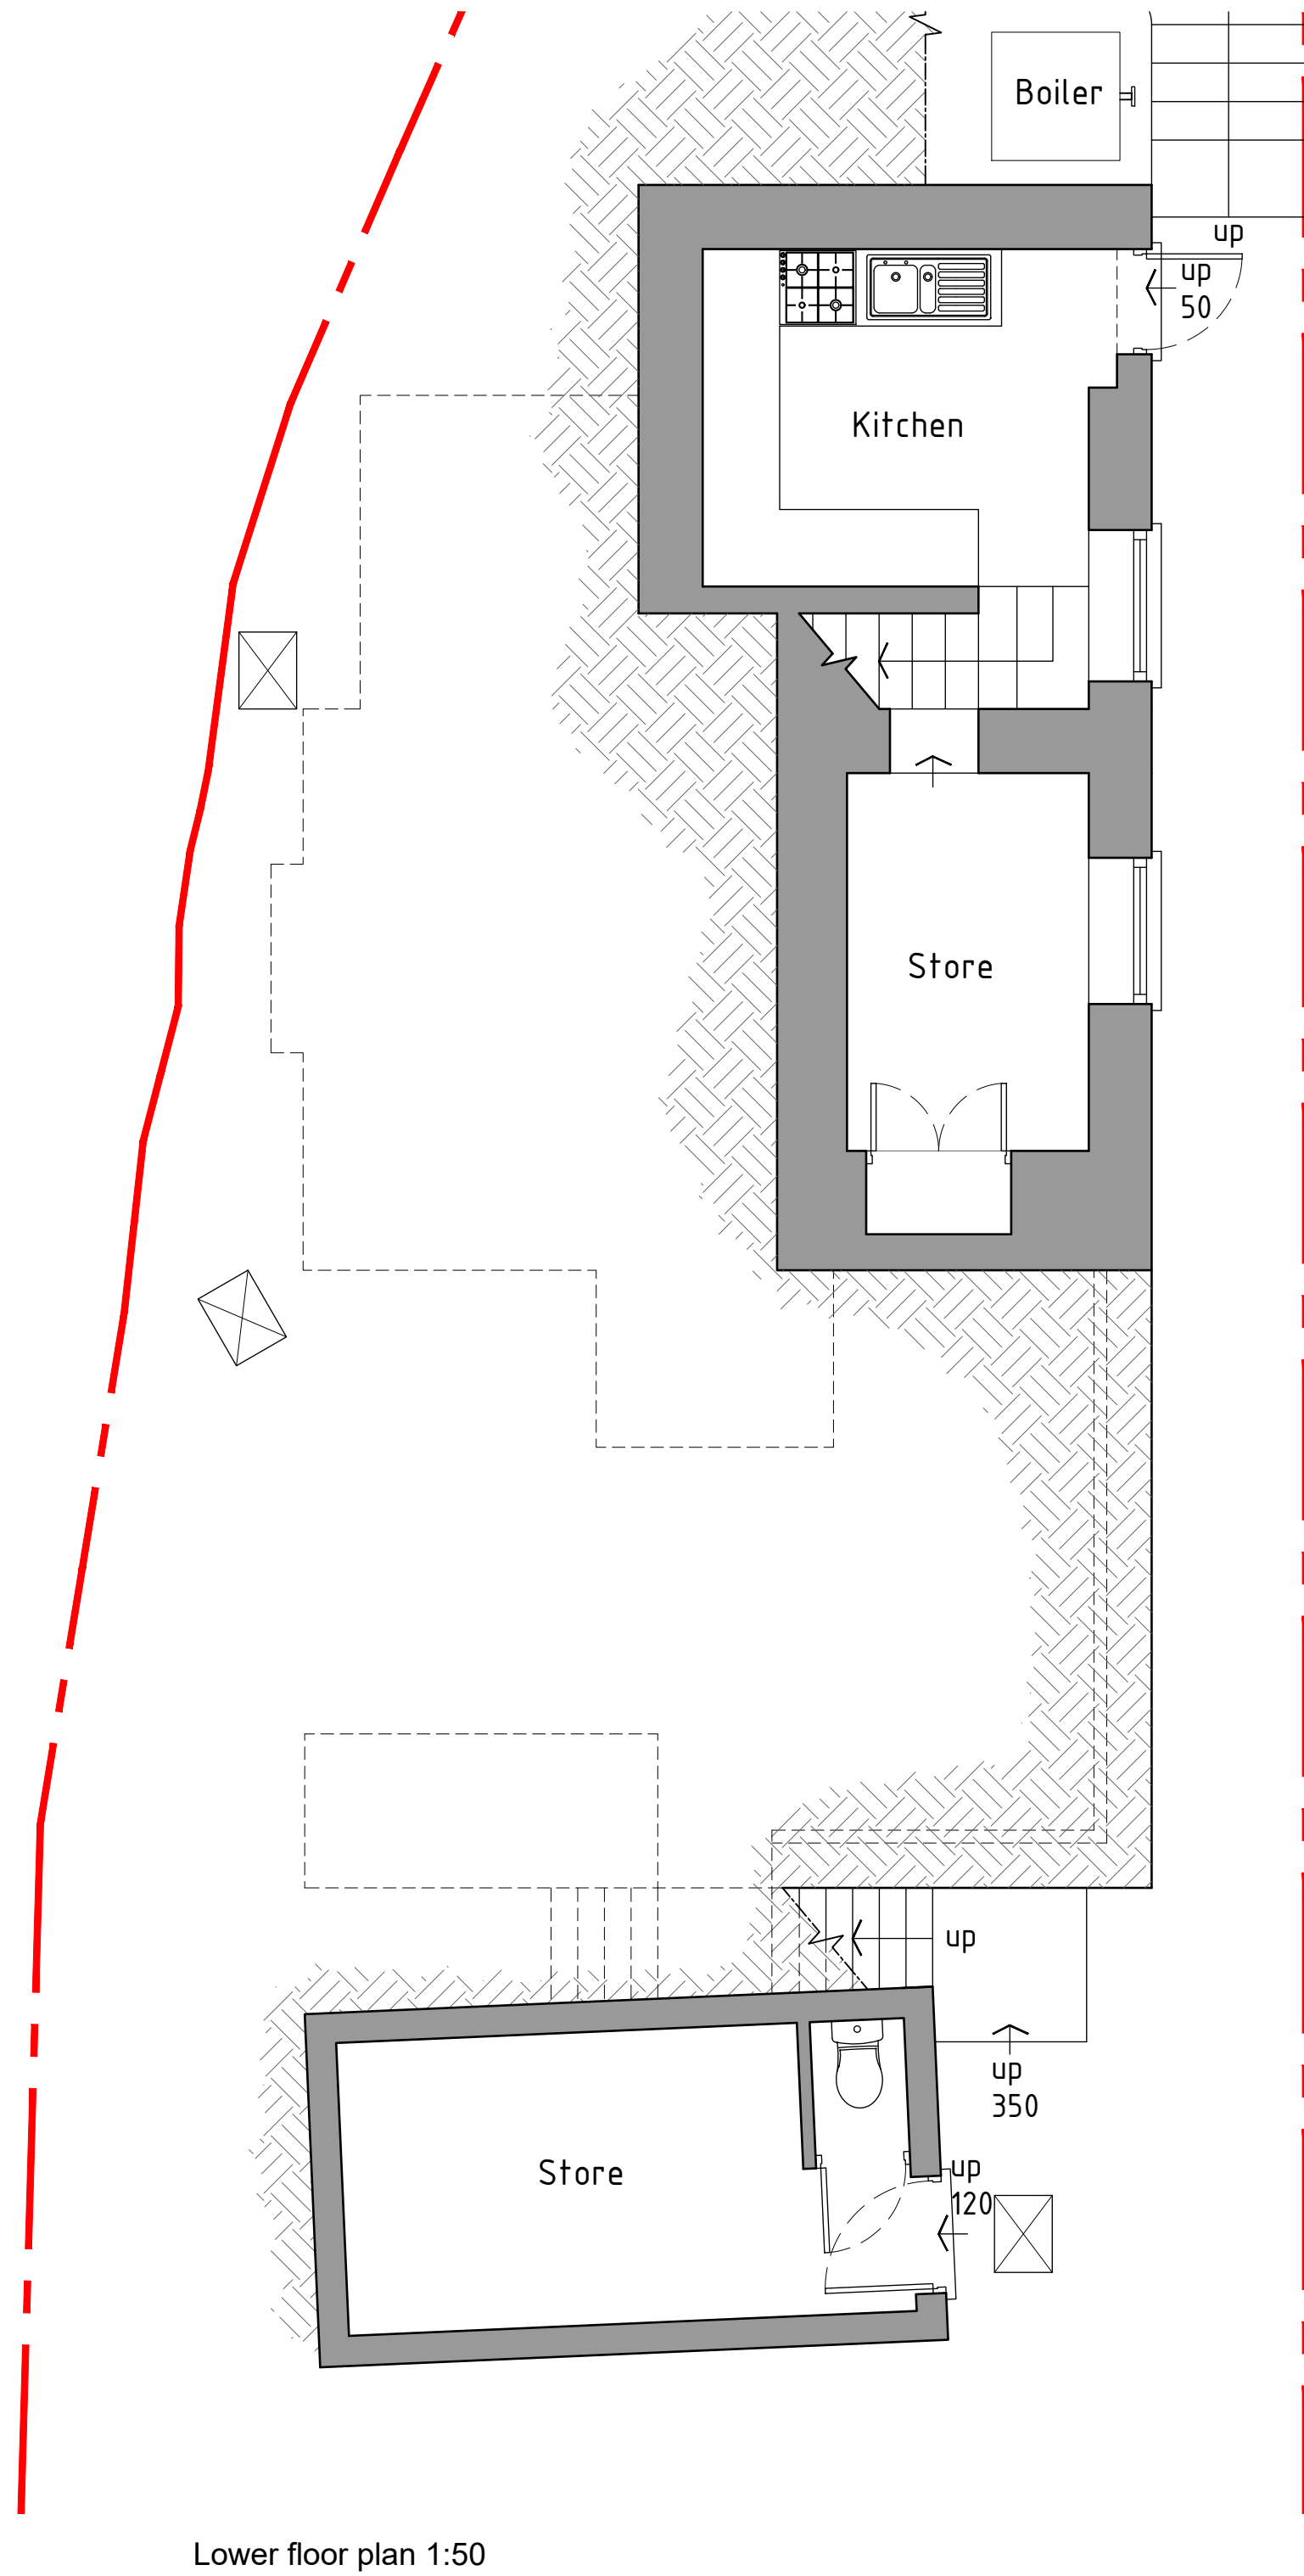

As Existing

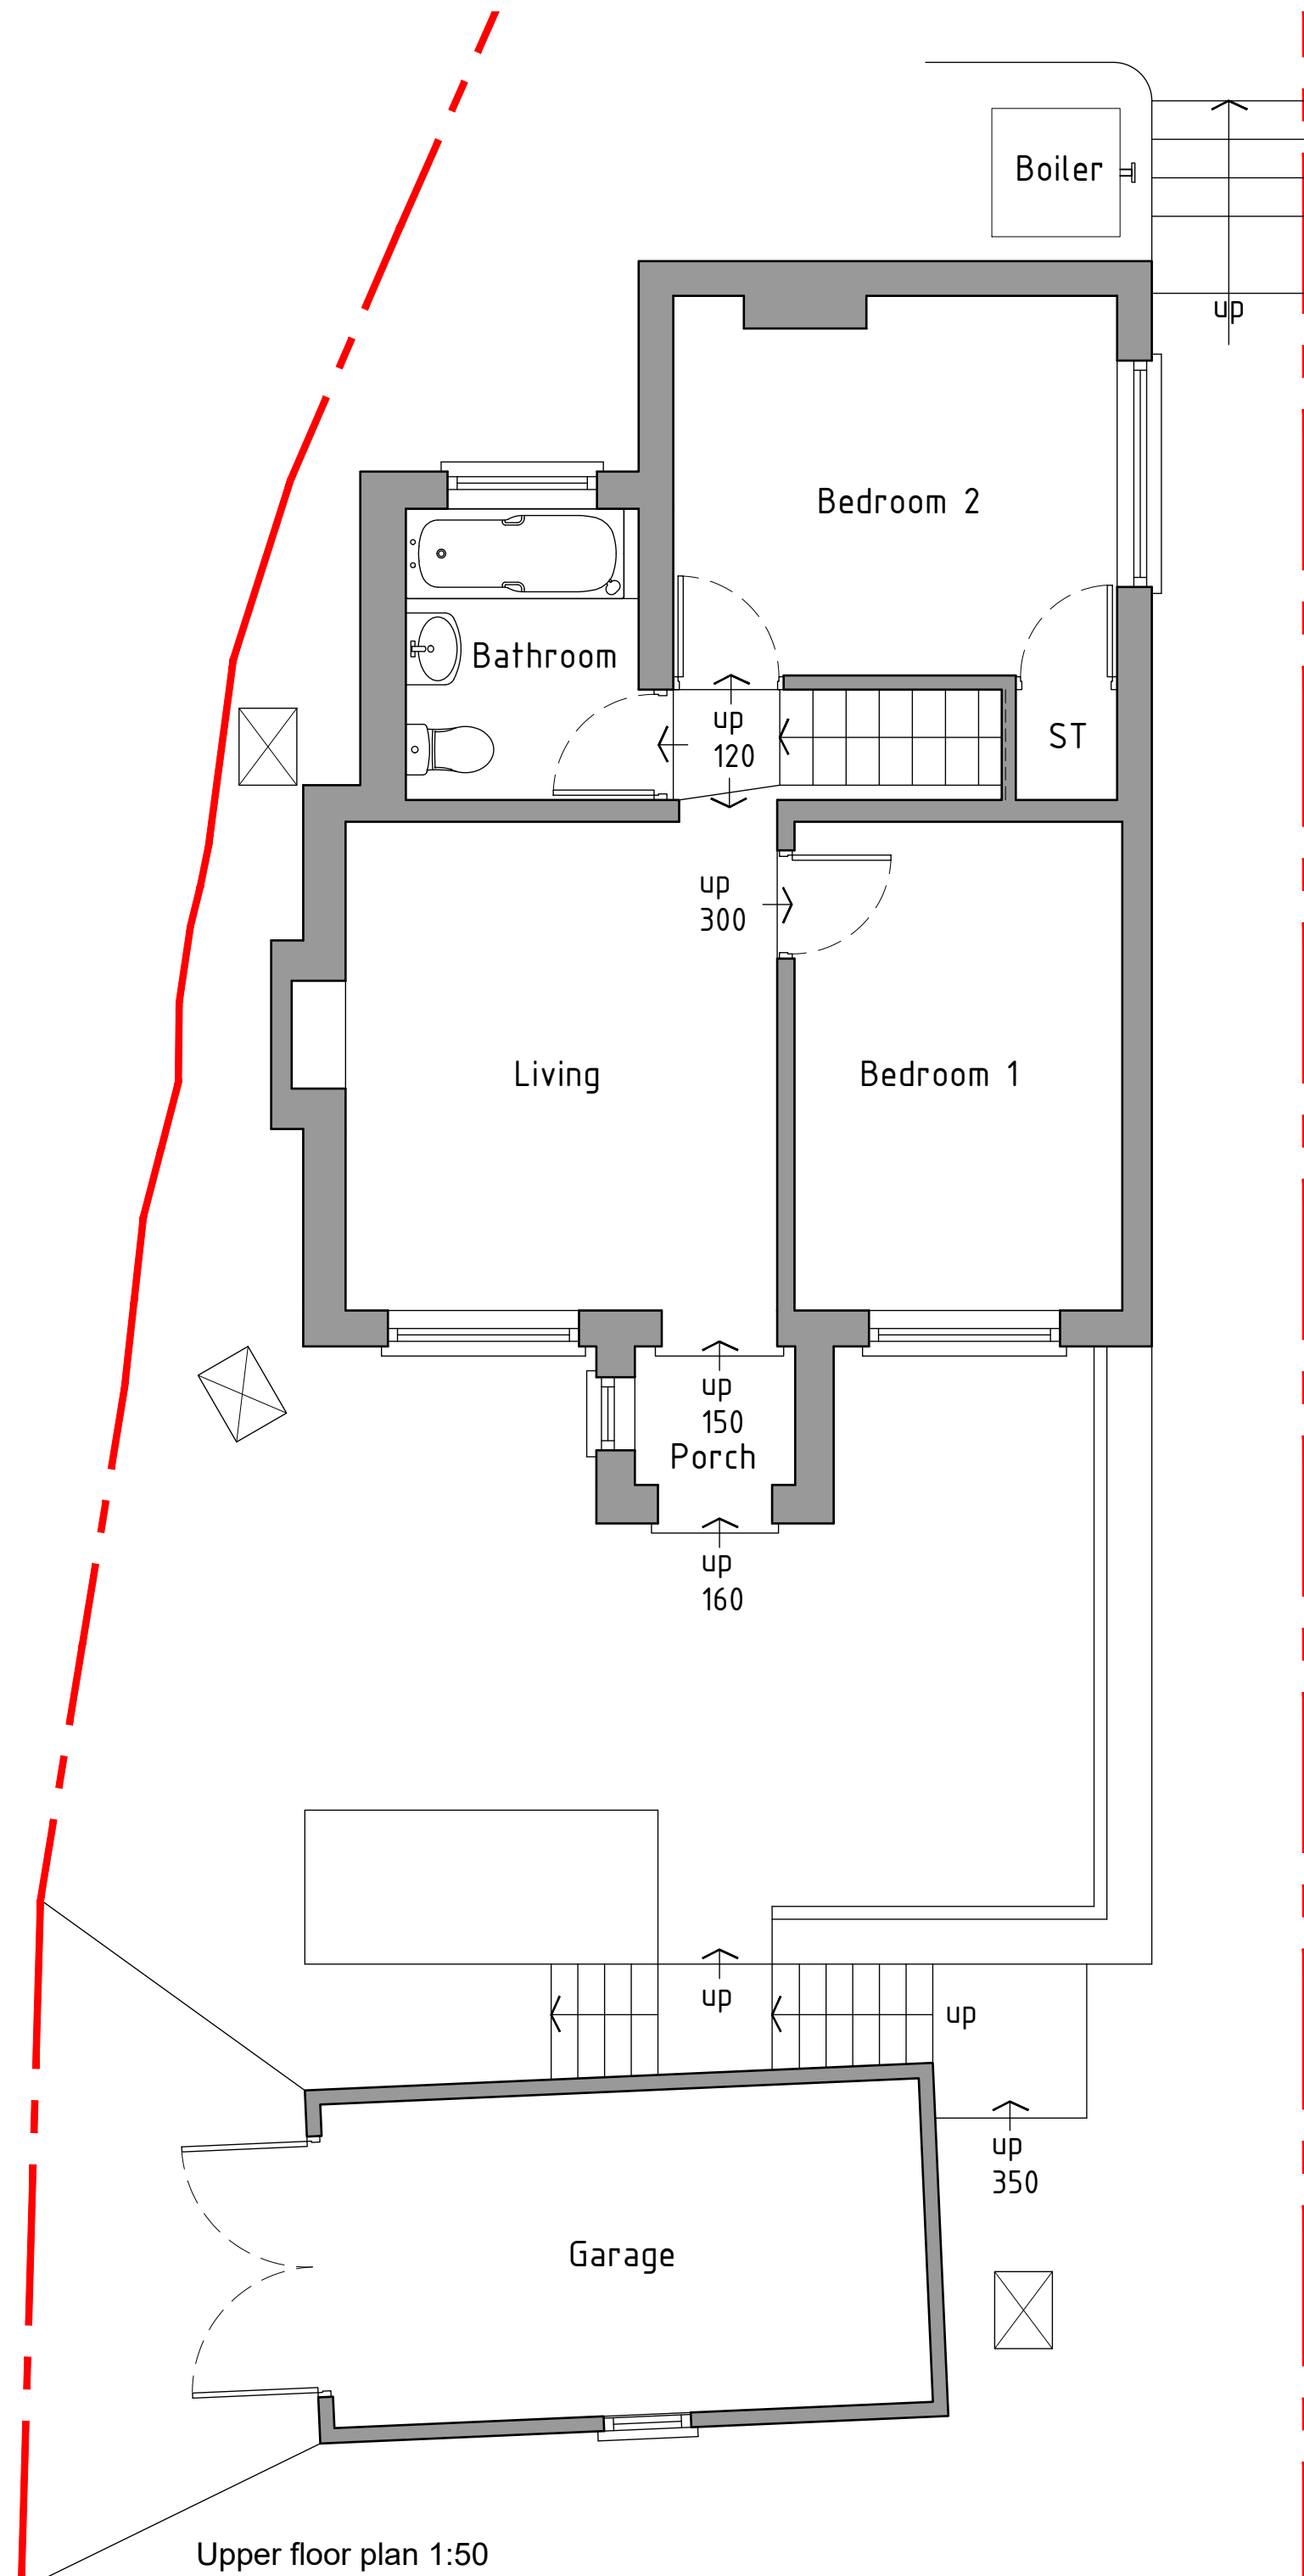

Project; St Davids Cottage, Tainant, Penrycae, Wrexham, LL14 1UG	
Title; As Existing floor plans	Scale (A2); 1:50
Dwg No; SDC/PD/01	Date; 15.07.21
Revision;	