




Proposed North Elevation
1:100

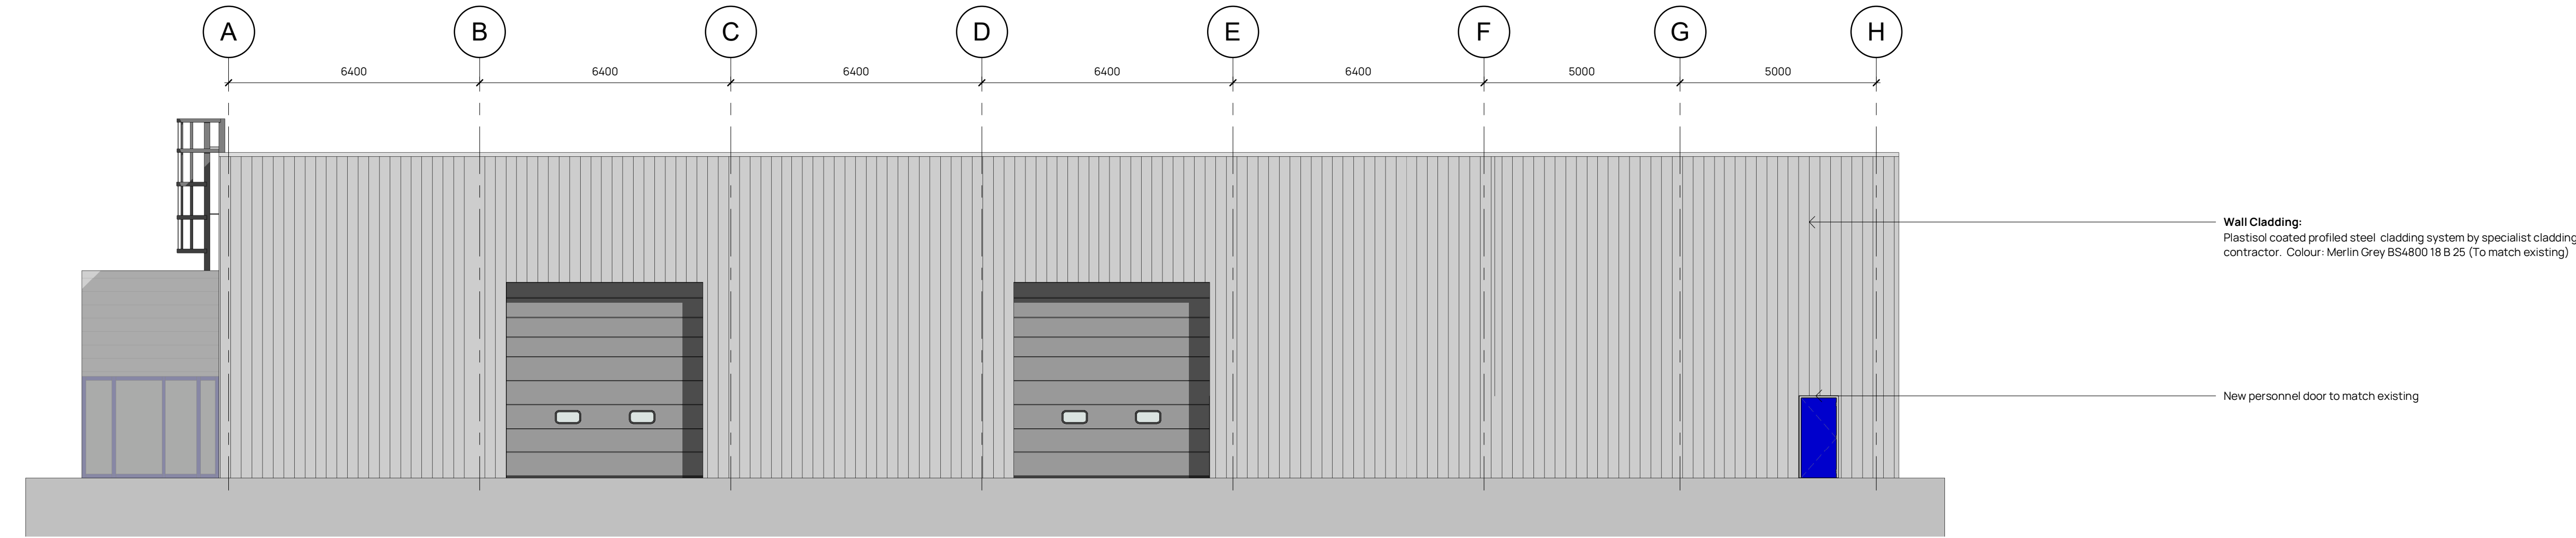

Proposed East Elevation
1:100

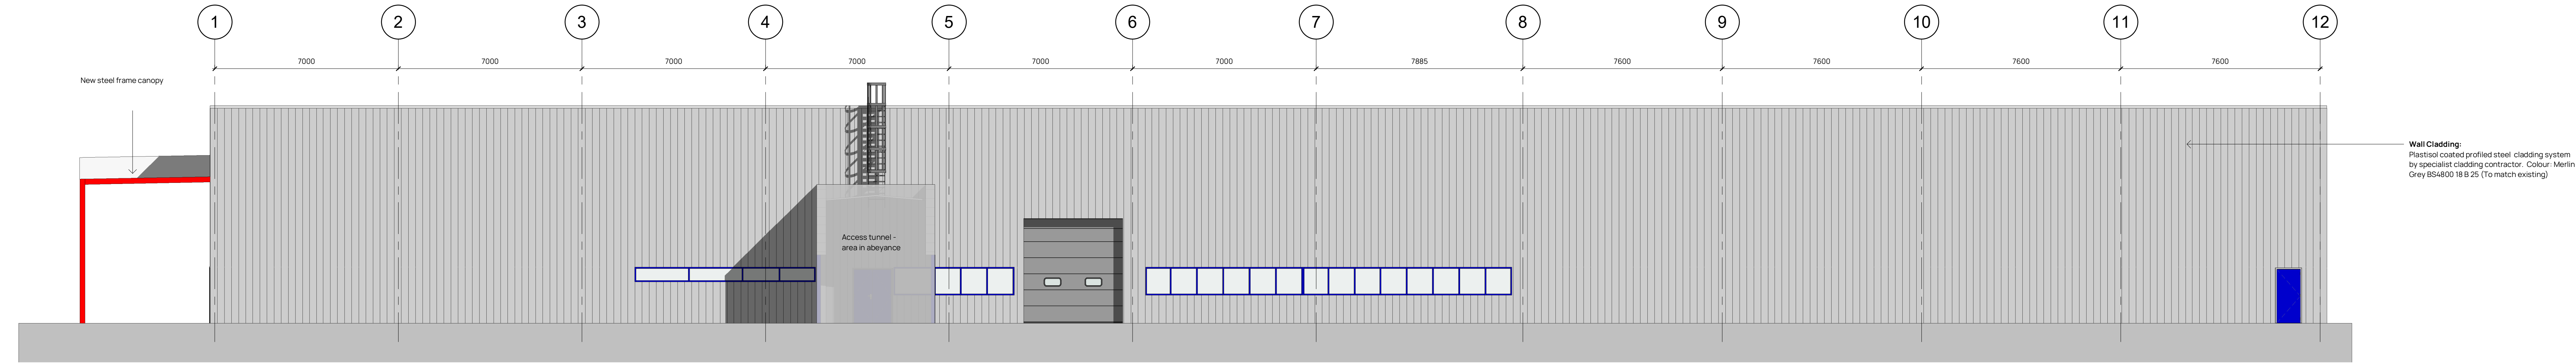

Proposed South Elevation
1:100

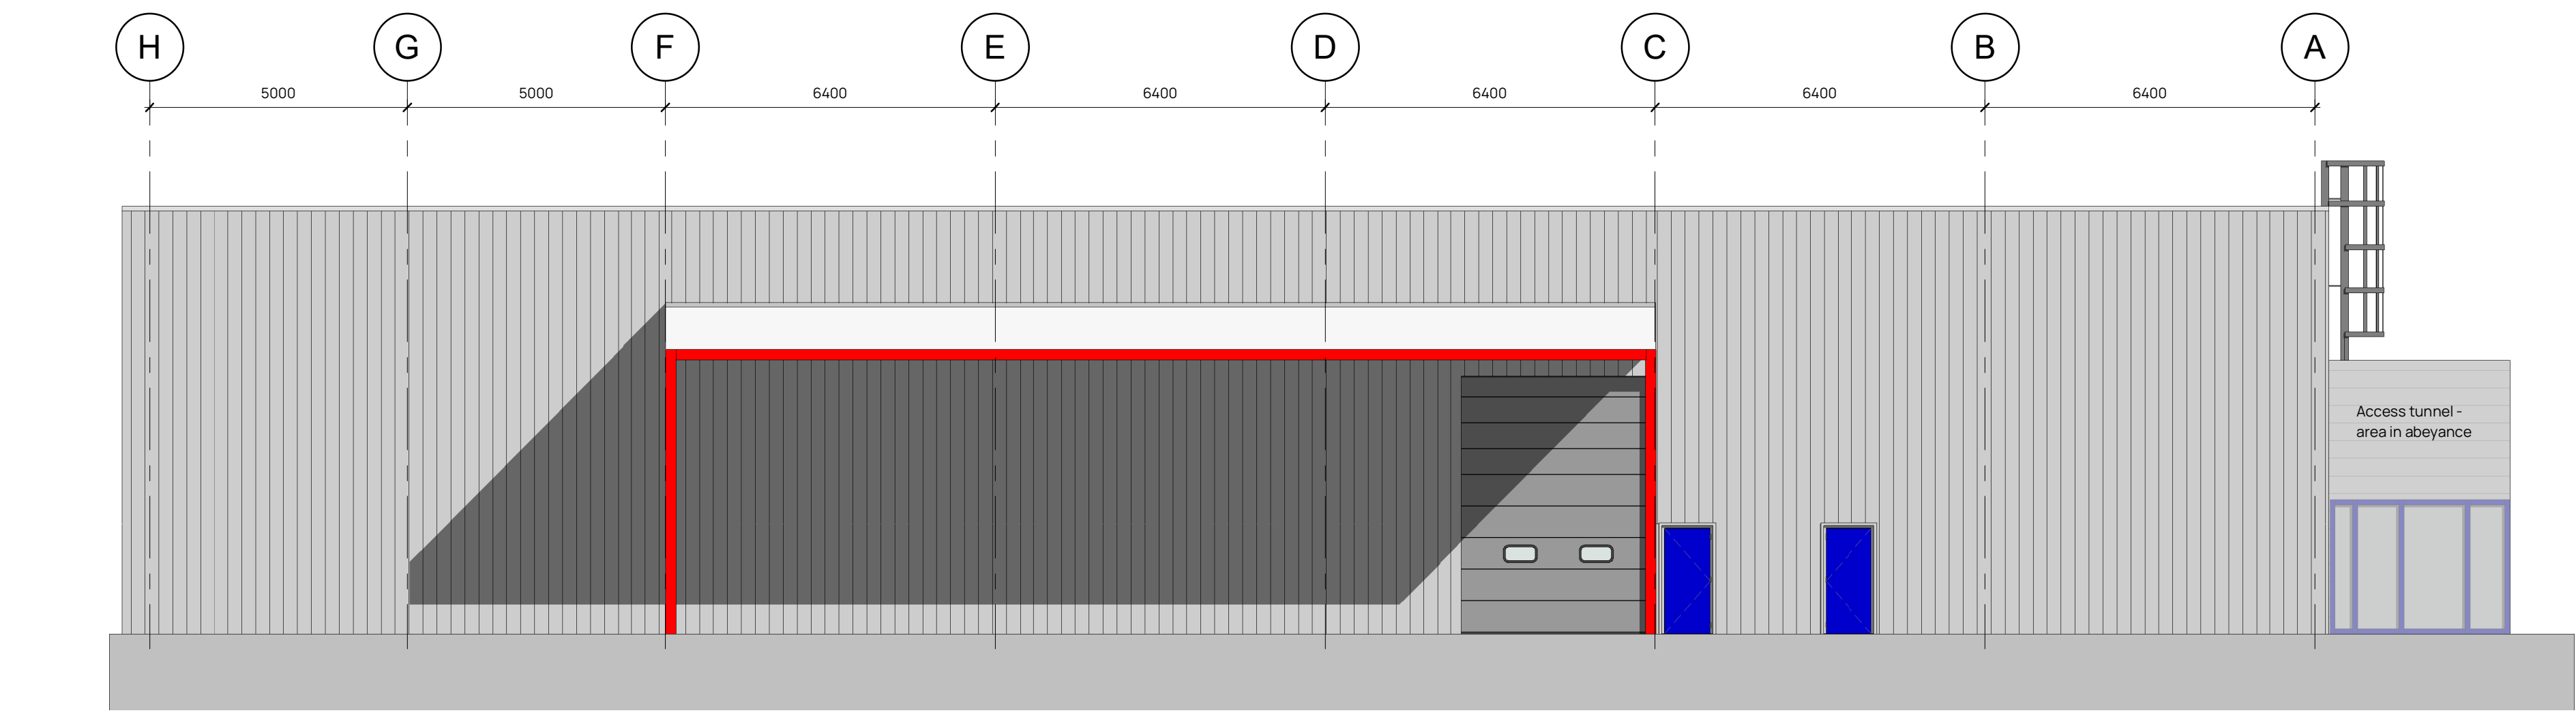

Proposed West Elevation
1:100



James Jones & Sons Limited

Revision	Date	Drawn	Description
P1	27/09/22	JH	Sectional door re-positioned from between C/L 6 to C/L 4/5
P2	06/05/22	A	Planning issue

Client & Project
James Jones P&P Ltd
Wrexham Production Building Northern Extension

Address
JJPPPL
Oak/Rice
Wrexham
LL13 9RG

Drawing Title
Proposed Elevations (Northern Extension)

Status / Stage	Scale @ A0	Drawn	Checked
S4	1:100	JL	JW

Drawing Number	Revision
S3220-BDN-XX-XX-DR-A-0022	P2
Drawn	1.0m 2.0m 4.0m 6.0m

Established 1983
T: 01923 556180 E: dumang@jonesltd.com
W: www.jonesltd.com
North East Head Office:
The Old School, Station Street,
Sunderland, SR6 6GN
North West
Room 021, Liberton Business Centre,
Liberton, LE6 7JG

BuildingDesignNorthern