


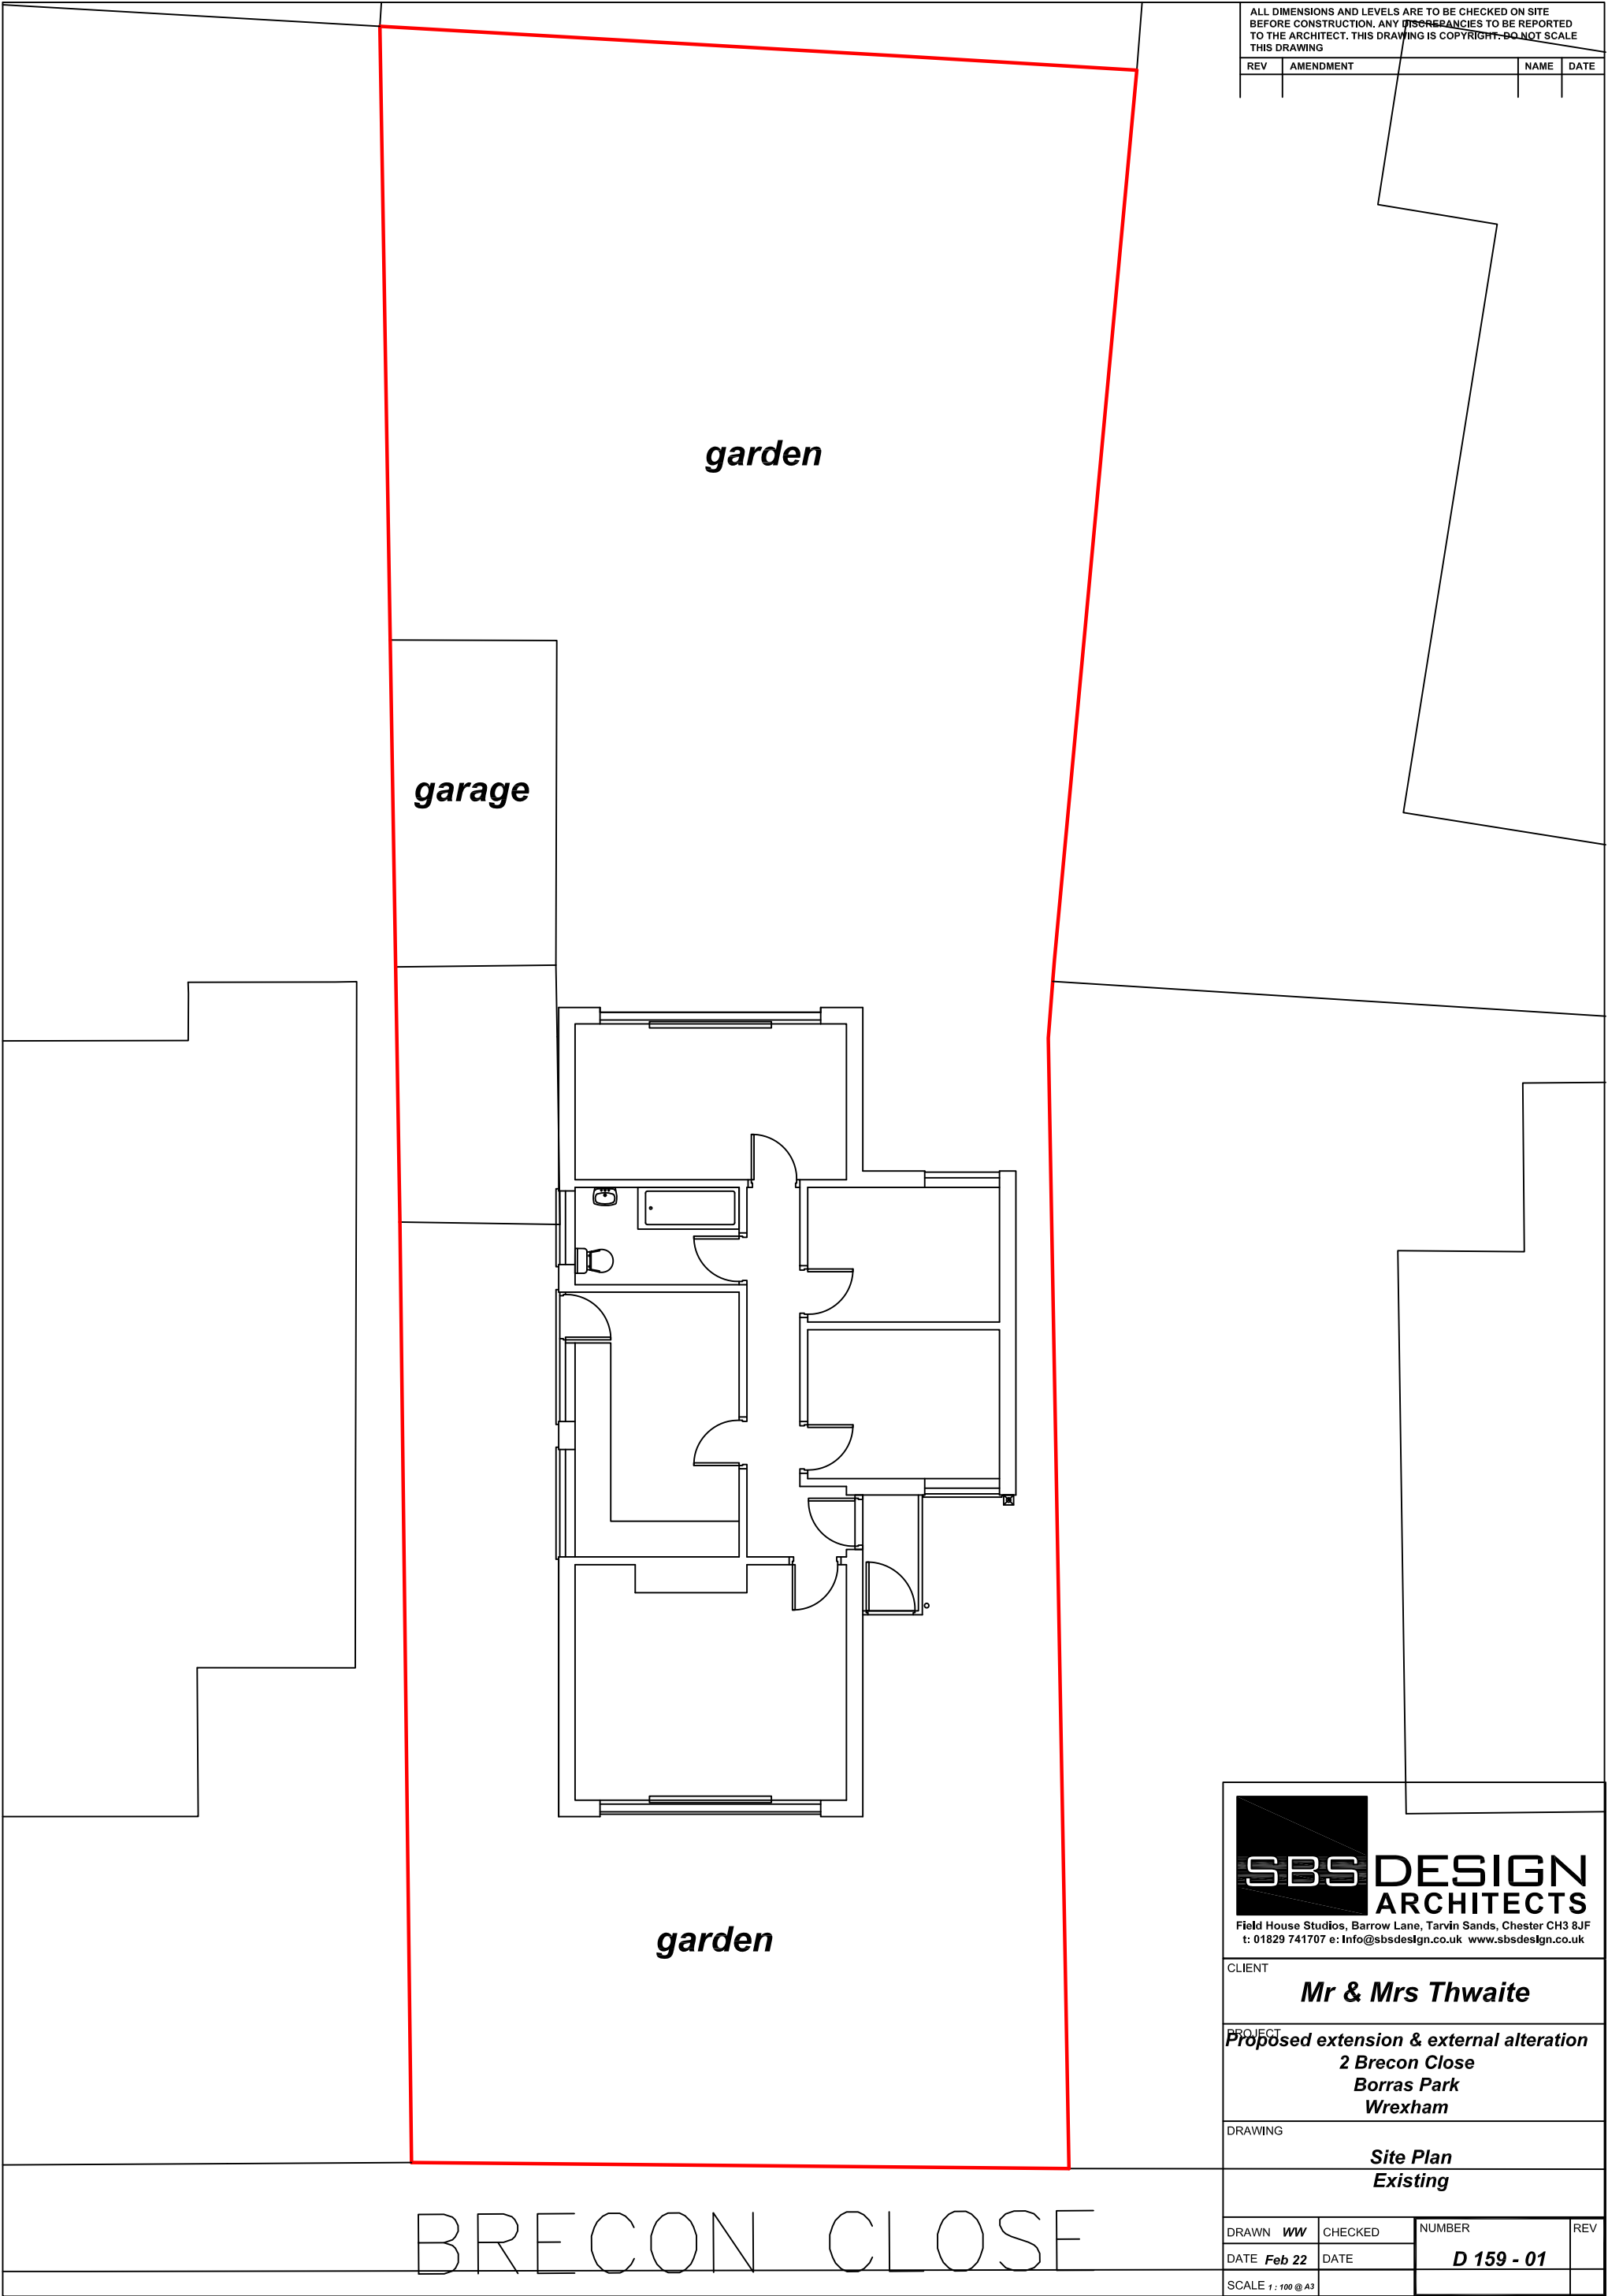

ALL DIMENSIONS AND LEVELS ARE TO BE CHECKED ON SITE BEFORE CONSTRUCTION. ANY DISCREPANCIES TO BE REPORTED TO THE ARCHITECT. THIS DRAWING IS COPYRIGHT © 2018. DO NOT SCALE THIS DRAWING			
REV	AMENDMENT	NAME	DATE



**SBS DESIGN
ARCHITECTS**
Field House Studios, Barrow Lane, Tarvin Sands, Chester CH3 8JF
t: 01829 741707 e: Info@sbsdesign.co.uk www.sbsdesign.co.uk

CLIENT			
Mr & Mrs Thwaite			
PROJECT			
Proposed extension & external alteration 2 Brecon Close Borras Park Wrexham			
DRAWING			
Site Plan Existing			
DRAWN WW	CHECKED	NUMBER	REV
DATE Feb 22	DATE	D 159 - 01	
SCALE 1:100 @ A3			