



N.B. Please do not scale from these drawings.  
All dimensions to be taken on-site. If in doubt - ask.

 


VISUAL SCALE 1:200 @ A3

position of mobile home

 

existing fence and gates

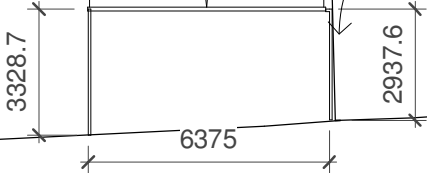

| Rev. | Revision Description | Date |
|------|----------------------|------|
|------|----------------------|------|

Anne Netherwood Chartered Architect  
11 Cottage Fields, St Martins, Oswestry, Shropshire SY11 3EJ  
Tel 44(0)1691 778 495  
44(0)7580 162 344  
e-mail: anne@annenetherwood.co.uk  
web: www.annenetherwood.co.uk

|            |                        |            |          |
|------------|------------------------|------------|----------|
| Project    | Maes Lewis Mobile Home |            |          |
| Title      | Proposed Site Plan     |            |          |
| Scale @ A3 | Drawn By               | Checked By | Date     |
| 1 : 200    | AN                     | -          | 20/10/21 |
| Job No.    | 21-19                  | Sheet No.  | A102     |
|            |                        | Rev.       |          |