



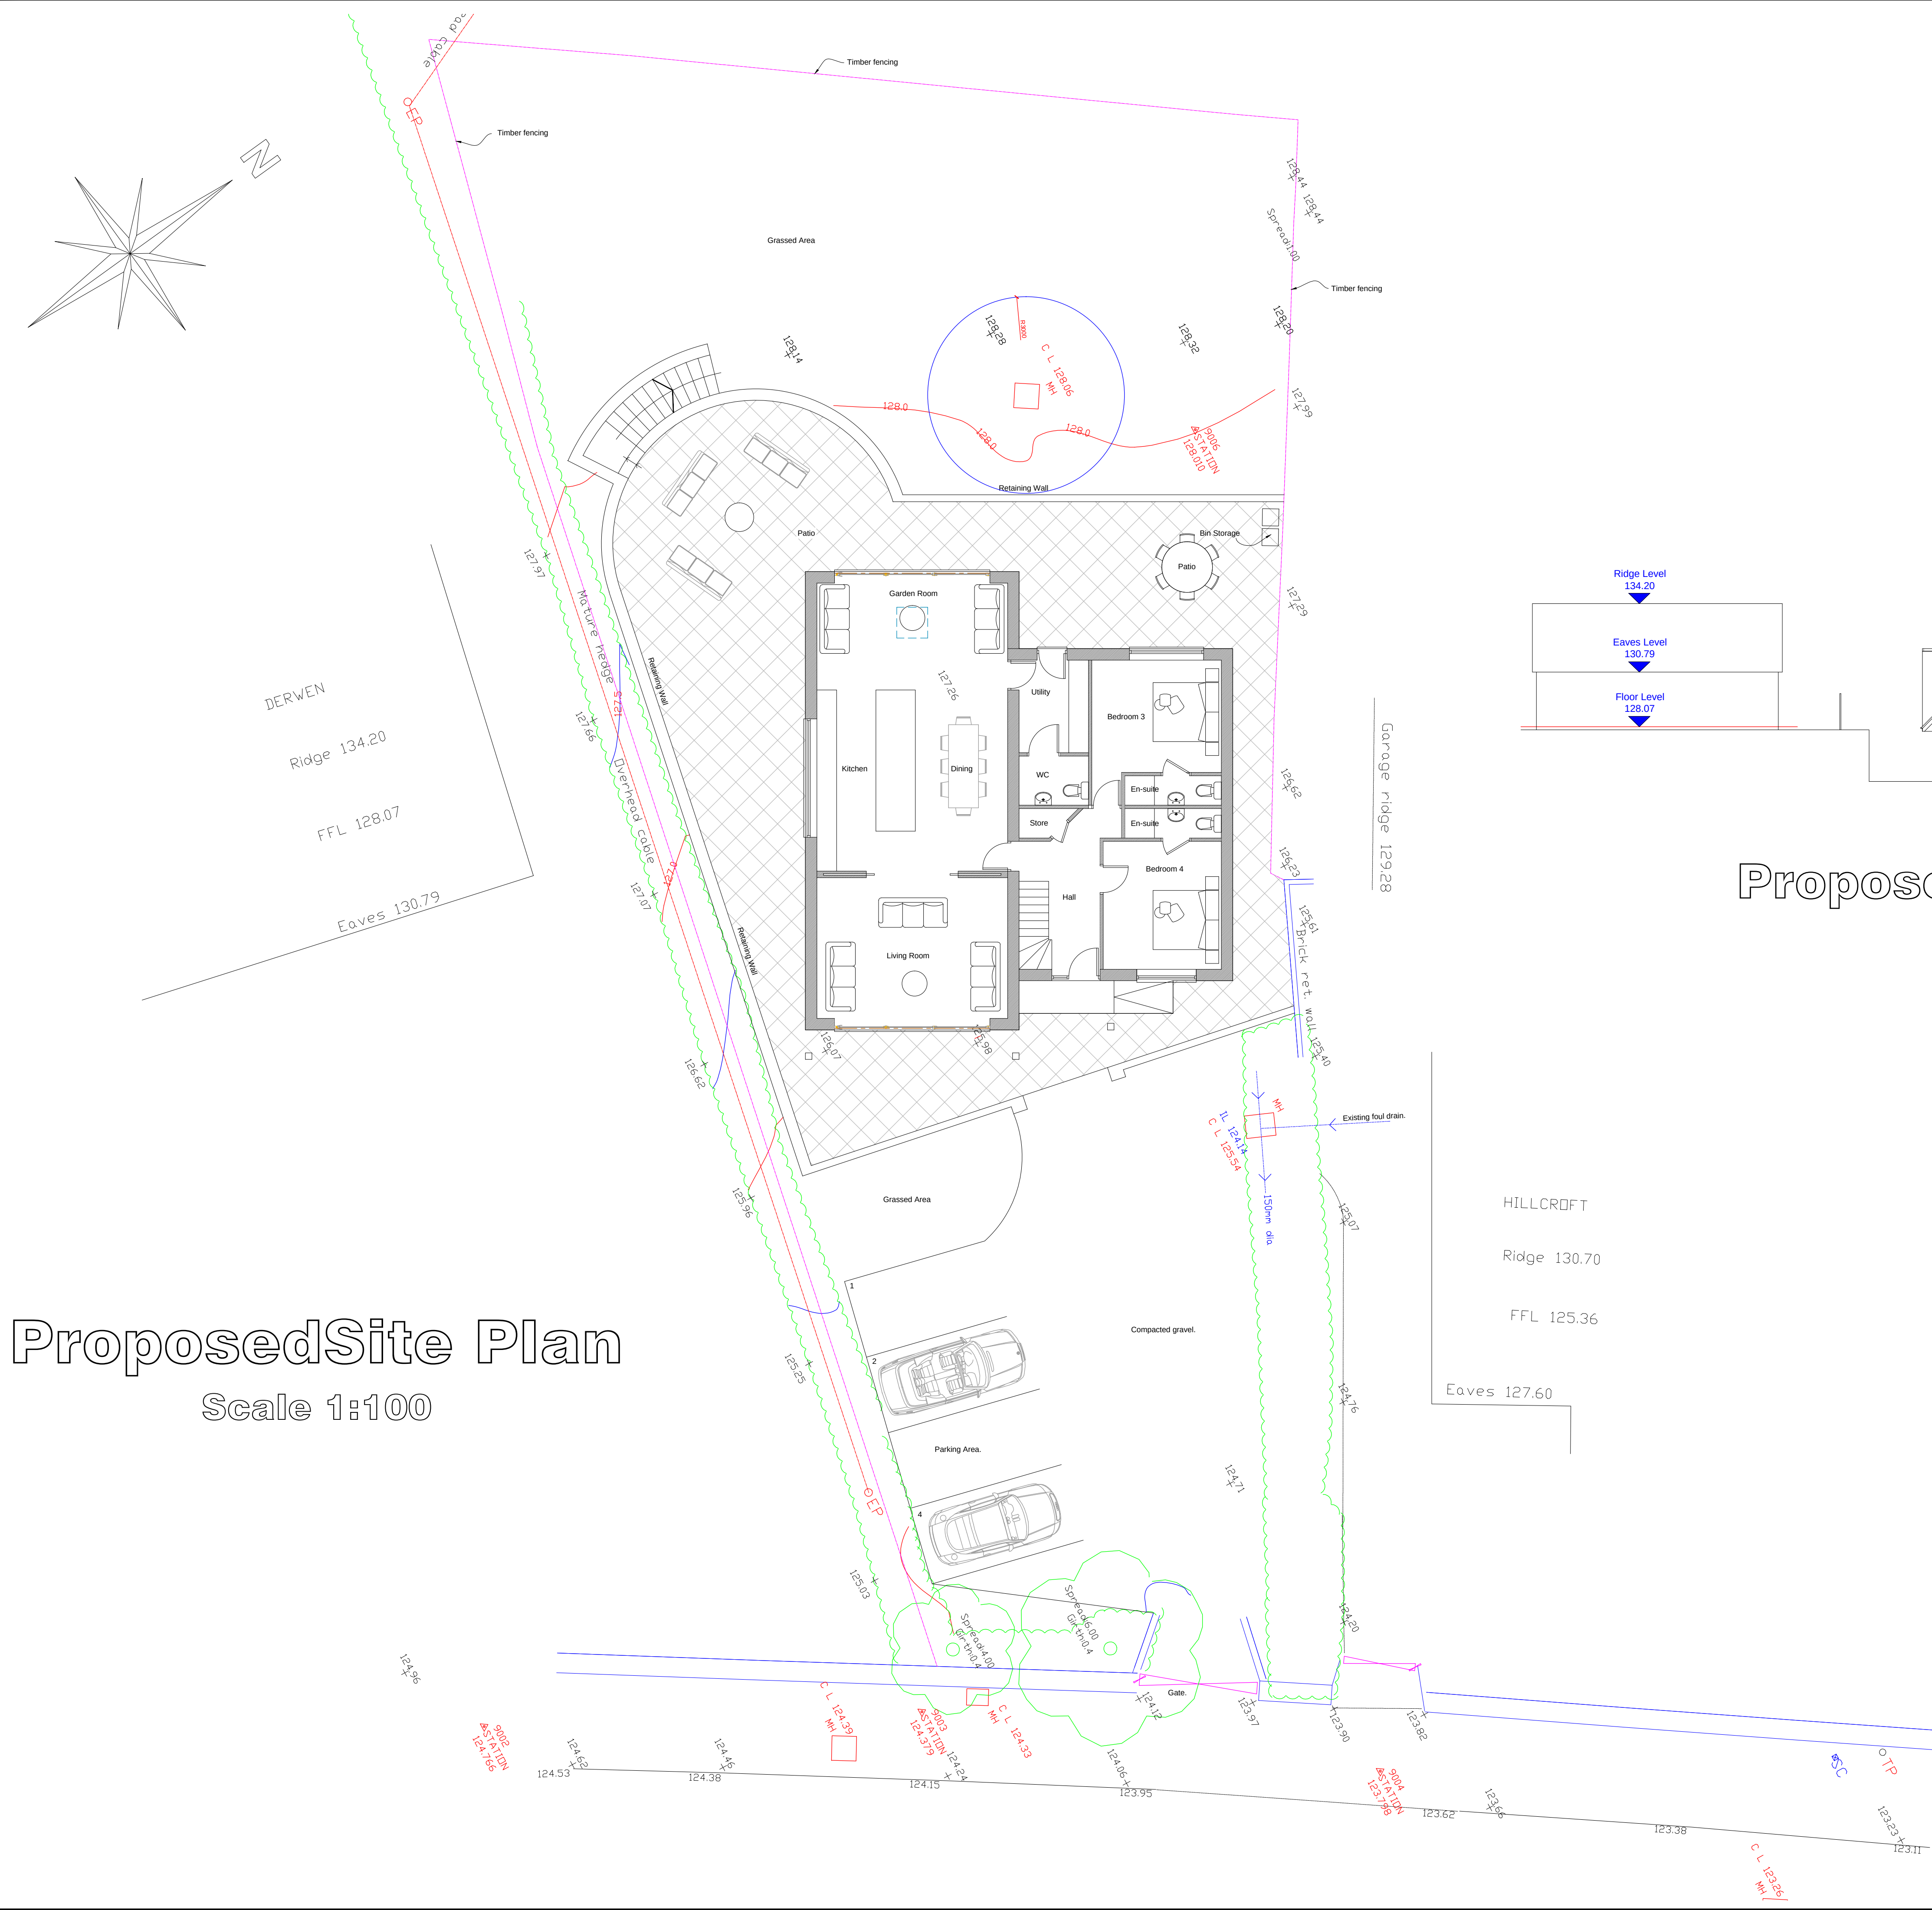

Proposed Site Plan
Scale 1:100

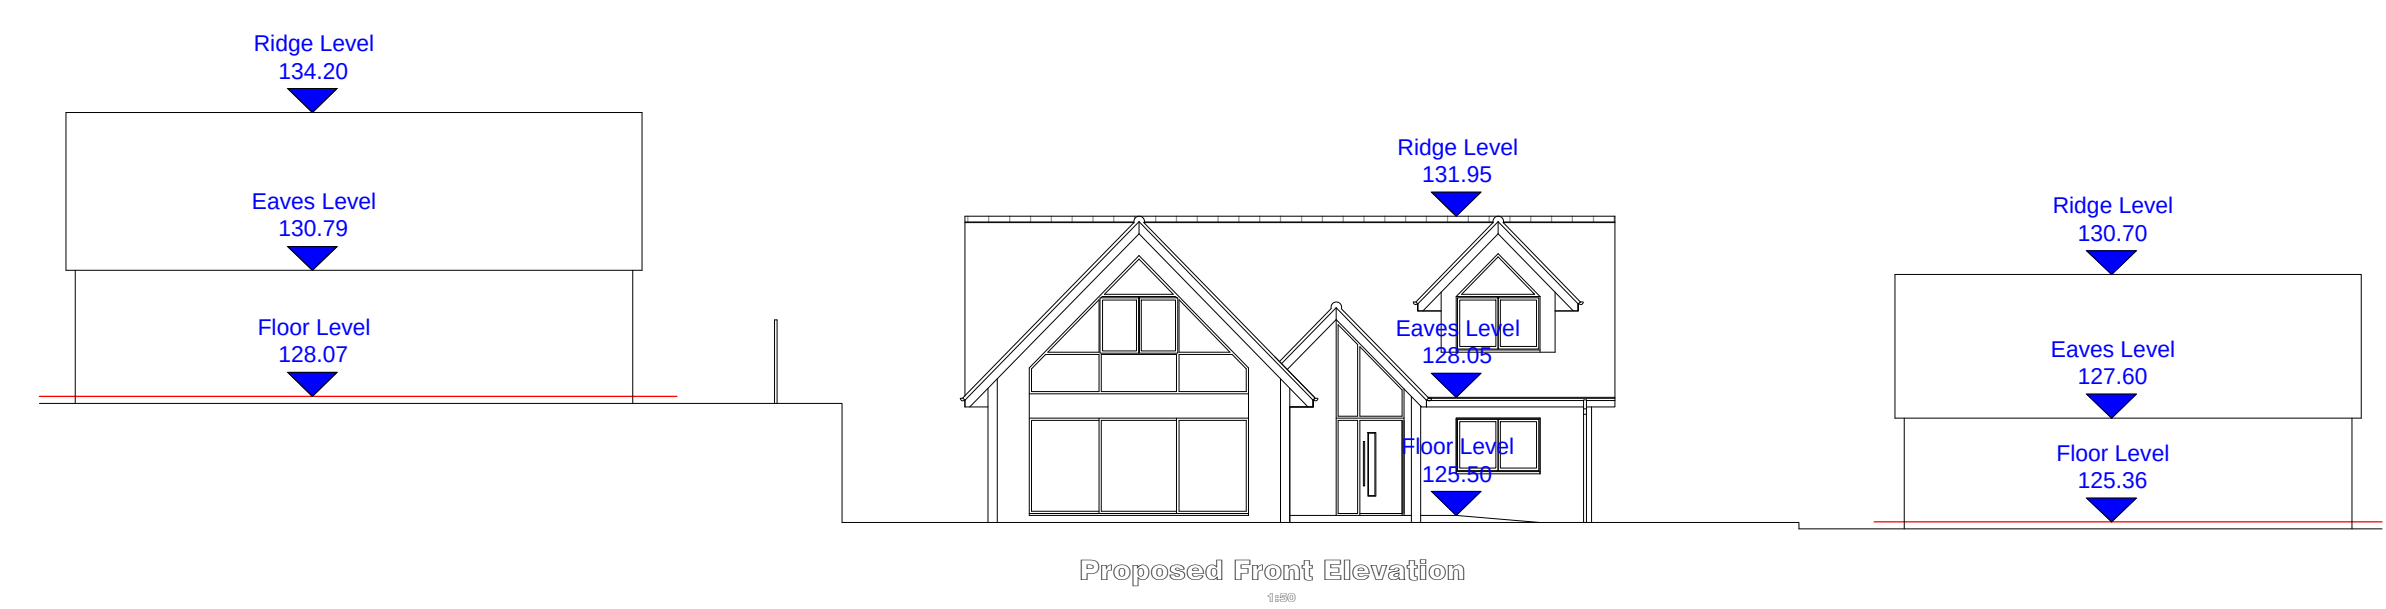

Proposed Site Section
1:100

 25 Sunningdale Close Wrexham North Wales LL13 9QU T 01978 264376 M 07791 480768 E ajones540@btinternet.com	Client: Mr. G. Billington.			
	Drawing Title: Proposed Site Plan.			
	Sub Title: Proposed New Dwelling at Land Adjacent to Hillcroft, Wrexham Road, Pentrebychan, Wrexham.			
	Date: February 2021	Scale: Various at A1	Rev:	Draw No: PD202/02