

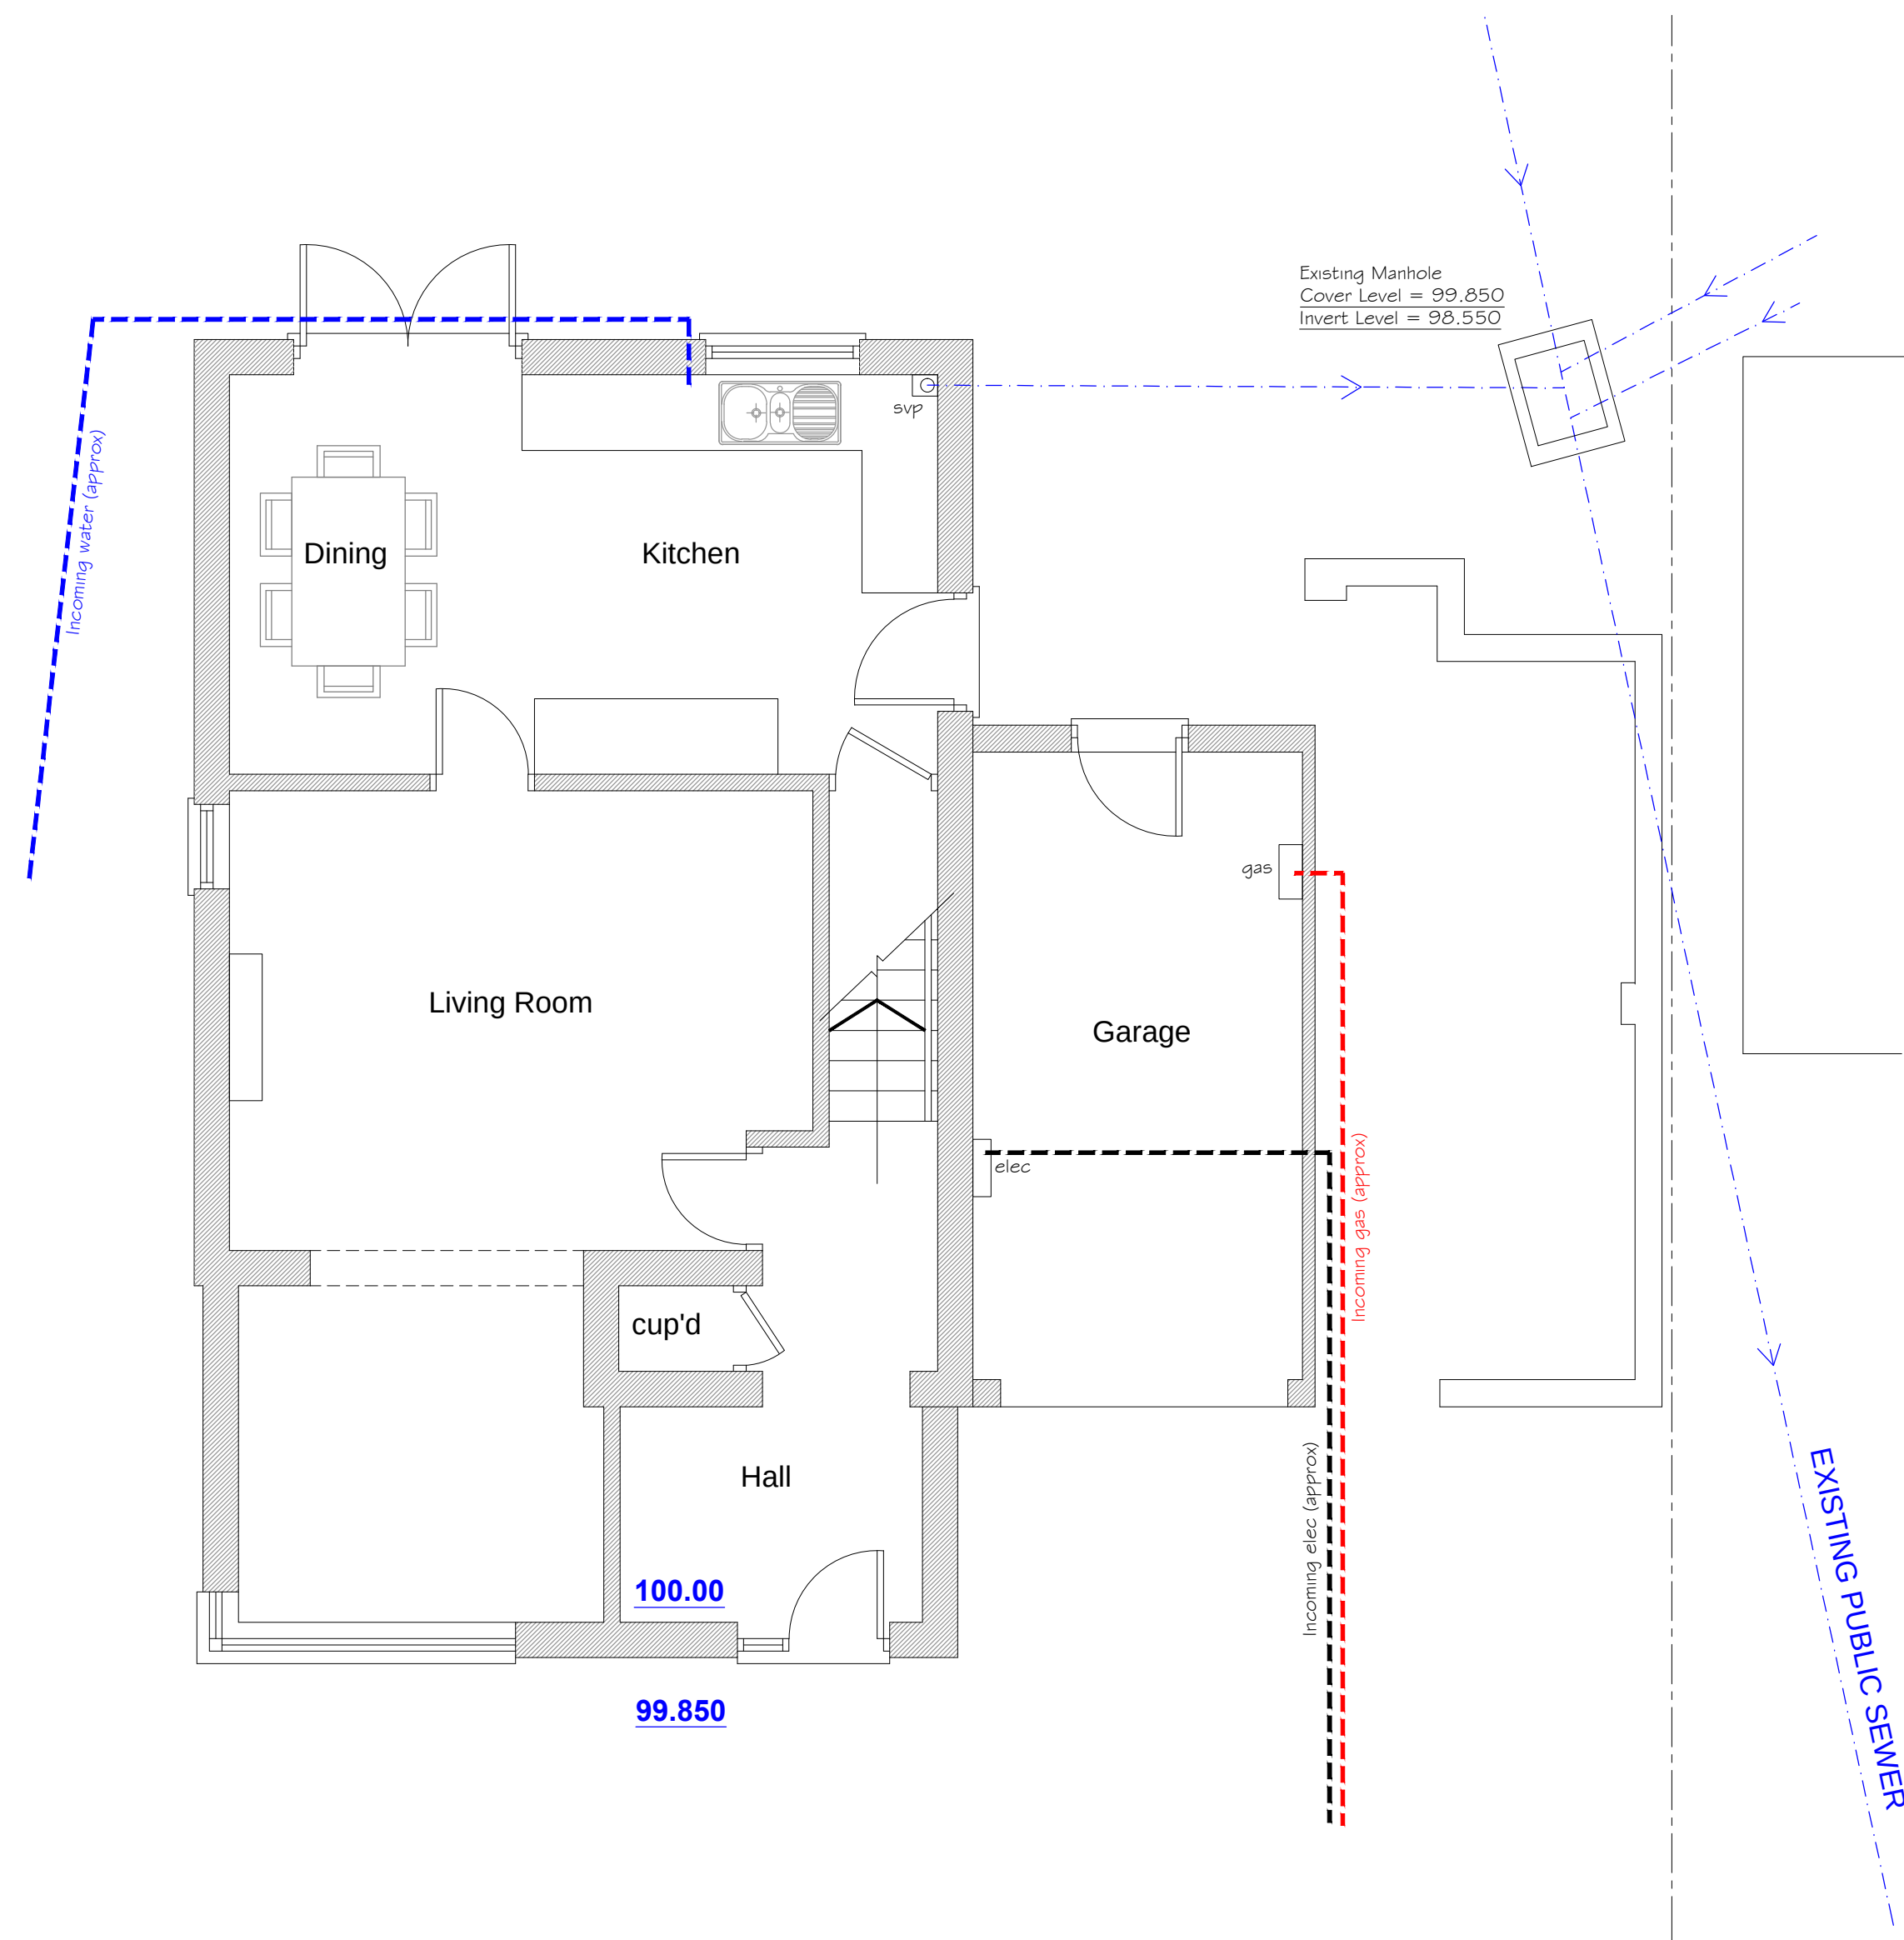
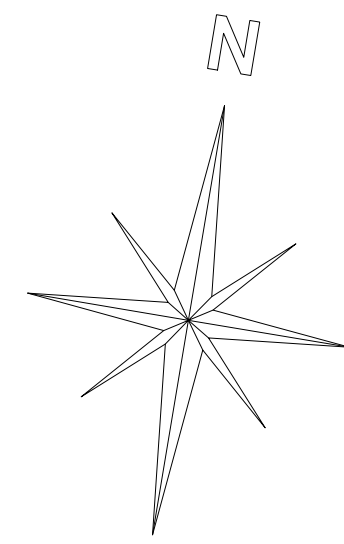


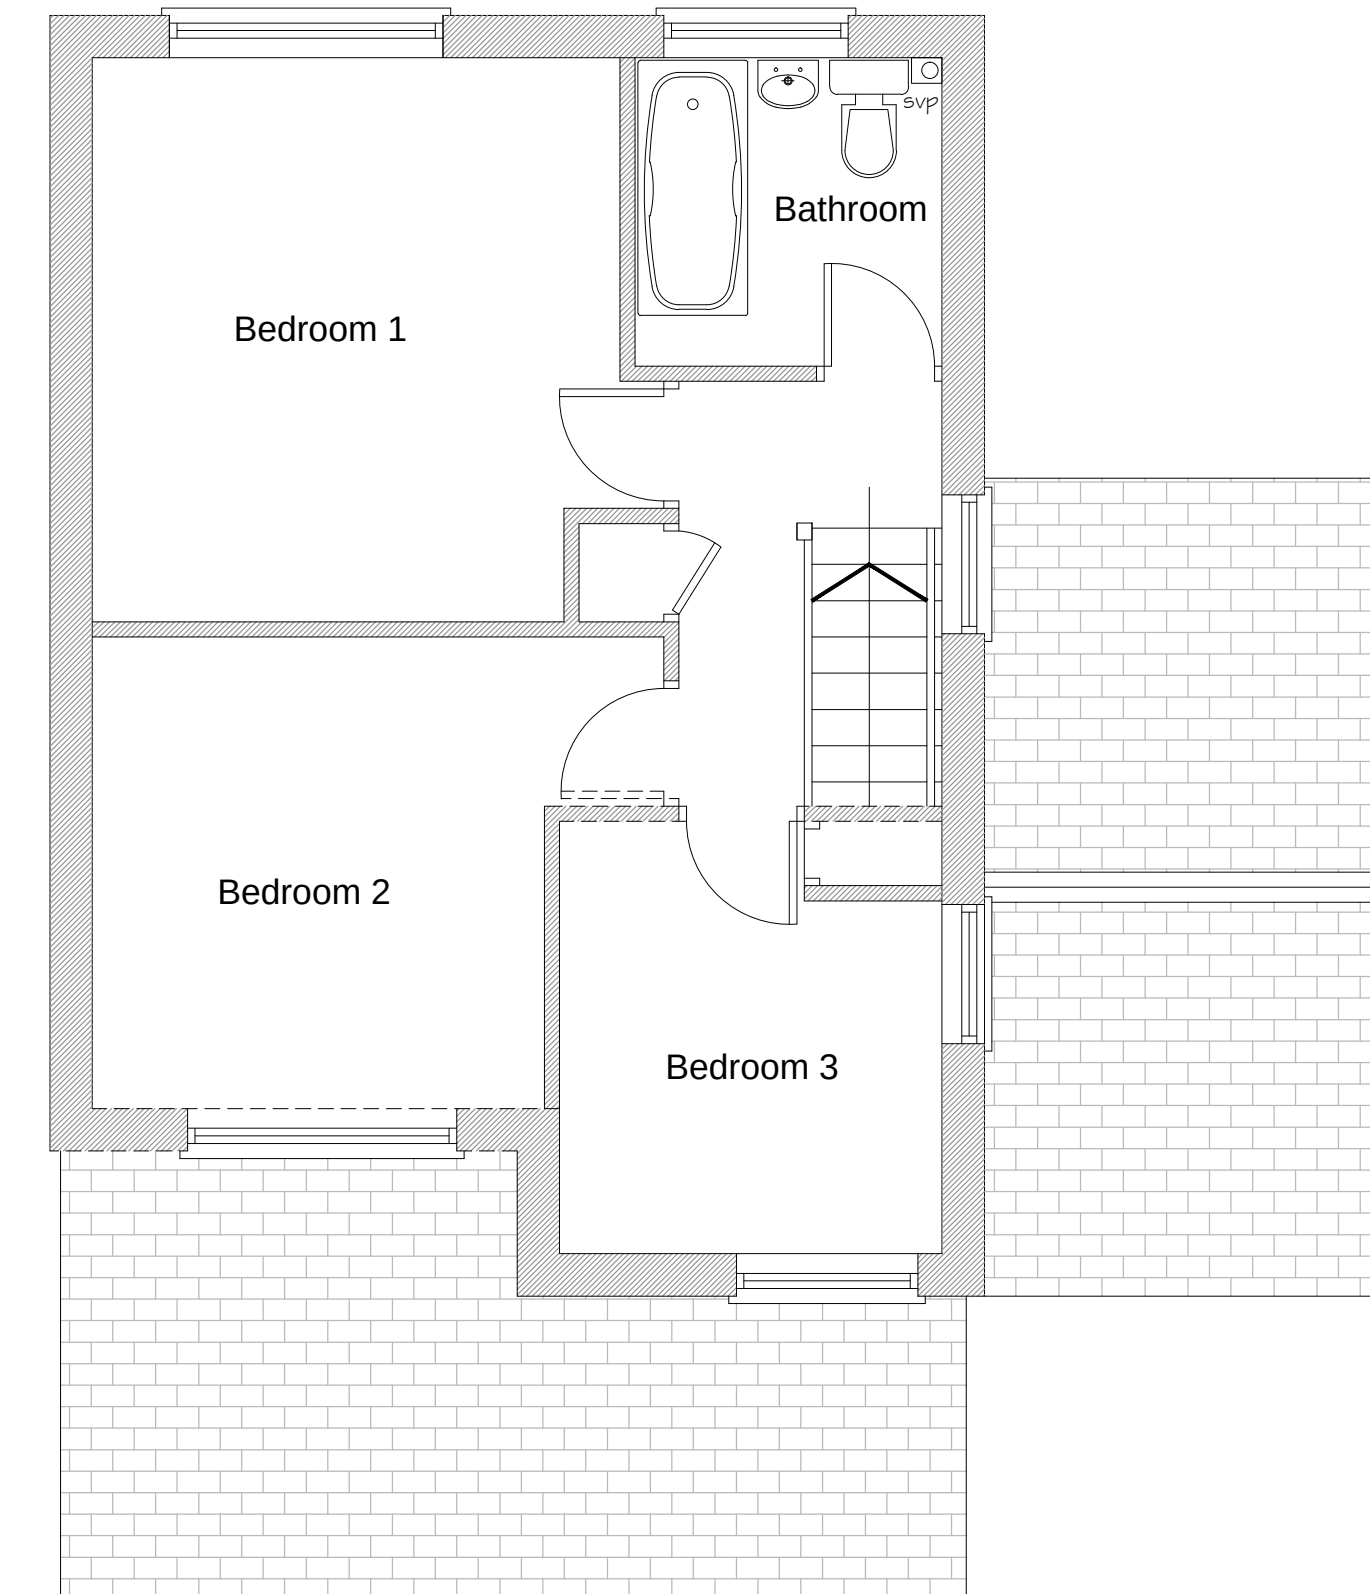



Existing Ground
Floor Plan

1:50

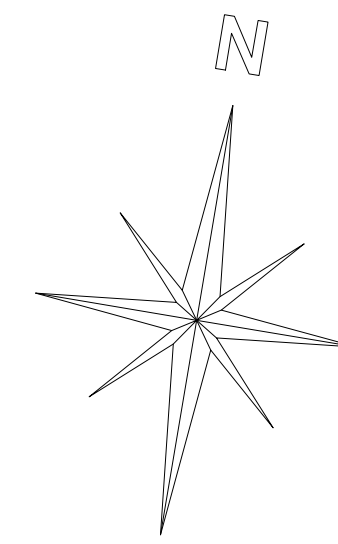

Existing First
Floor Plan

1:50

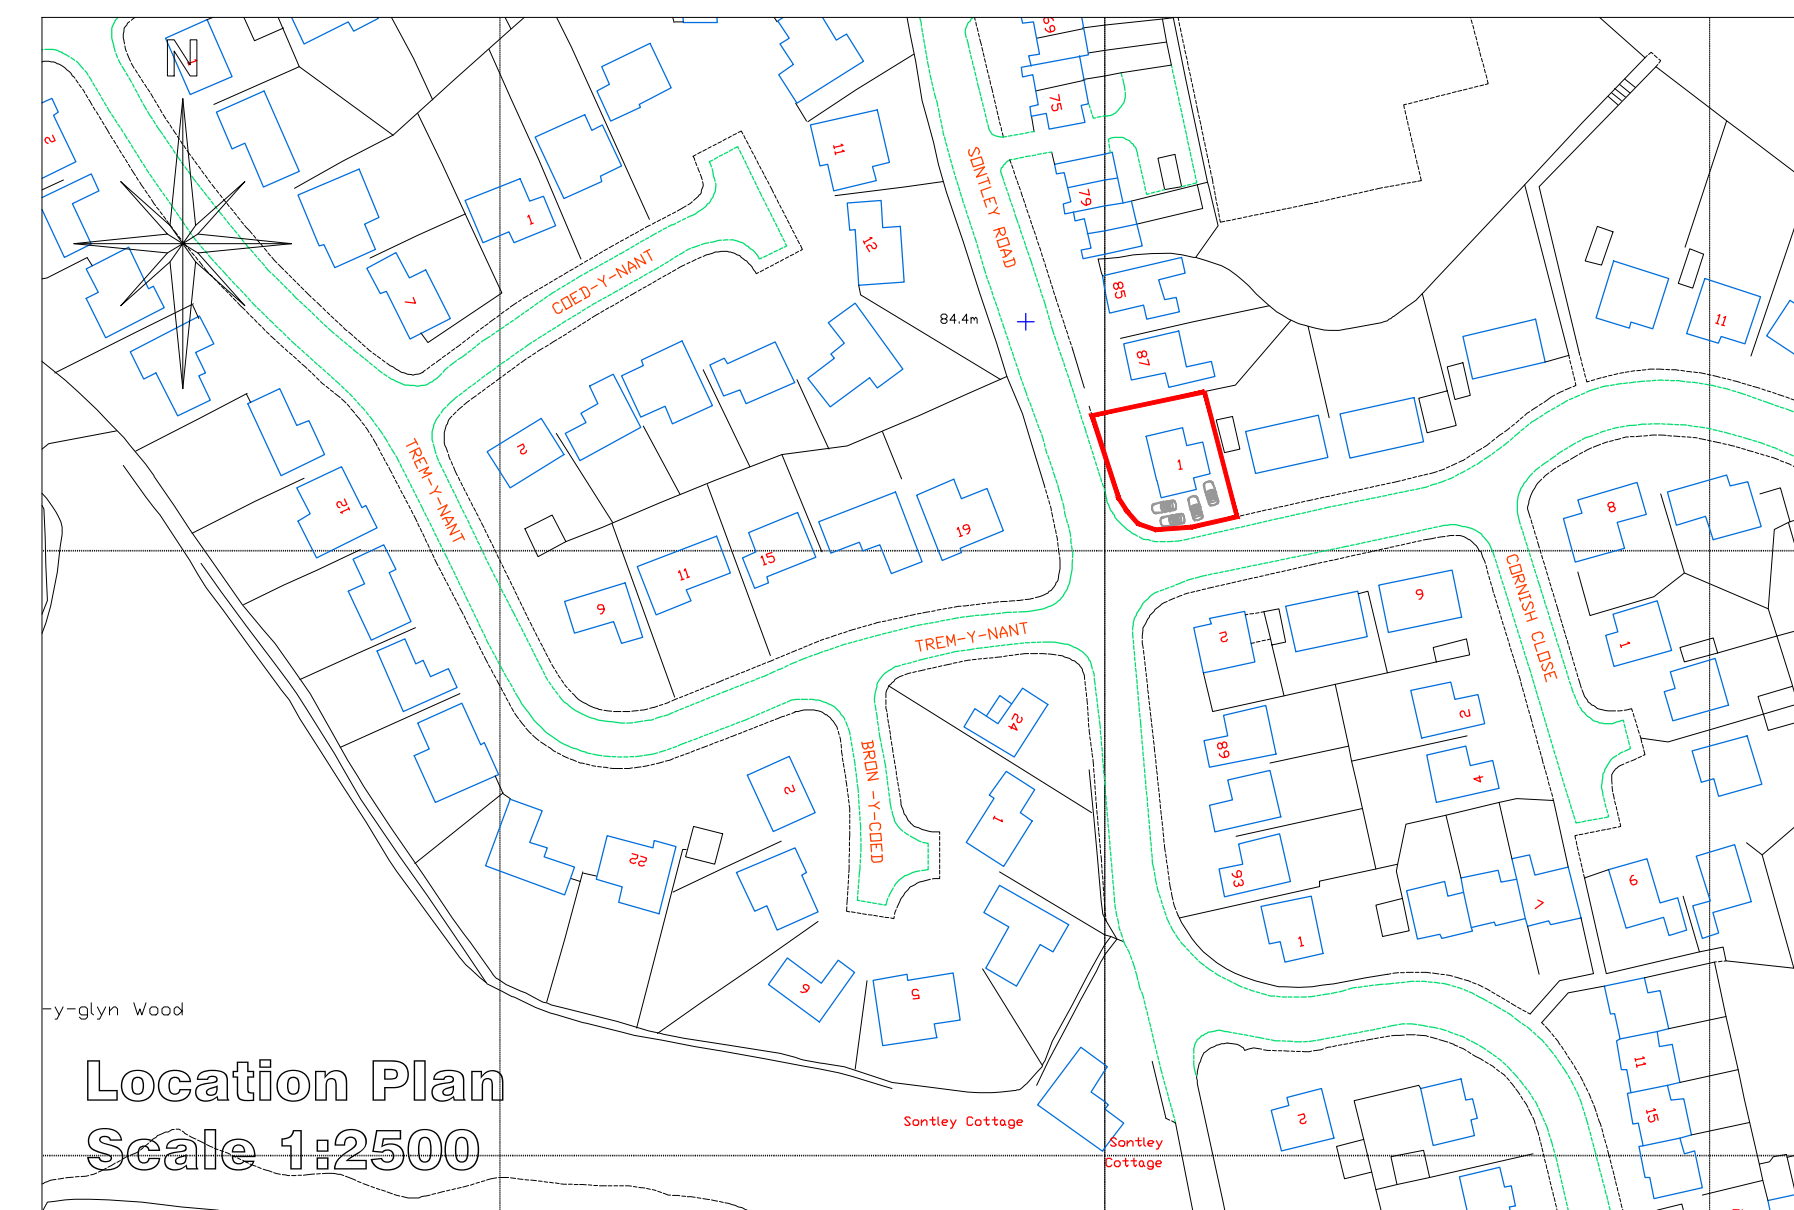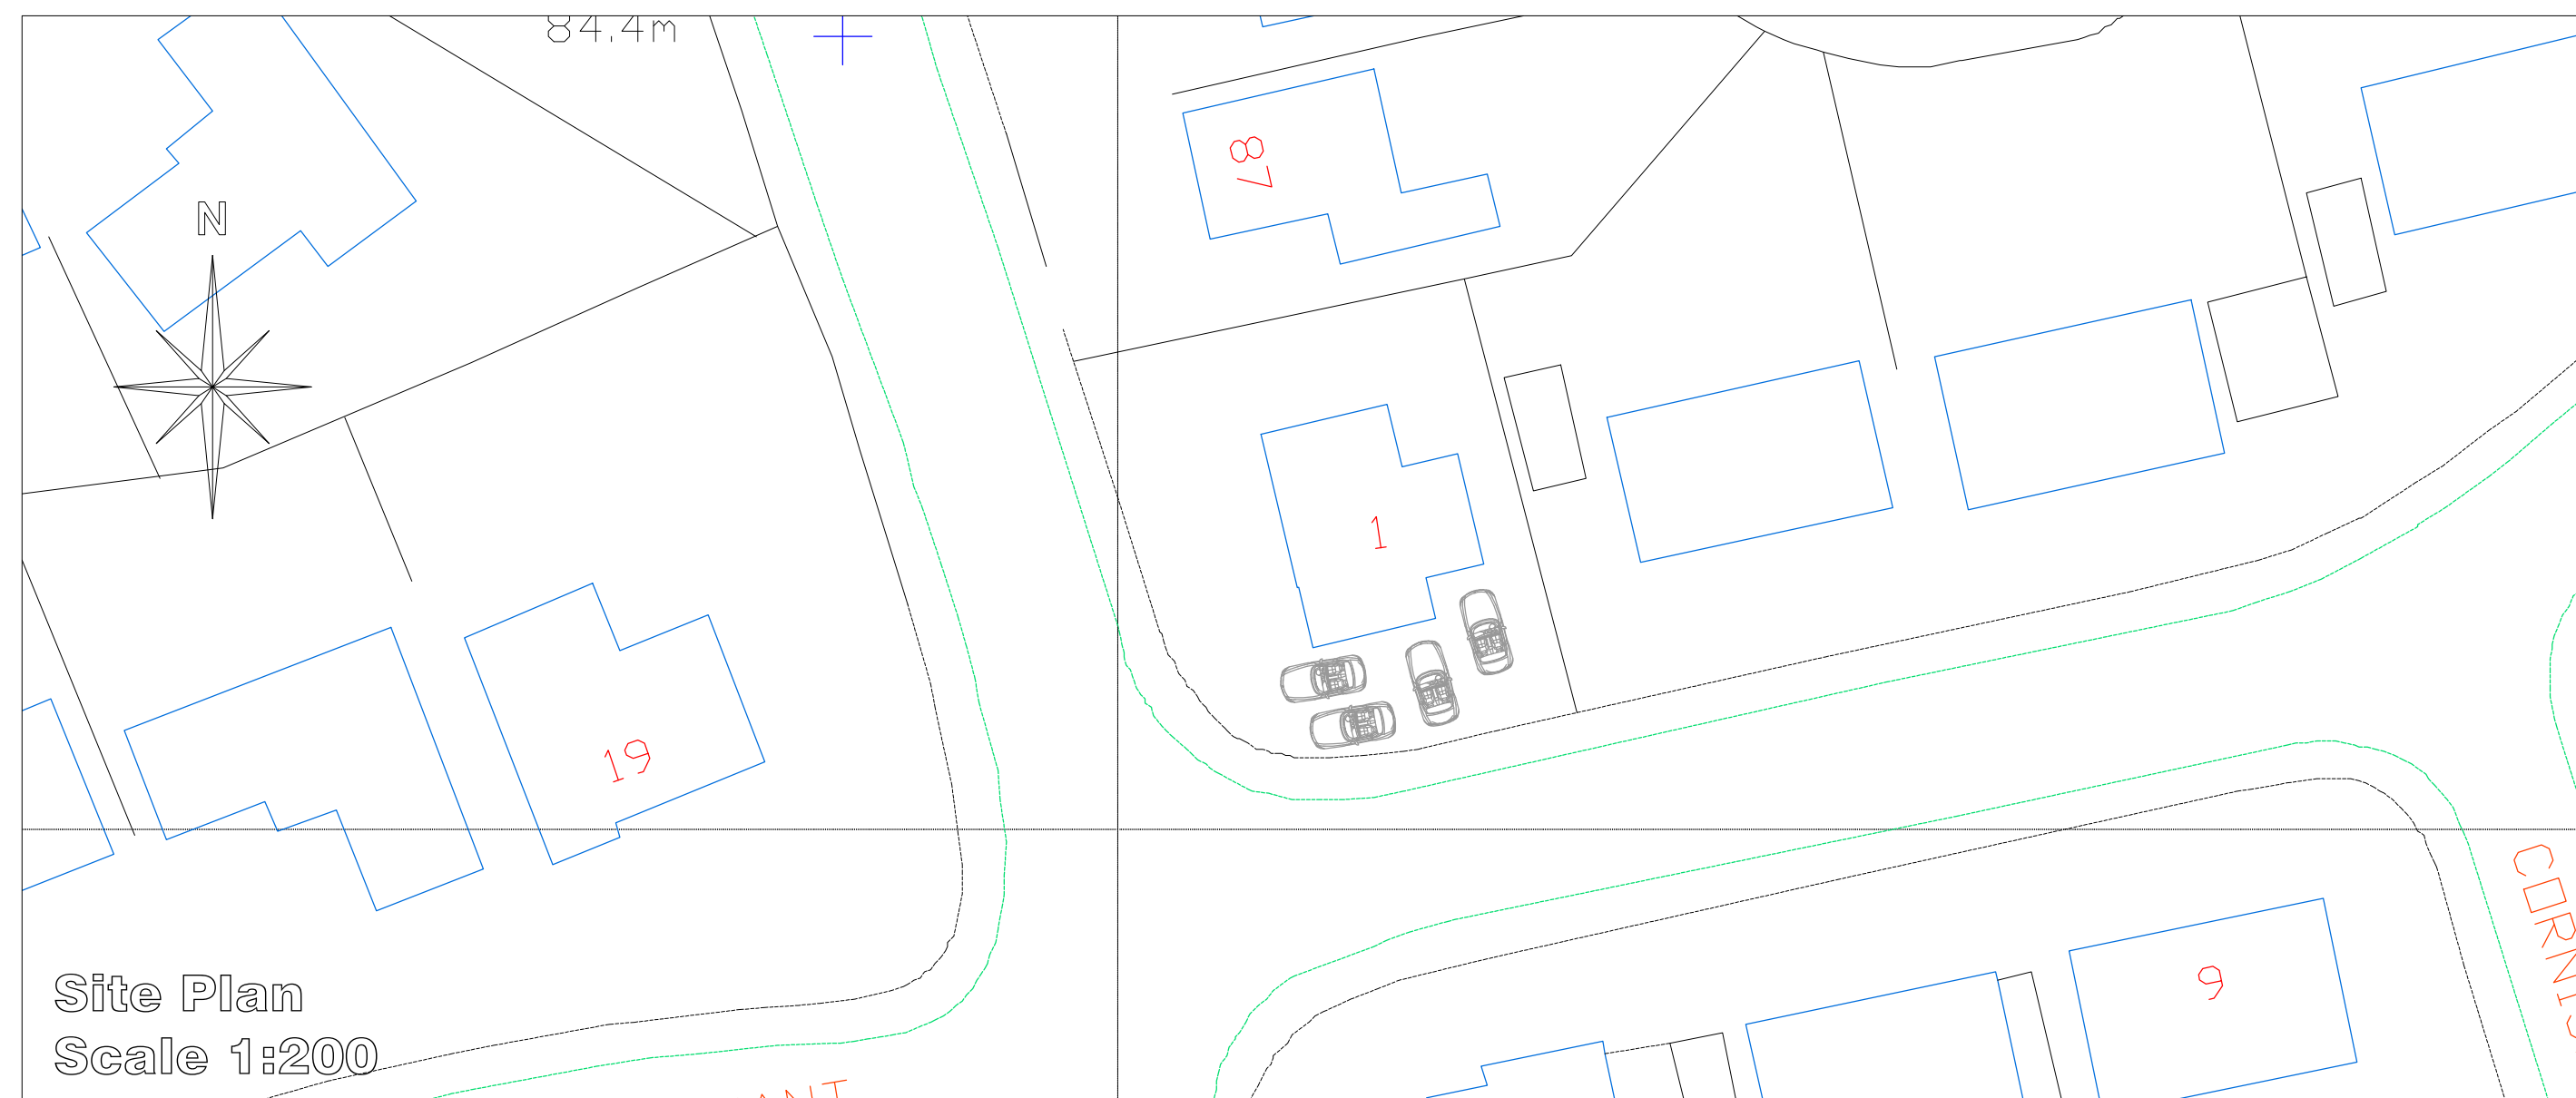

 25 Sunningdale Close Wrexham North Wales LL13 9QU T 01978 264376 M 07791 480768 E ajones540@btinternet.com		Client:	Ms. B. Kelly.		
		Drawing Title:	Existing Floor & Location Plans.		
		Job Title:	Proposed Extension to 1 Ffordd Mailyln, Ithens, Wrexham.		
		Date:	March 2021	Scale:	1:50, 1:500 & 1:2500 at A1