


NOTES


Copyright: All rights reserved.
This drawing must not be reproduced without permission.
This drawing must not be scaled. Dimensions are in millimetres unless specified.

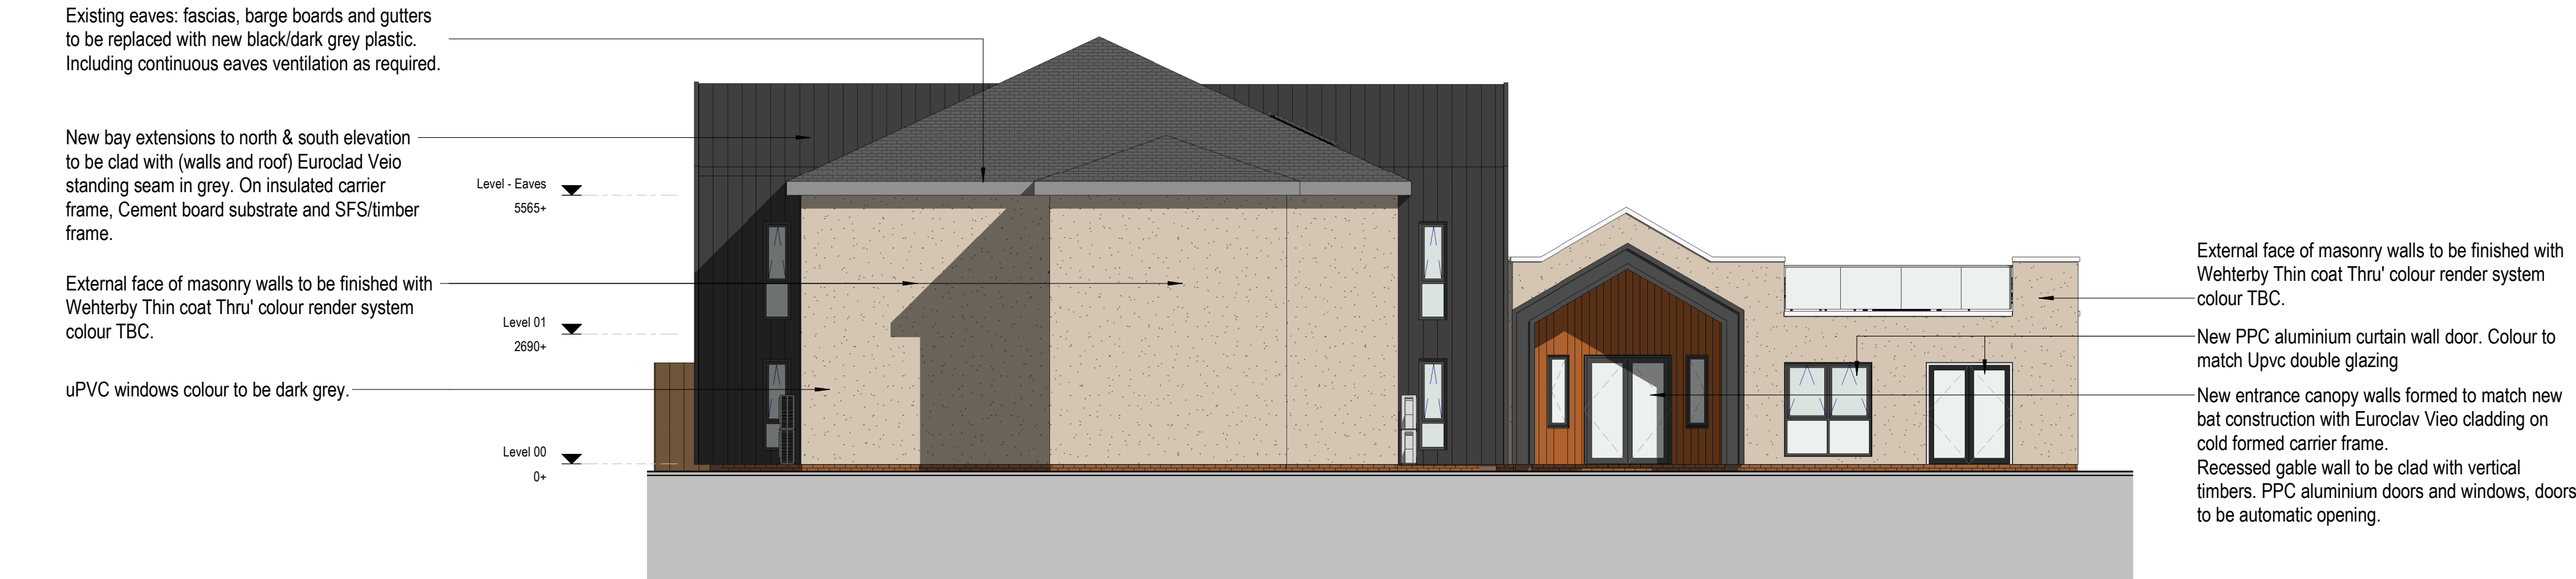



North Elevation C As Proposed



West Elevation D As Proposed

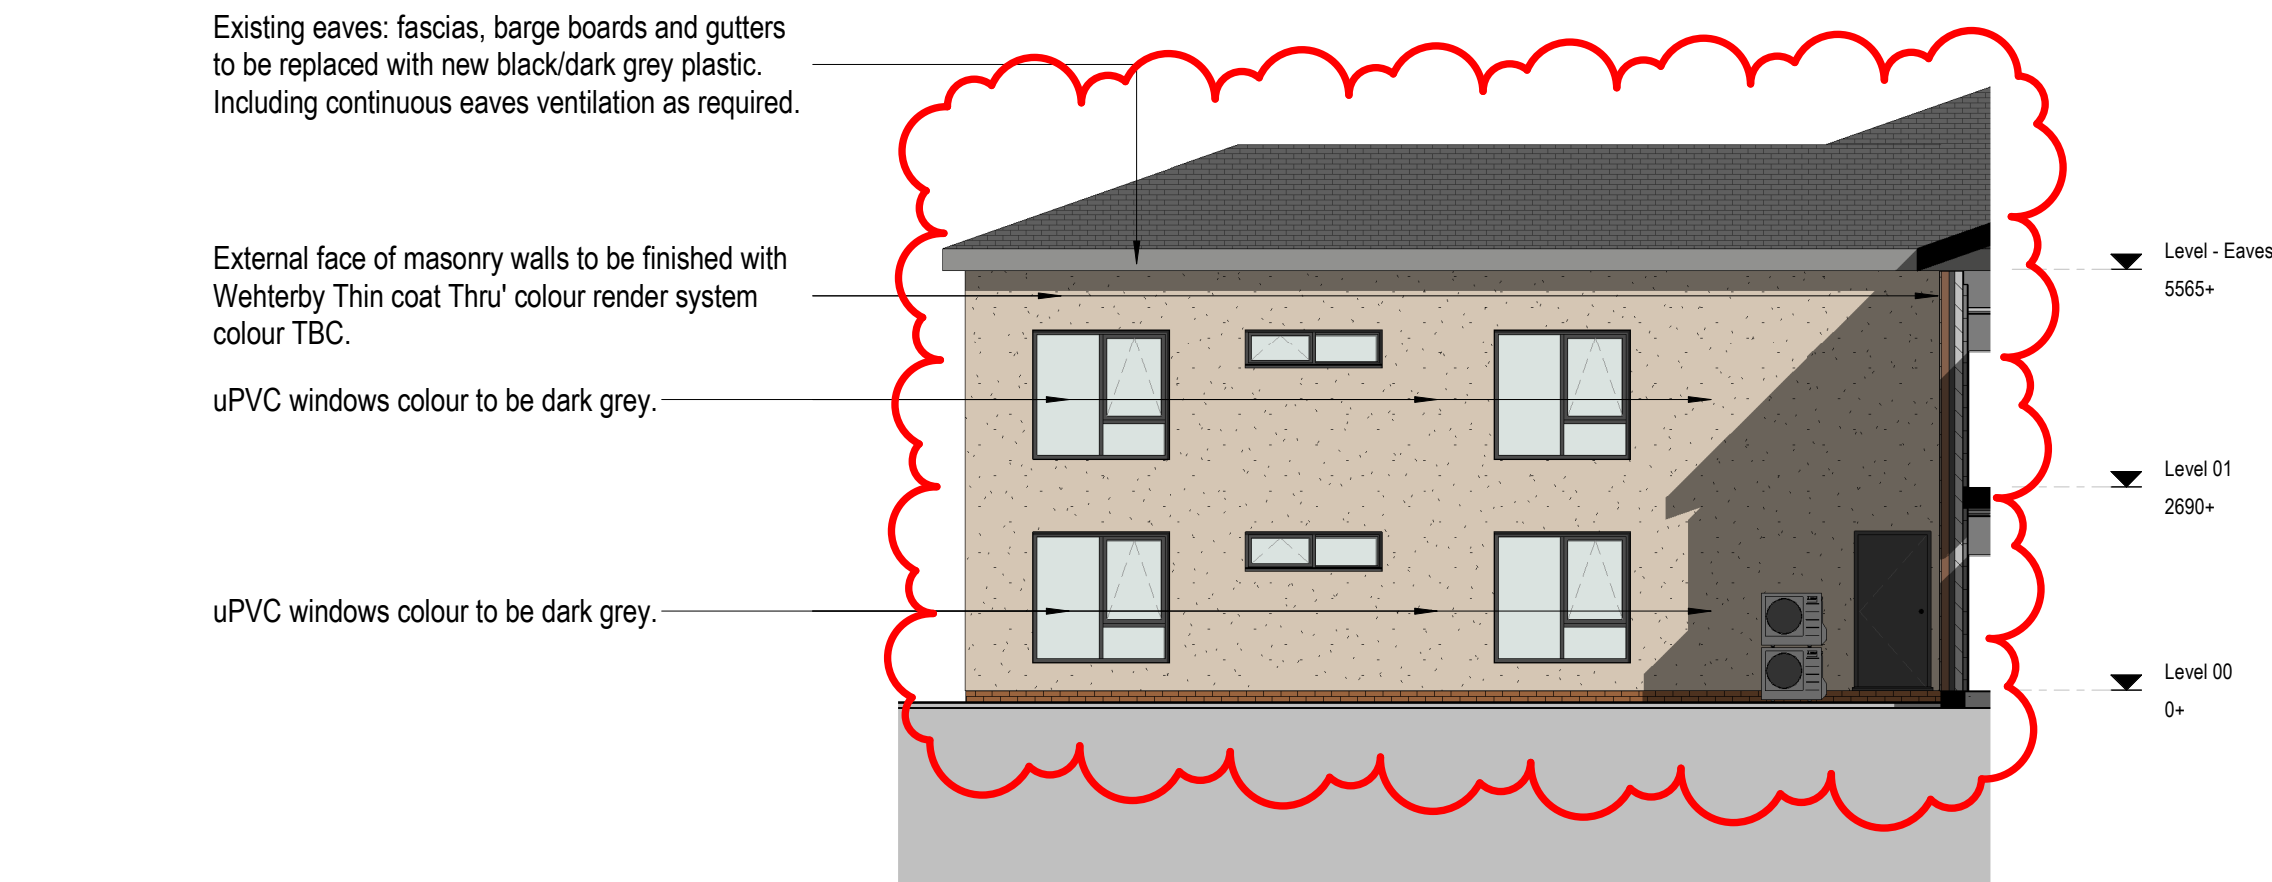

West Elevation E As Proposed

 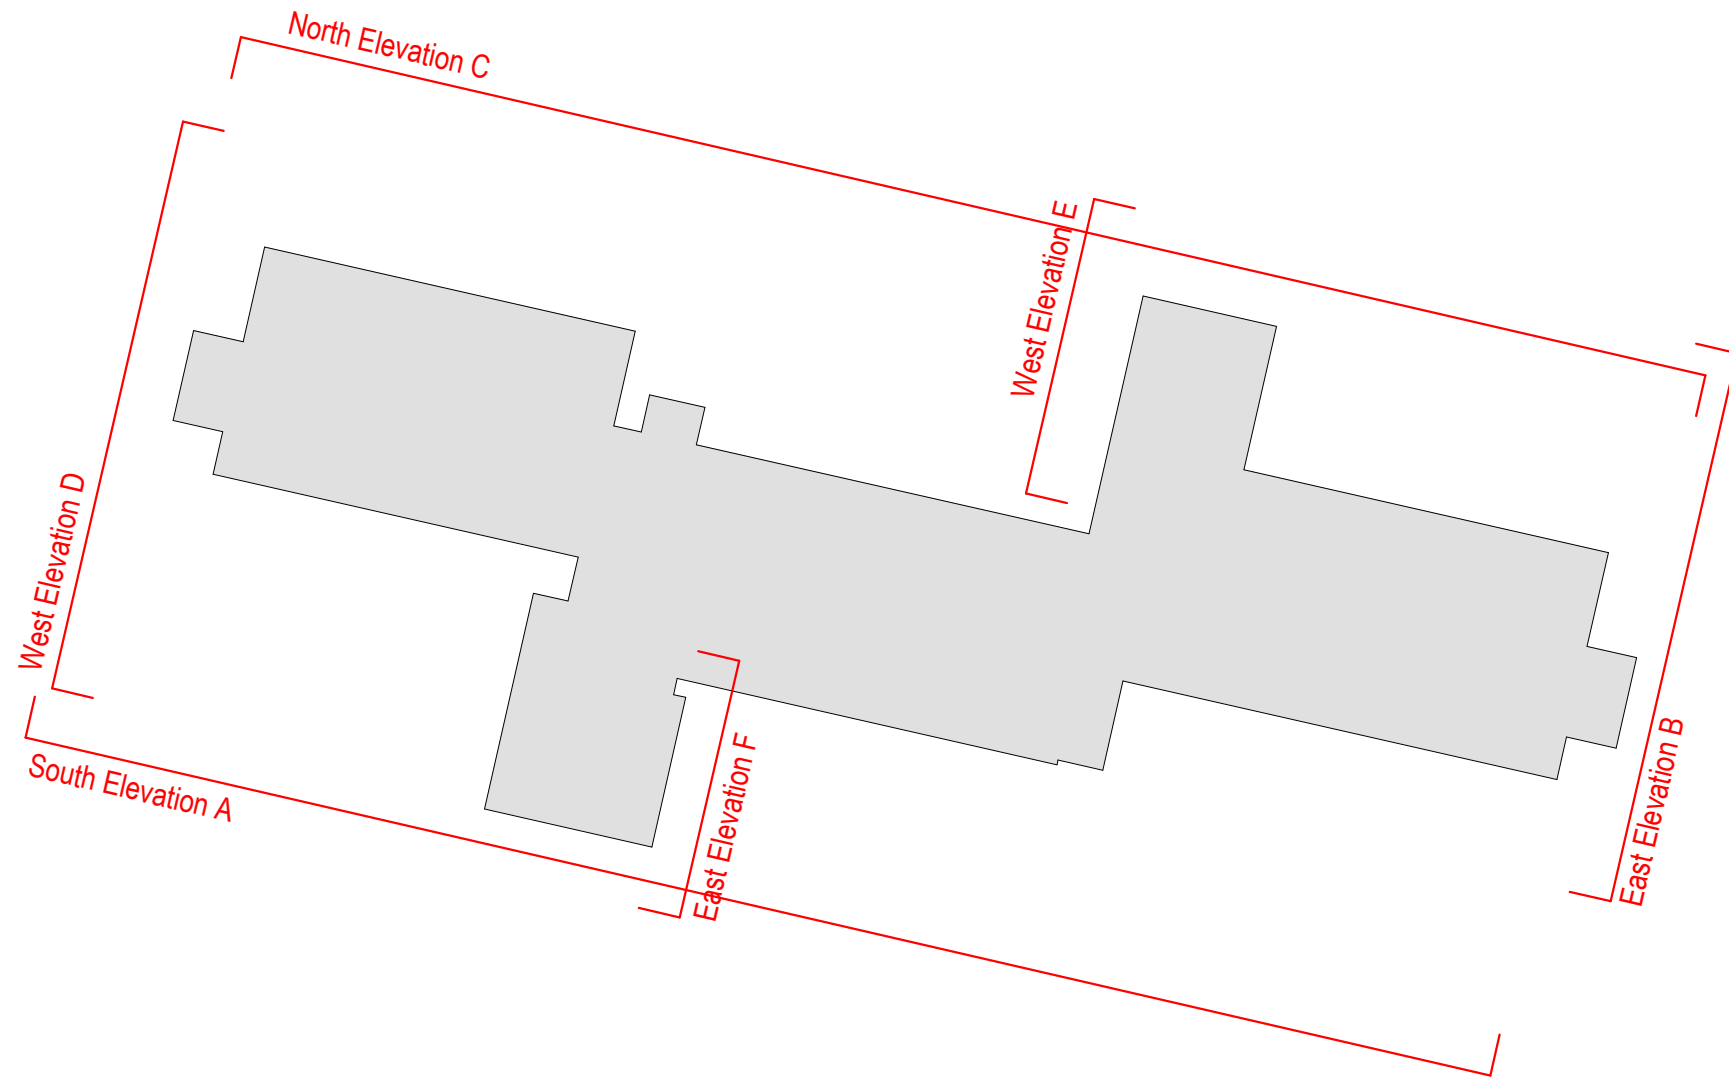

REV	DATE	REVISION NOTE	BY	CHECK
01	03.22	Non-material Amendment	JH	DG
02	06.21	Issued for Construction	JH	DG
03	02.21	TENDER ISSUE	JH	DG
04	12.11	Issue for tender estimate	JH	DG
05	11.20	Drawing Number updated, issued for information	JH	DG
06	09.20	Windows and bay wall cladding update to Client's comments	JH	DG
07	08.20	PLANNING ISSUE	JH	DG
08	04.20	SECOND ISSUE	RM	

elliswilliams
ARCHITECTS

Wrexham_Llys y Mynydd
Proposed Elevations - Sheet 2
2594_10511
STATUS | CONSTRUCTION
DRAWN BY | RM
DATE | 24.03.20
T: +44 1928 752 200 E: info@ewa.co.uk

Wrexham_Llys y Mynydd
Proposed Elevations - Sheet 2
2594_10511
STATUS | CONSTRUCTION
DRAWN BY | RM
DATE | 24.03.20
T: +44 1928 752 200 E: info@ewa.co.uk

REV P8

LYM- EWA- ZZ- ZZ- DR- A- 10511