



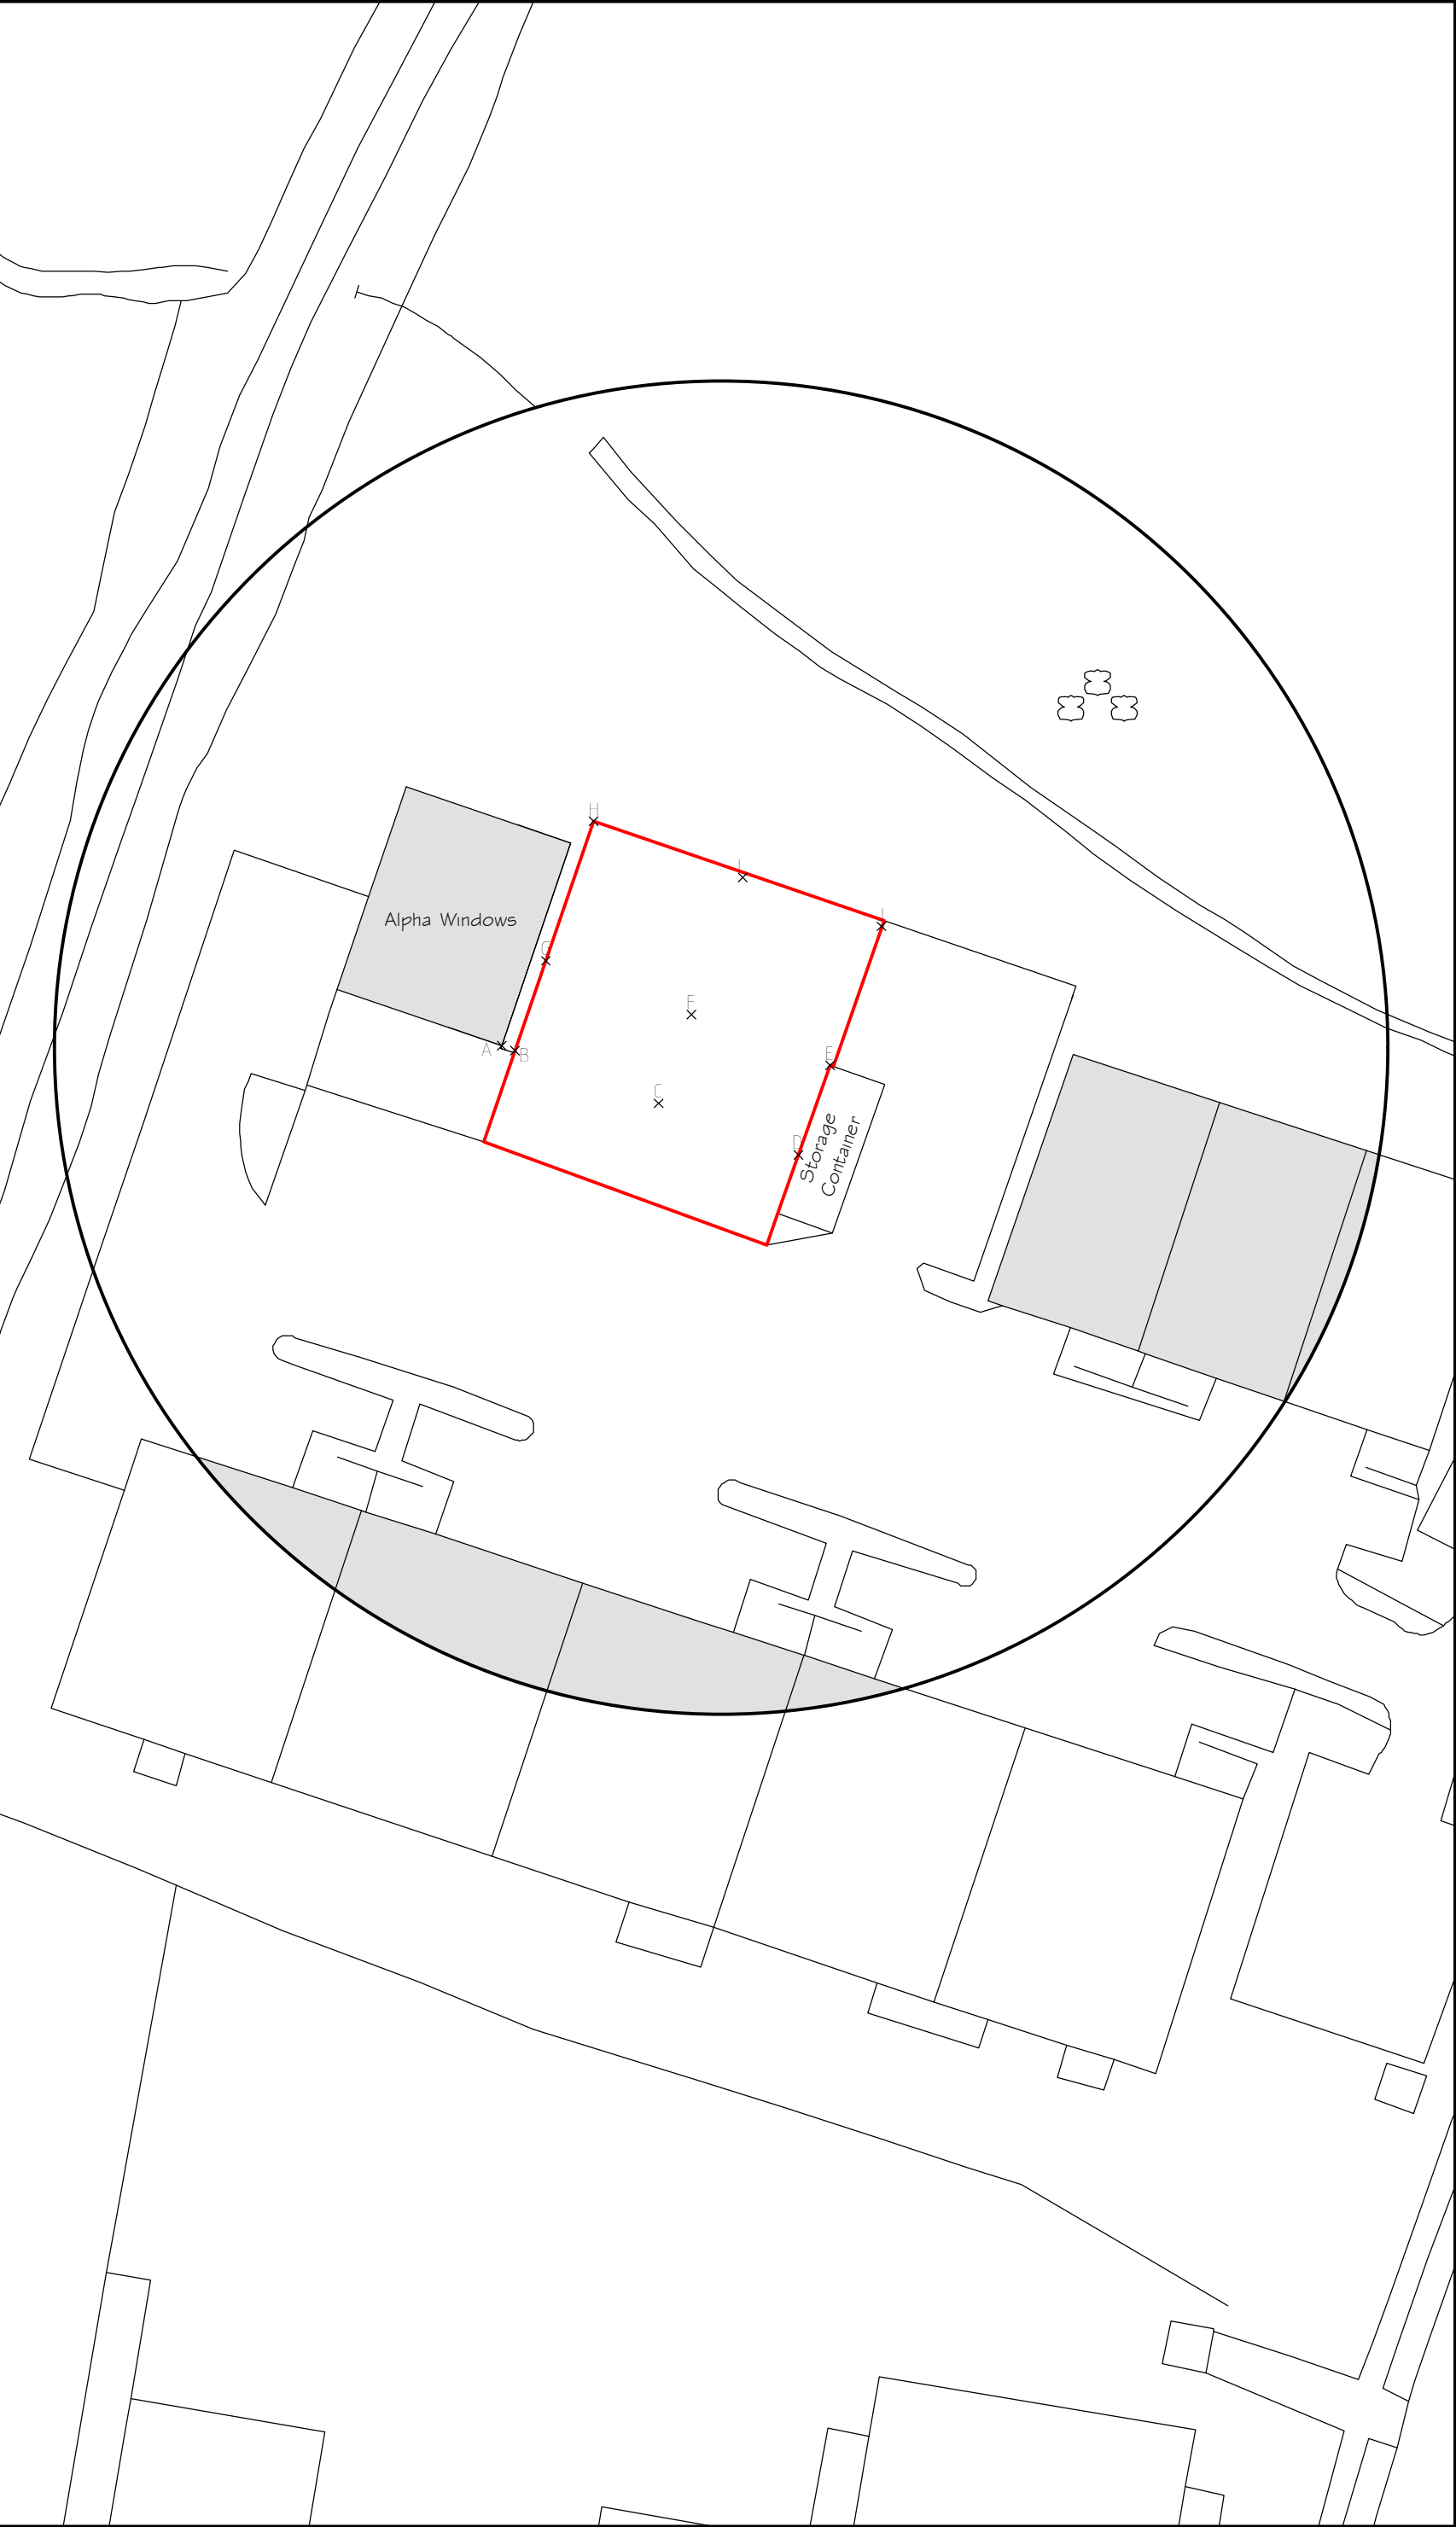

Site Plan 1:500

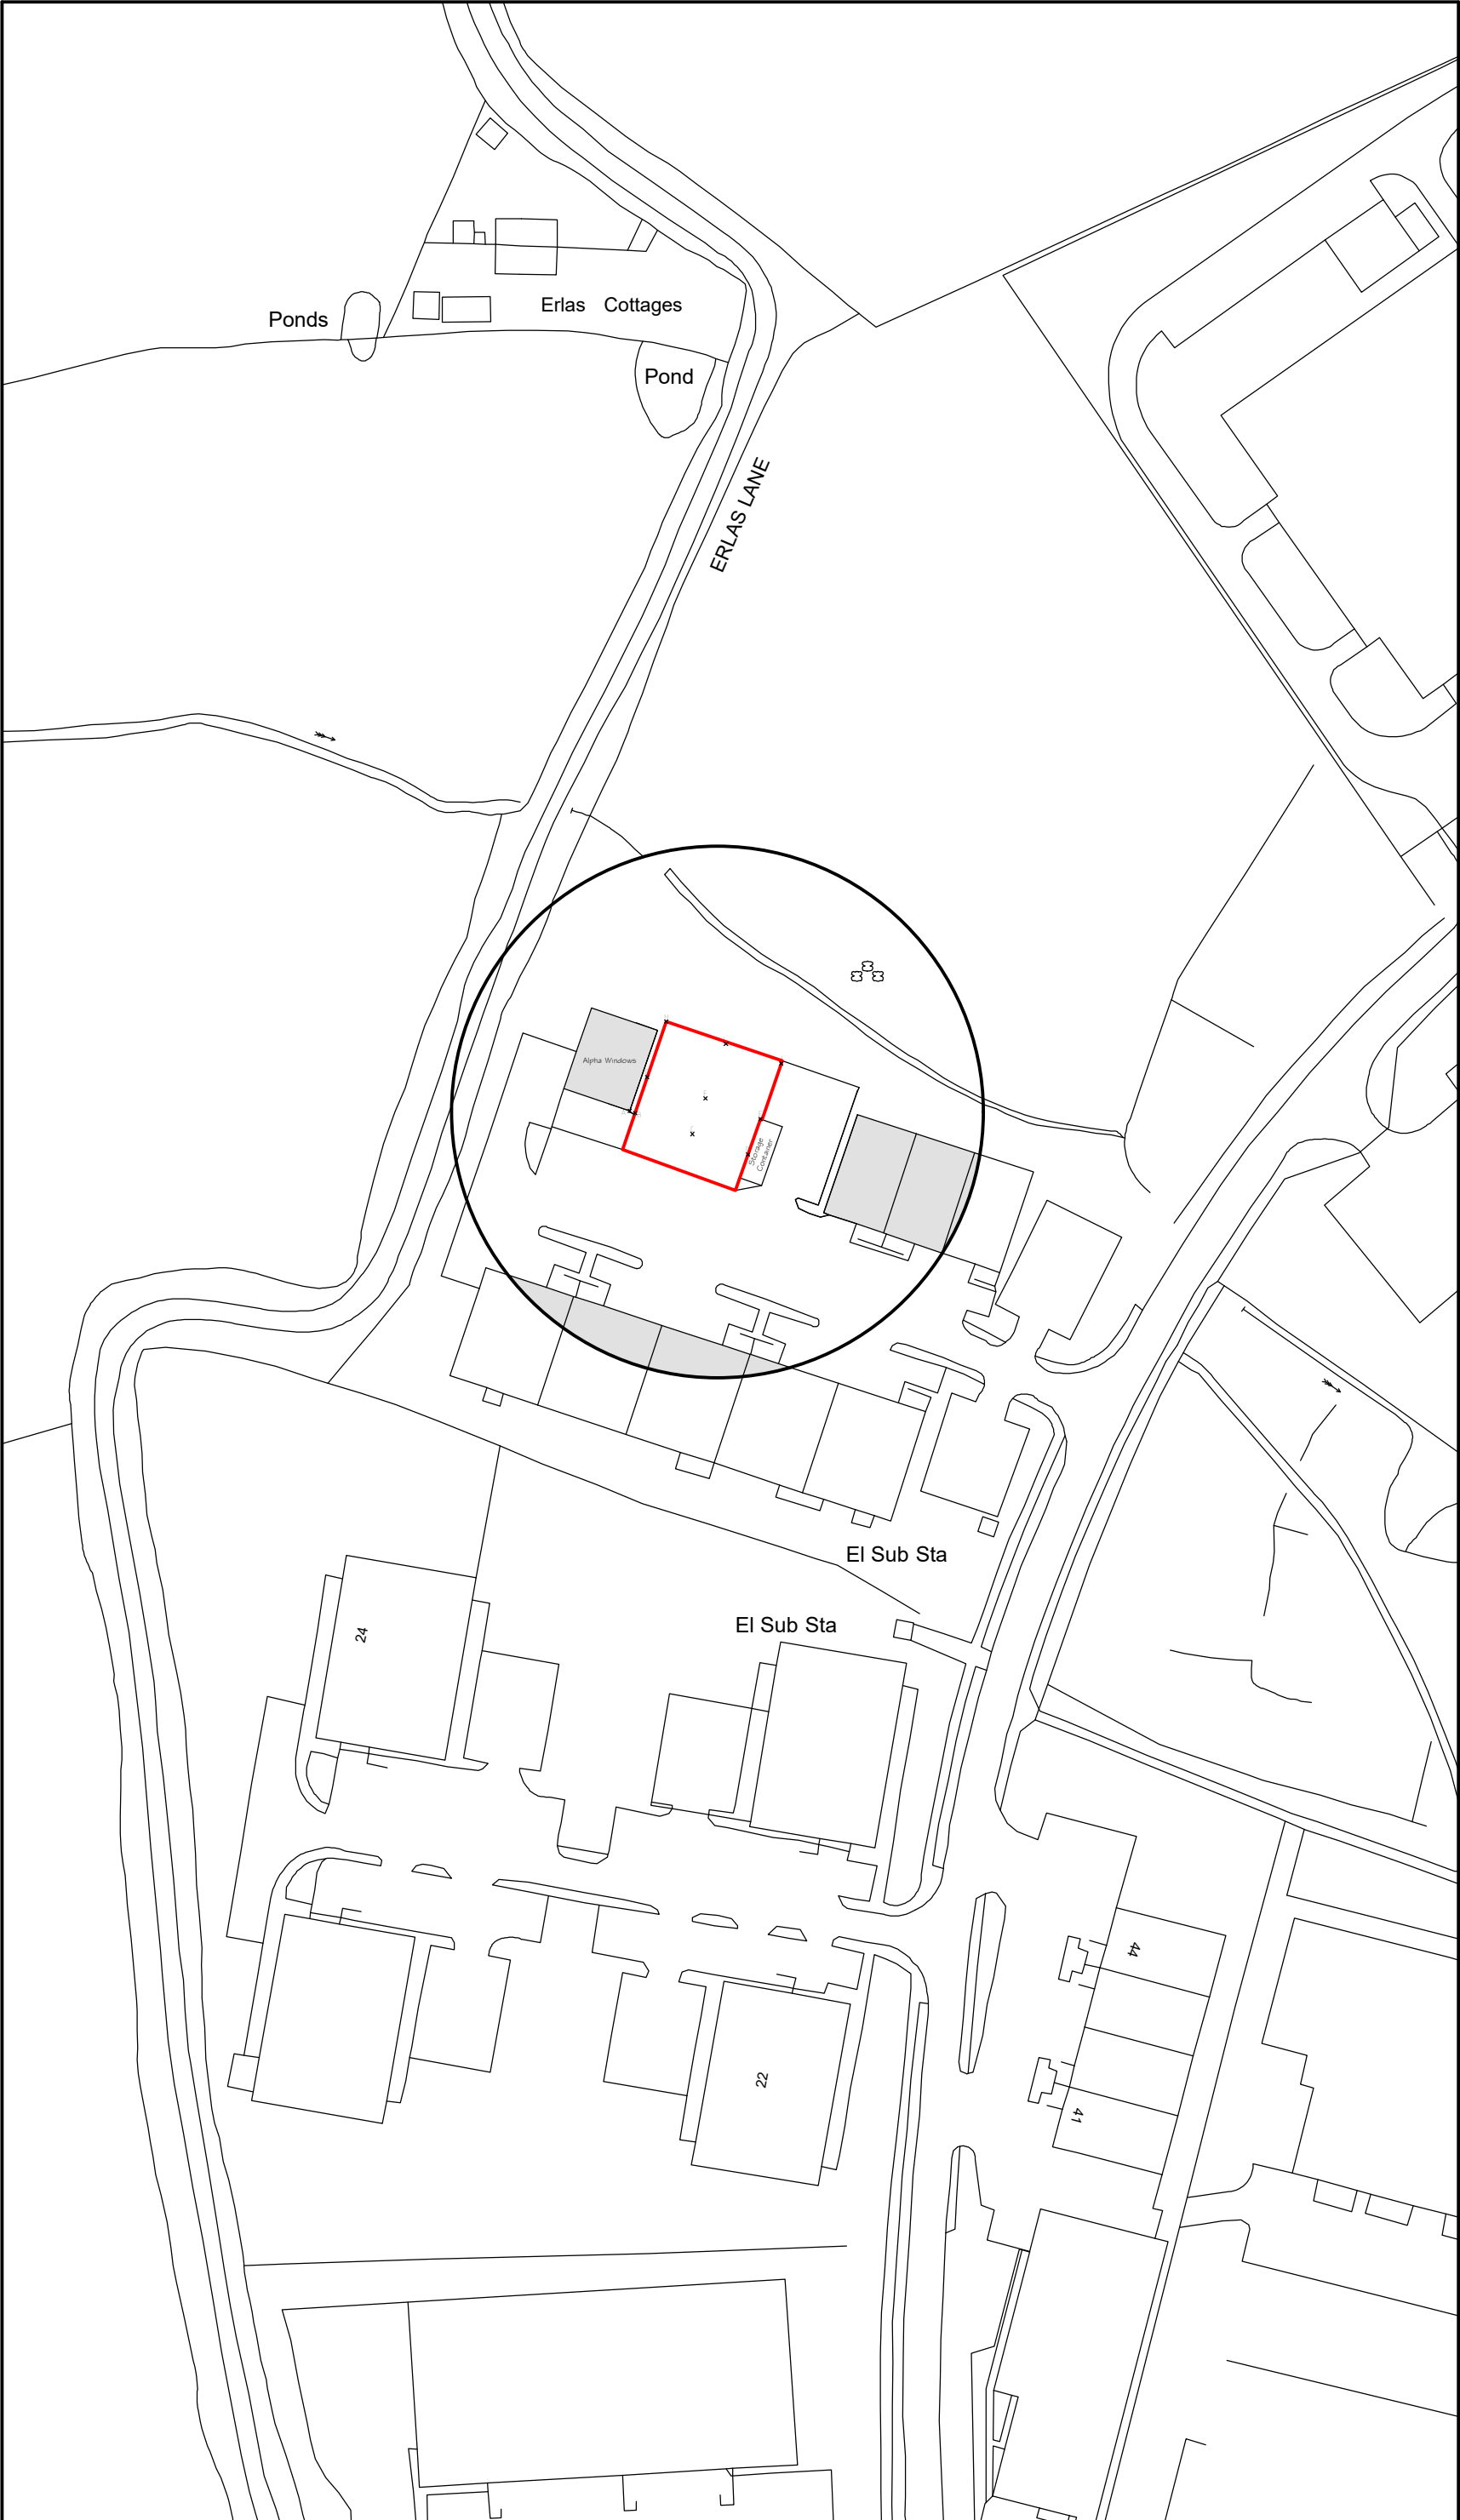

Location Plan 1:1250

Position	Level
A	10.000
B	9.947
C	9.905
D	9.896
E	9.900
F	9.898
G	9.916
H	10.003
I	10.043
J	9.902

Key

Surrounding Buildings

Application Site

Rev	Date	Detail	Initial

Project:

Proposed Industrial Unit at,
Land adjacent Alpha Windows,
Abenbury Way, Wrexham,
LL13 9UZ

Title: Site & Location Plan	Scale: (A2) 1:500 & 1:1250
-----------------------------------	----------------------------------

Drawn By: A. Valentine	Date: July 2021
---------------------------	--------------------

Drawing No: DI 22/001	Sheet: 1 of 1
--------------------------	------------------

Office 3K4,
Redwither Business Tower,
Wrexham. LL13 9XT
Tel: 01978 356500
www.blueprintarchitectural.com
© copyright all rights reserved