


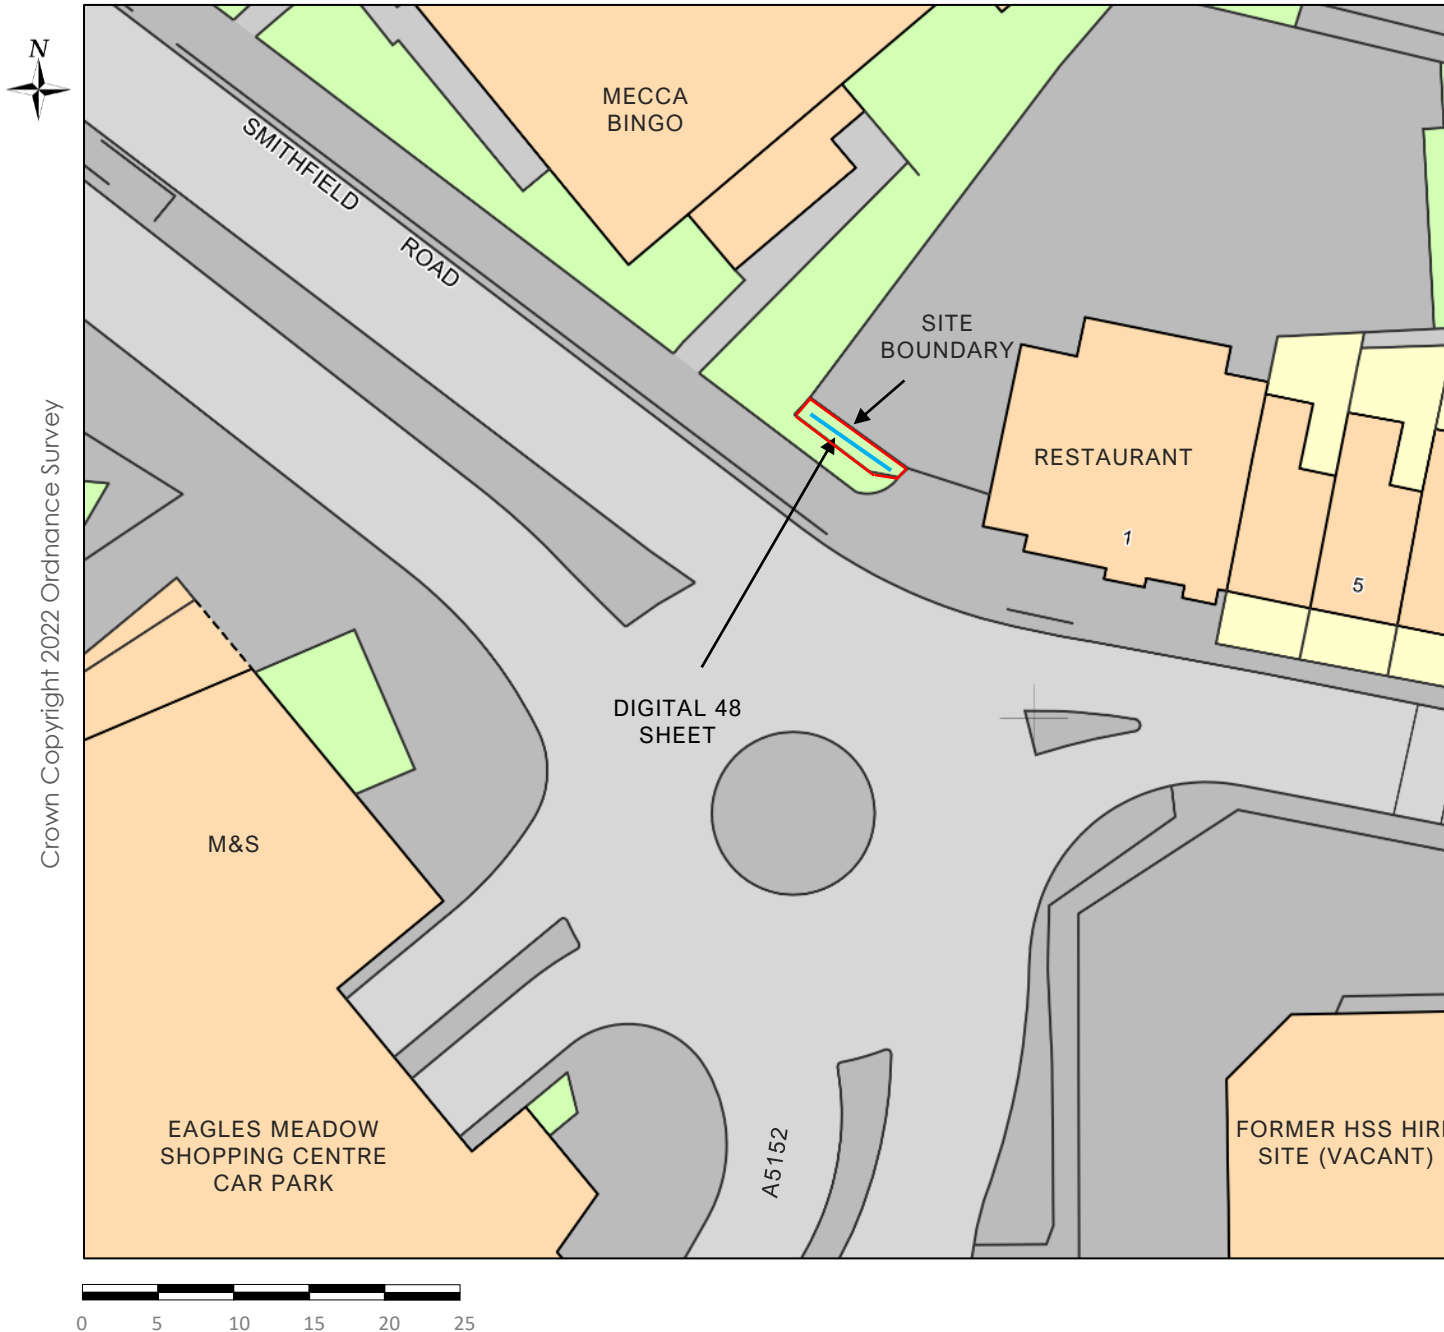

58-59 Great
Marlborough Street
London
W1F 7JY
www.alightmedia.com

SITE LOCATION

1 Smithfield Road
Wrexham
LL13 8EN

DRAWING NAME

WSR1 Site Plan

DRAWING SCALE

1:500 @ A4

DATE

6th March 2022

ALIGHT MEDIA REFERENCE

9310