


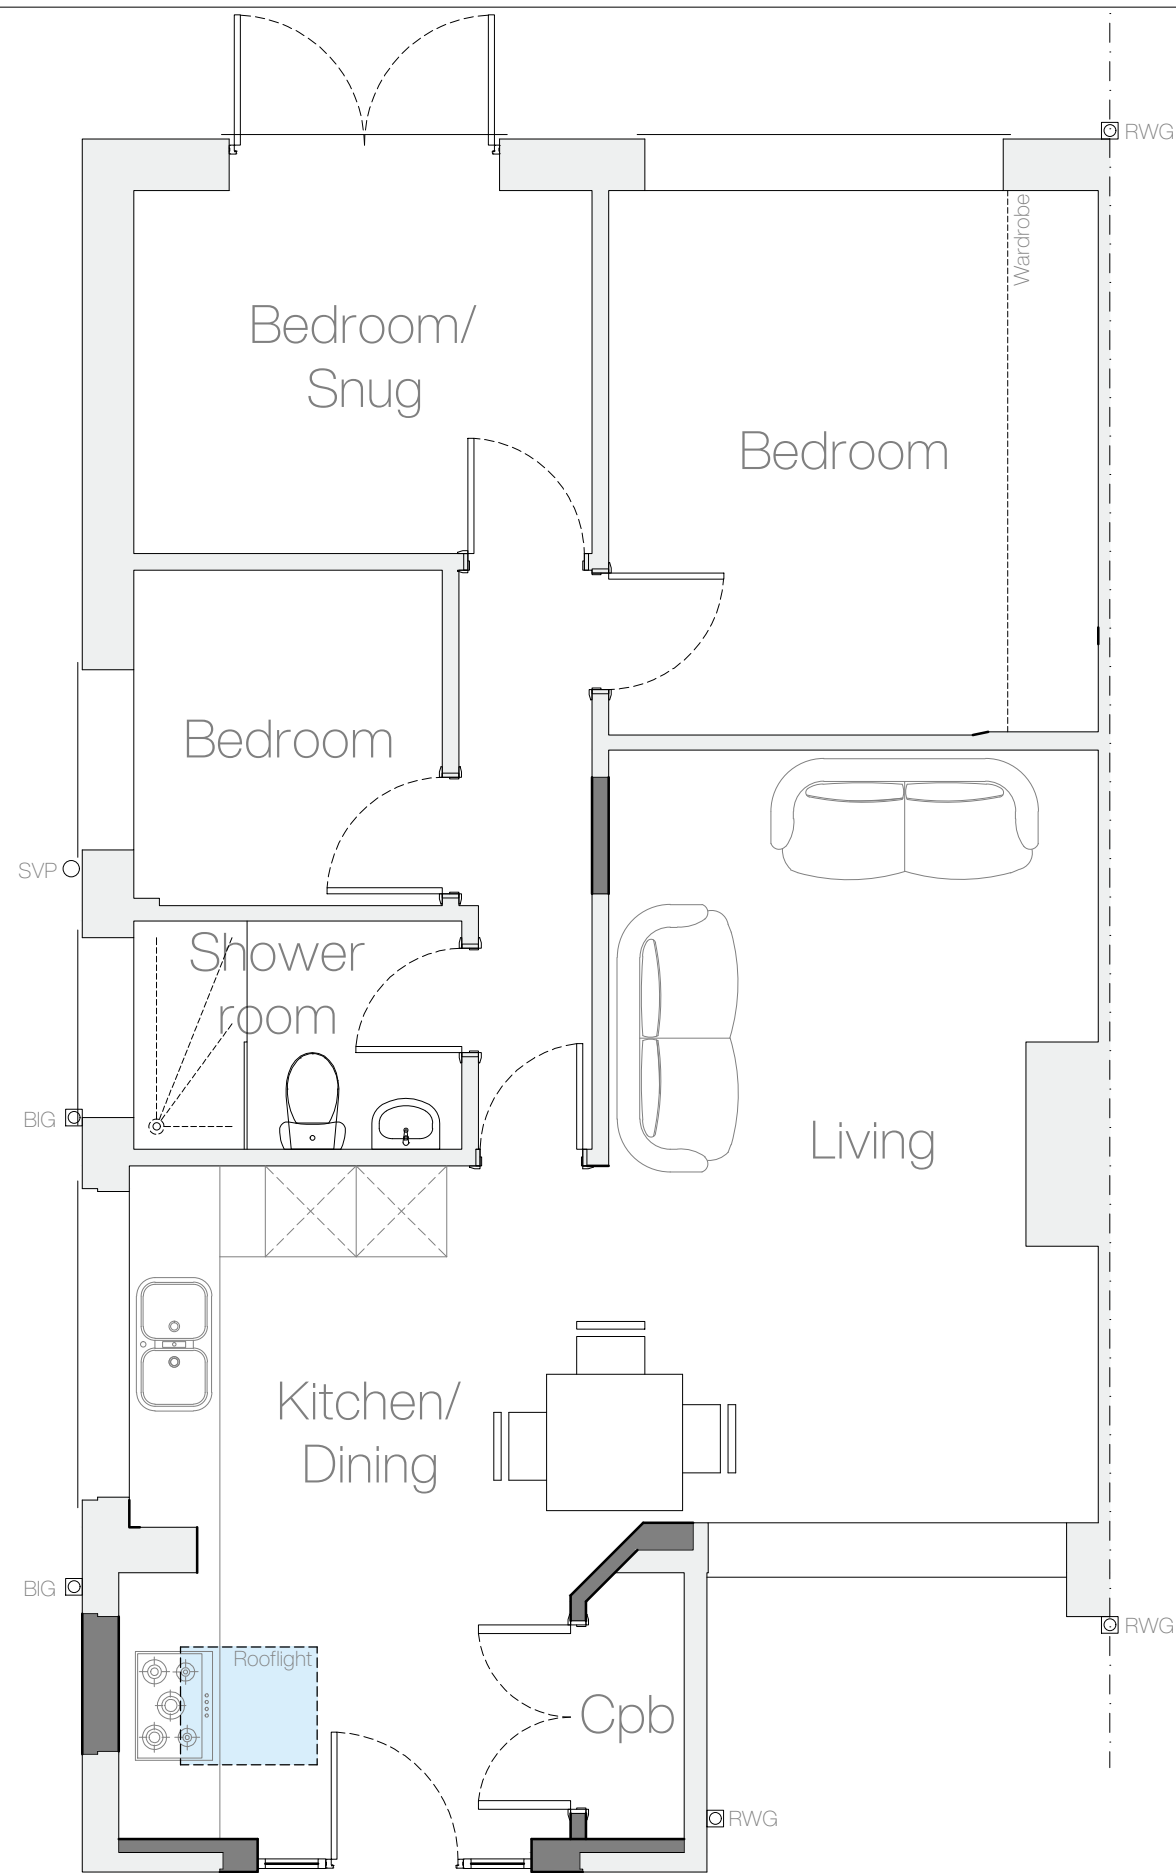

25 Friars Close,
Wrexham,
LL12 7RA

Rev	Notes	Date
a	Address amends	08.2022

Planning Ground Floor Plan


July 2022

A3

002.1003

1 - 2

Floor Plan
Scale: 1:50

 

DO NOT SCALE FROM THIS DRAWING. ALL DIMENSIONS TO BE
CONFIRMED ON SITE PRIOR TO FABRICATION BY THE
CONTRACTOR. DRAWINGS TO BE READ IN CONJUNCTION WITH
ANY REFERENCED DOCUMENTATION. PLANS NOT TO BE
REPRODUCED WITHOUT THE PRIOR CONFIRMATION FROM THE
DESIGN TEAM.

