





Proposed Site plan 1:200

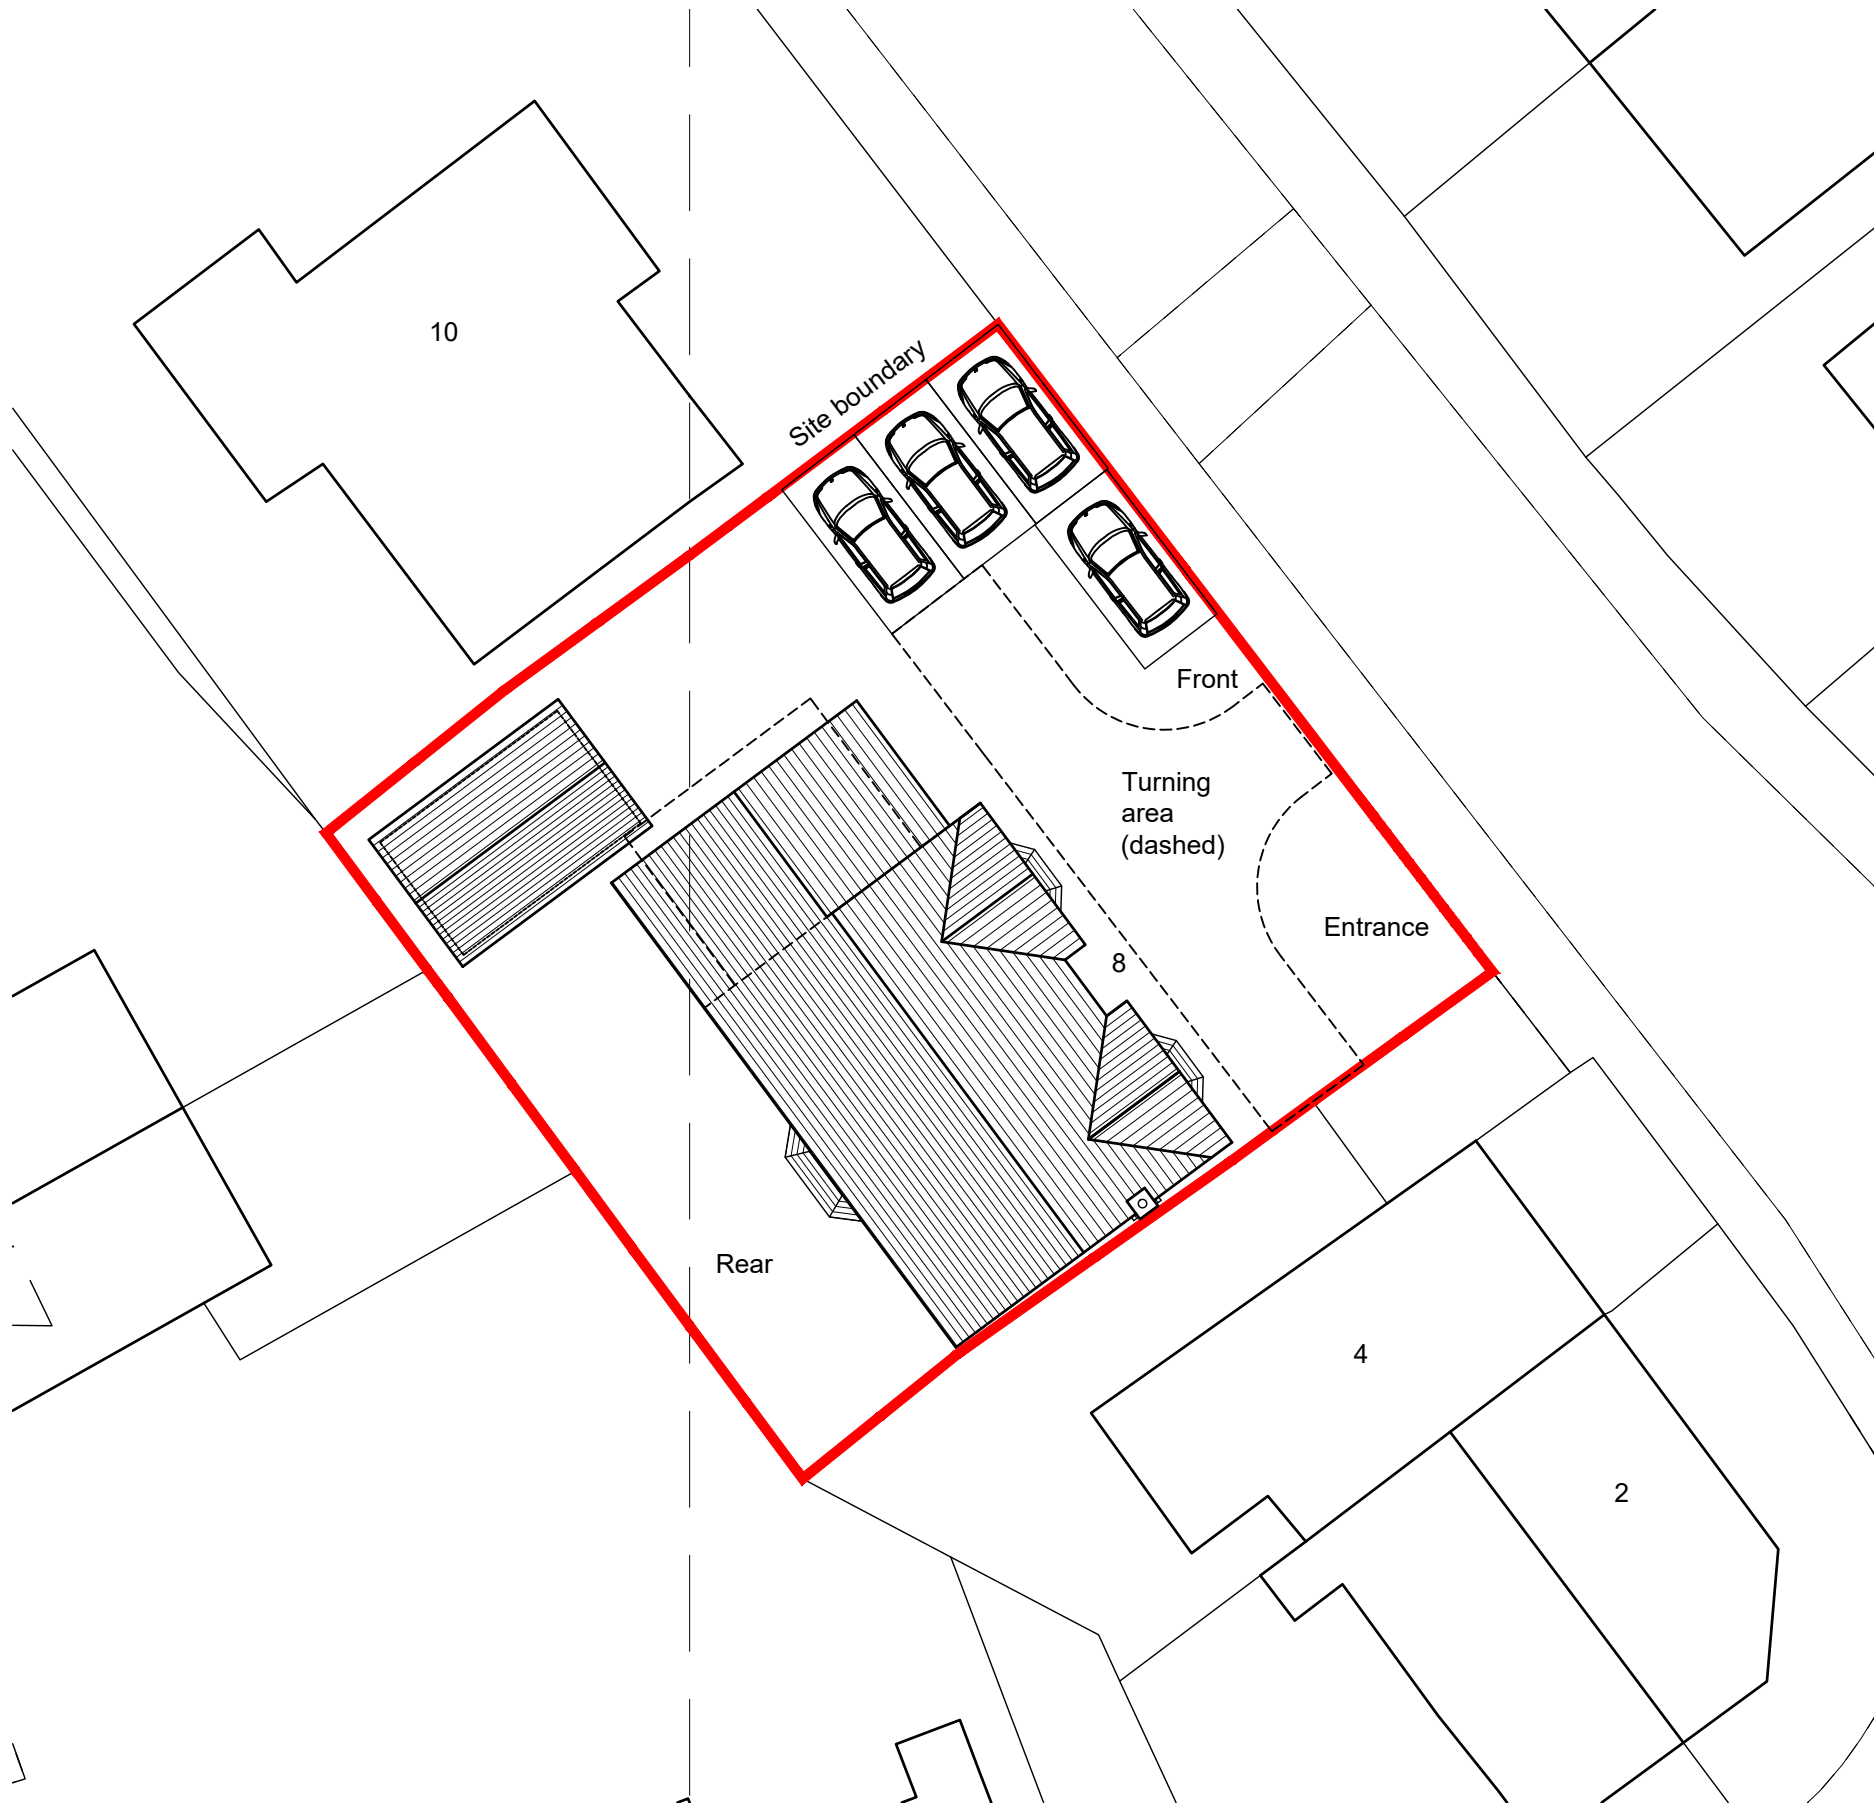

©Crown Copyright and database rights 2021 OS 100047474

 


Site location plan 1:1250



Legend

- Site boundary
- Other land in clients ownership

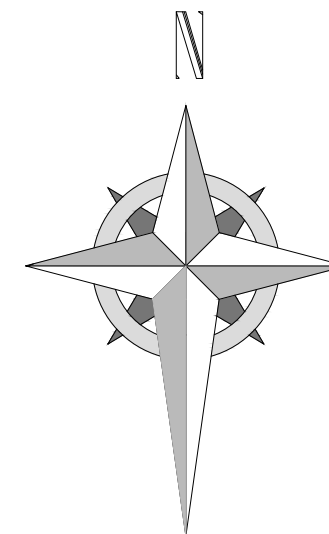

HDS ARCHITECTURAL SERVICES

HDS Architectural Services, The Foundry,
15 Yorke Street, Wrexham
LL13 8LW
Tel (01978) 345250
www.hdsarchitectural.co.uk

Project; 8 High Street, Gwersyllt, Wrexham, LL11 4LA	
Title; Site location plan & Proposed site plan	Scale (A3); 1:200/1250
Dwg No; HS/PD/08	Date; 16.06.22
Revision; Rev-A Parking spaces & turning area added 21.06.22 Rev-B Extension reduced, detached garage added 13.07.22	