


KEY

- Ⓐ PROPOSED NEW DWELING
- Ⓑ PROPOSED MOBILE HOME / STATIC CARAVAN FOR WELFARE AND TEMPORARY LIVING ACCOMMODATION DURING CONSTRUCTION OF NEW DWELING 6500 x 3200 APPROX

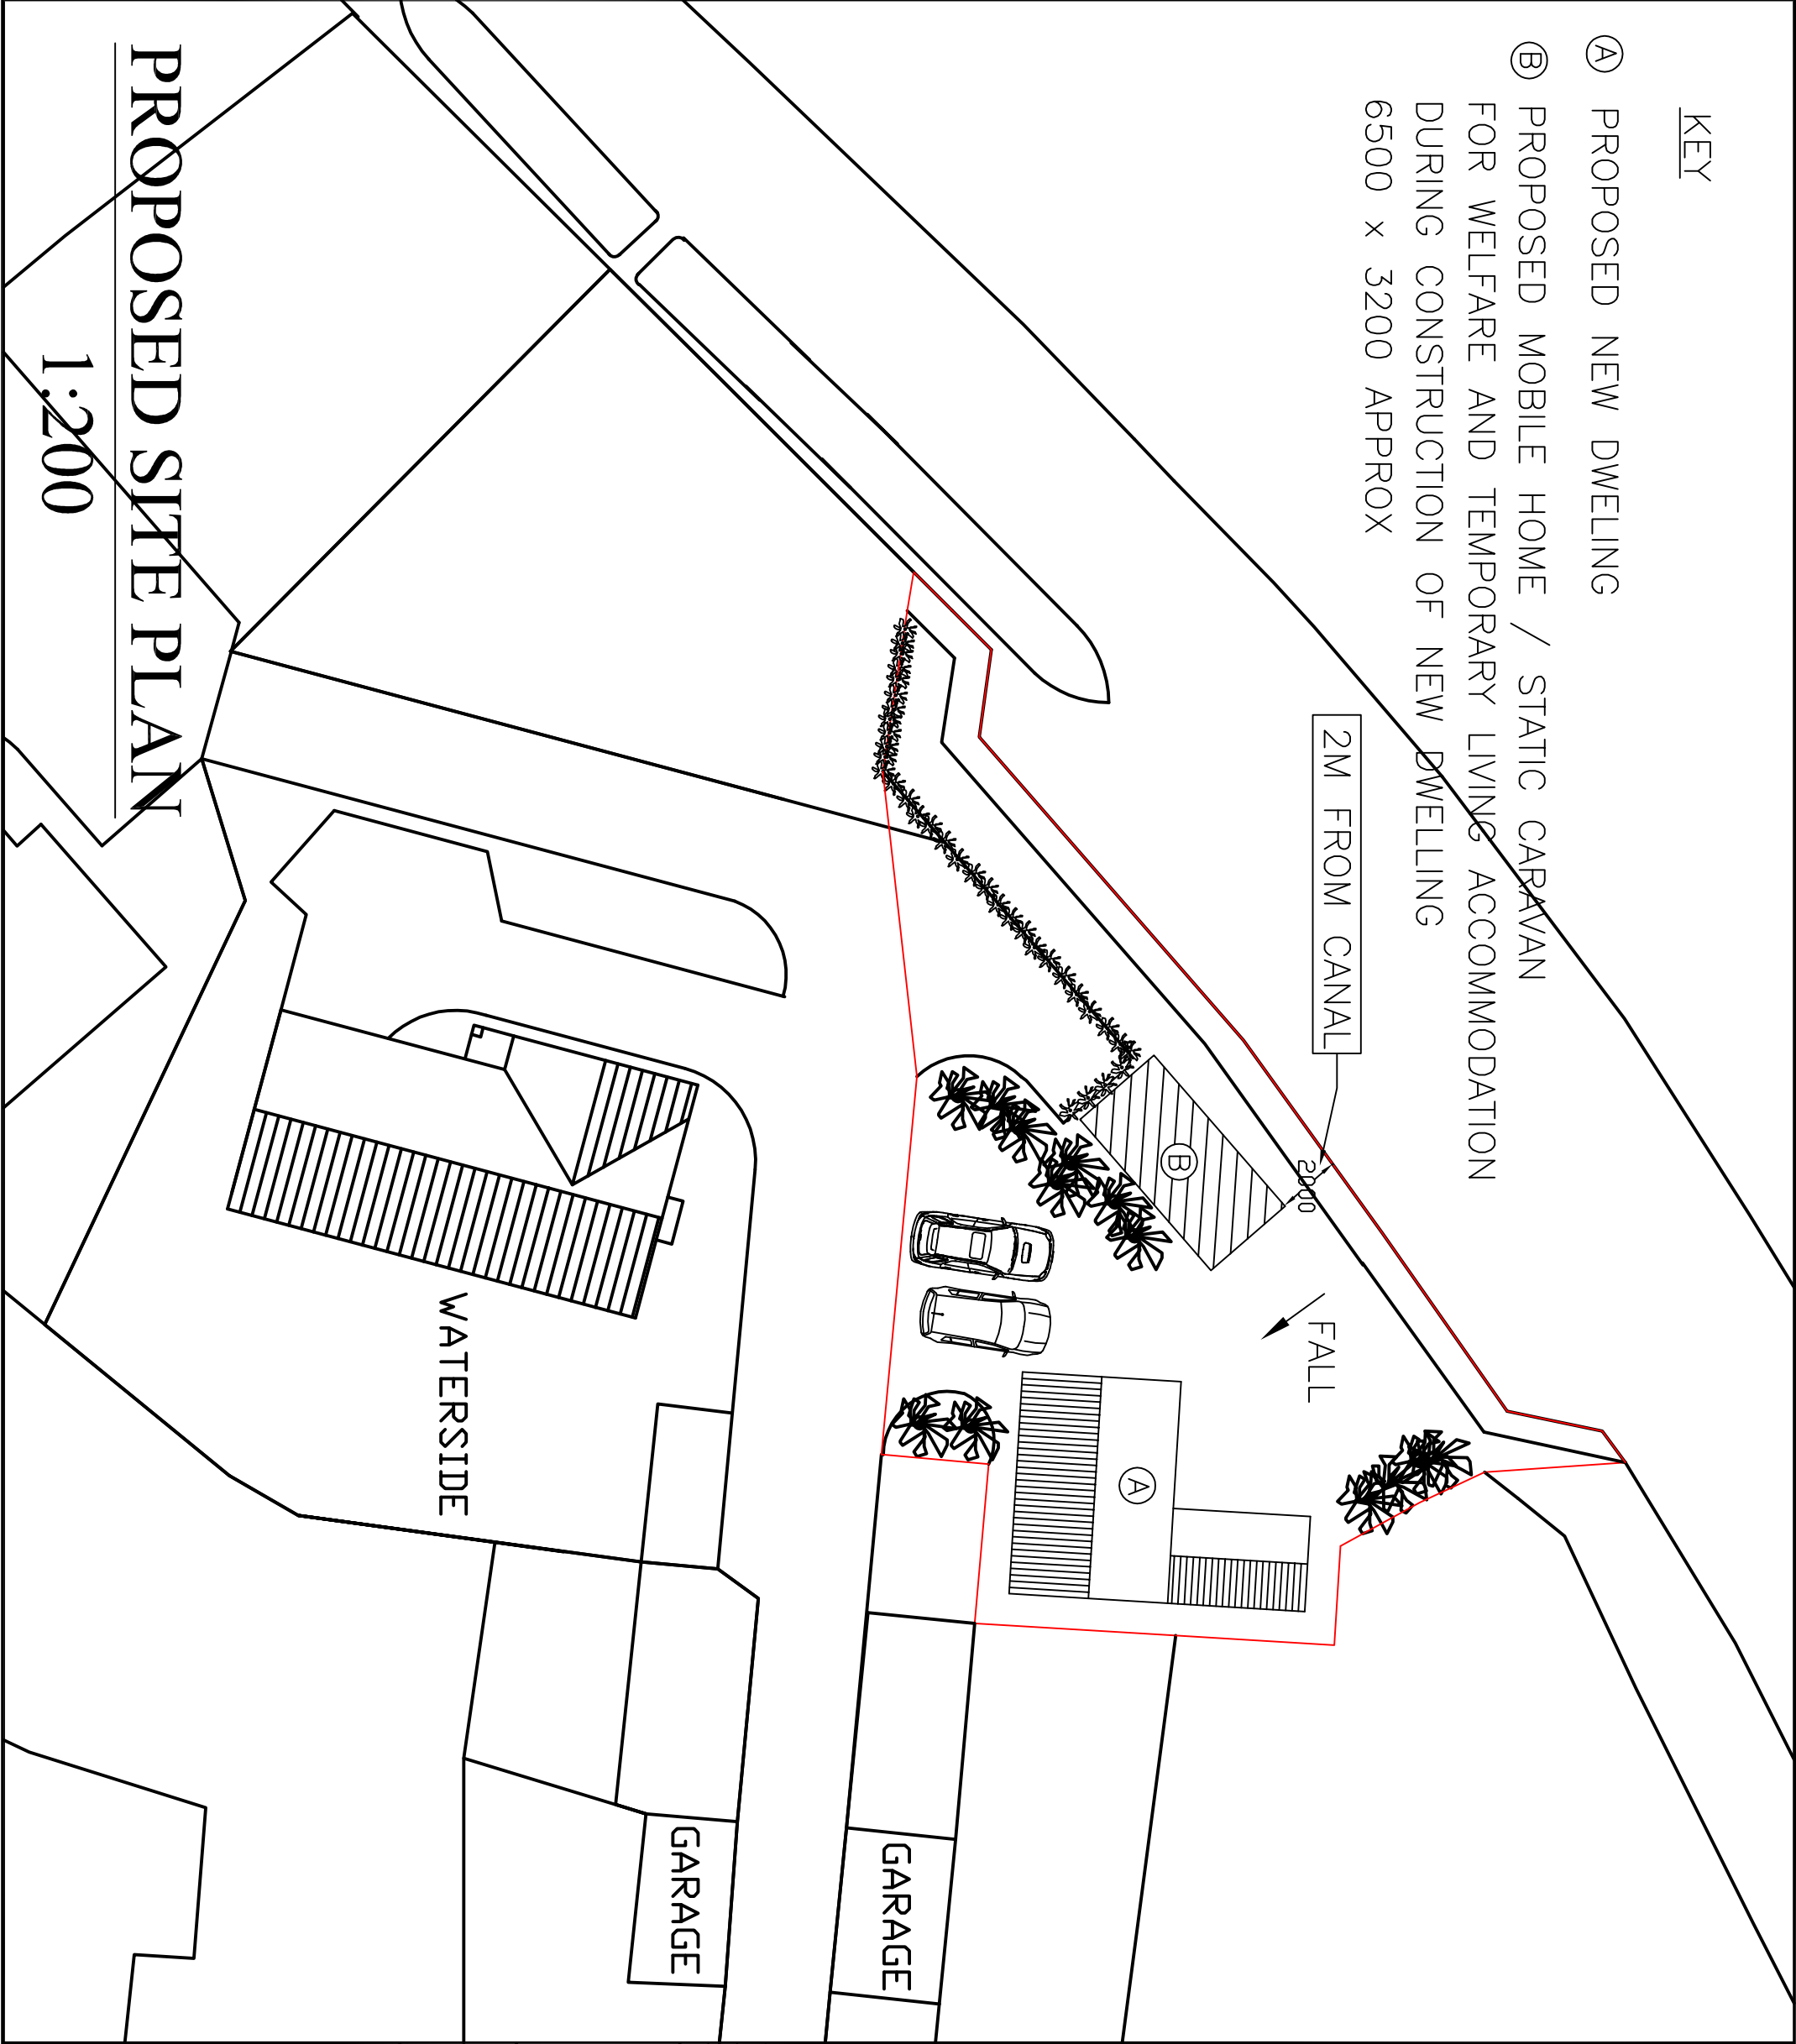

PROPOSED SITE PLAN

1:200

NOTES

ALL WORKS TO BE AGREED WITH THE LOCAL AUTHORITY PLANNING DEPT & THE BUILDING CONTROL OFFICER ON SITE TO ENSURE THAT THE WORK COMPLIES WITH BUILDING REGULATIONS, PLANNING CONDITIONS & ALL RELEVANT CODES OF PRACTICE.
ALL MATERIALS & COMPONENTS TO BE INSTALLED IN ACCORDANCE WITH MANUFACTURERS INSTRUCTIONS.
ALL DIMENSIONS TO BE CHECKED ON SITE PRIOR TO COMMENCING WORK. DO NOT SCALE OFF THIS DRAWING.

A	INITIAL ISSUE	
Rev	Description	Date

STOKES DESIGN & BUILD

WATERSIDE:
THE MOORINGS
CANAL SIDE
BETTSFIELD
WHITCHURCH
SHROPSHIRE
SY13 2LJ

Tel: 01948 710385
Email: stokesdesign465@aol.com

Client: MR B.K STOKES
Site Address: BETTSFIELD BOATYARD
BETTSFIELD,
WHITCHURCH, SHROPSHIRE,
SY13 2LJ

Project
PROPOSED TEMPORARY LIVING
ACCOMMODATION
AT BETTSFIELD BOATYARD

Title

SITE PLAN

DRAWING NUMBER	SCALE	SEE NOTES	@ A3
MS-2021-200	DATE	17/01/22	REVISION
	DRAWN BY	M.C STOKES	A
	DESIGN BY	B.K STOKES	