


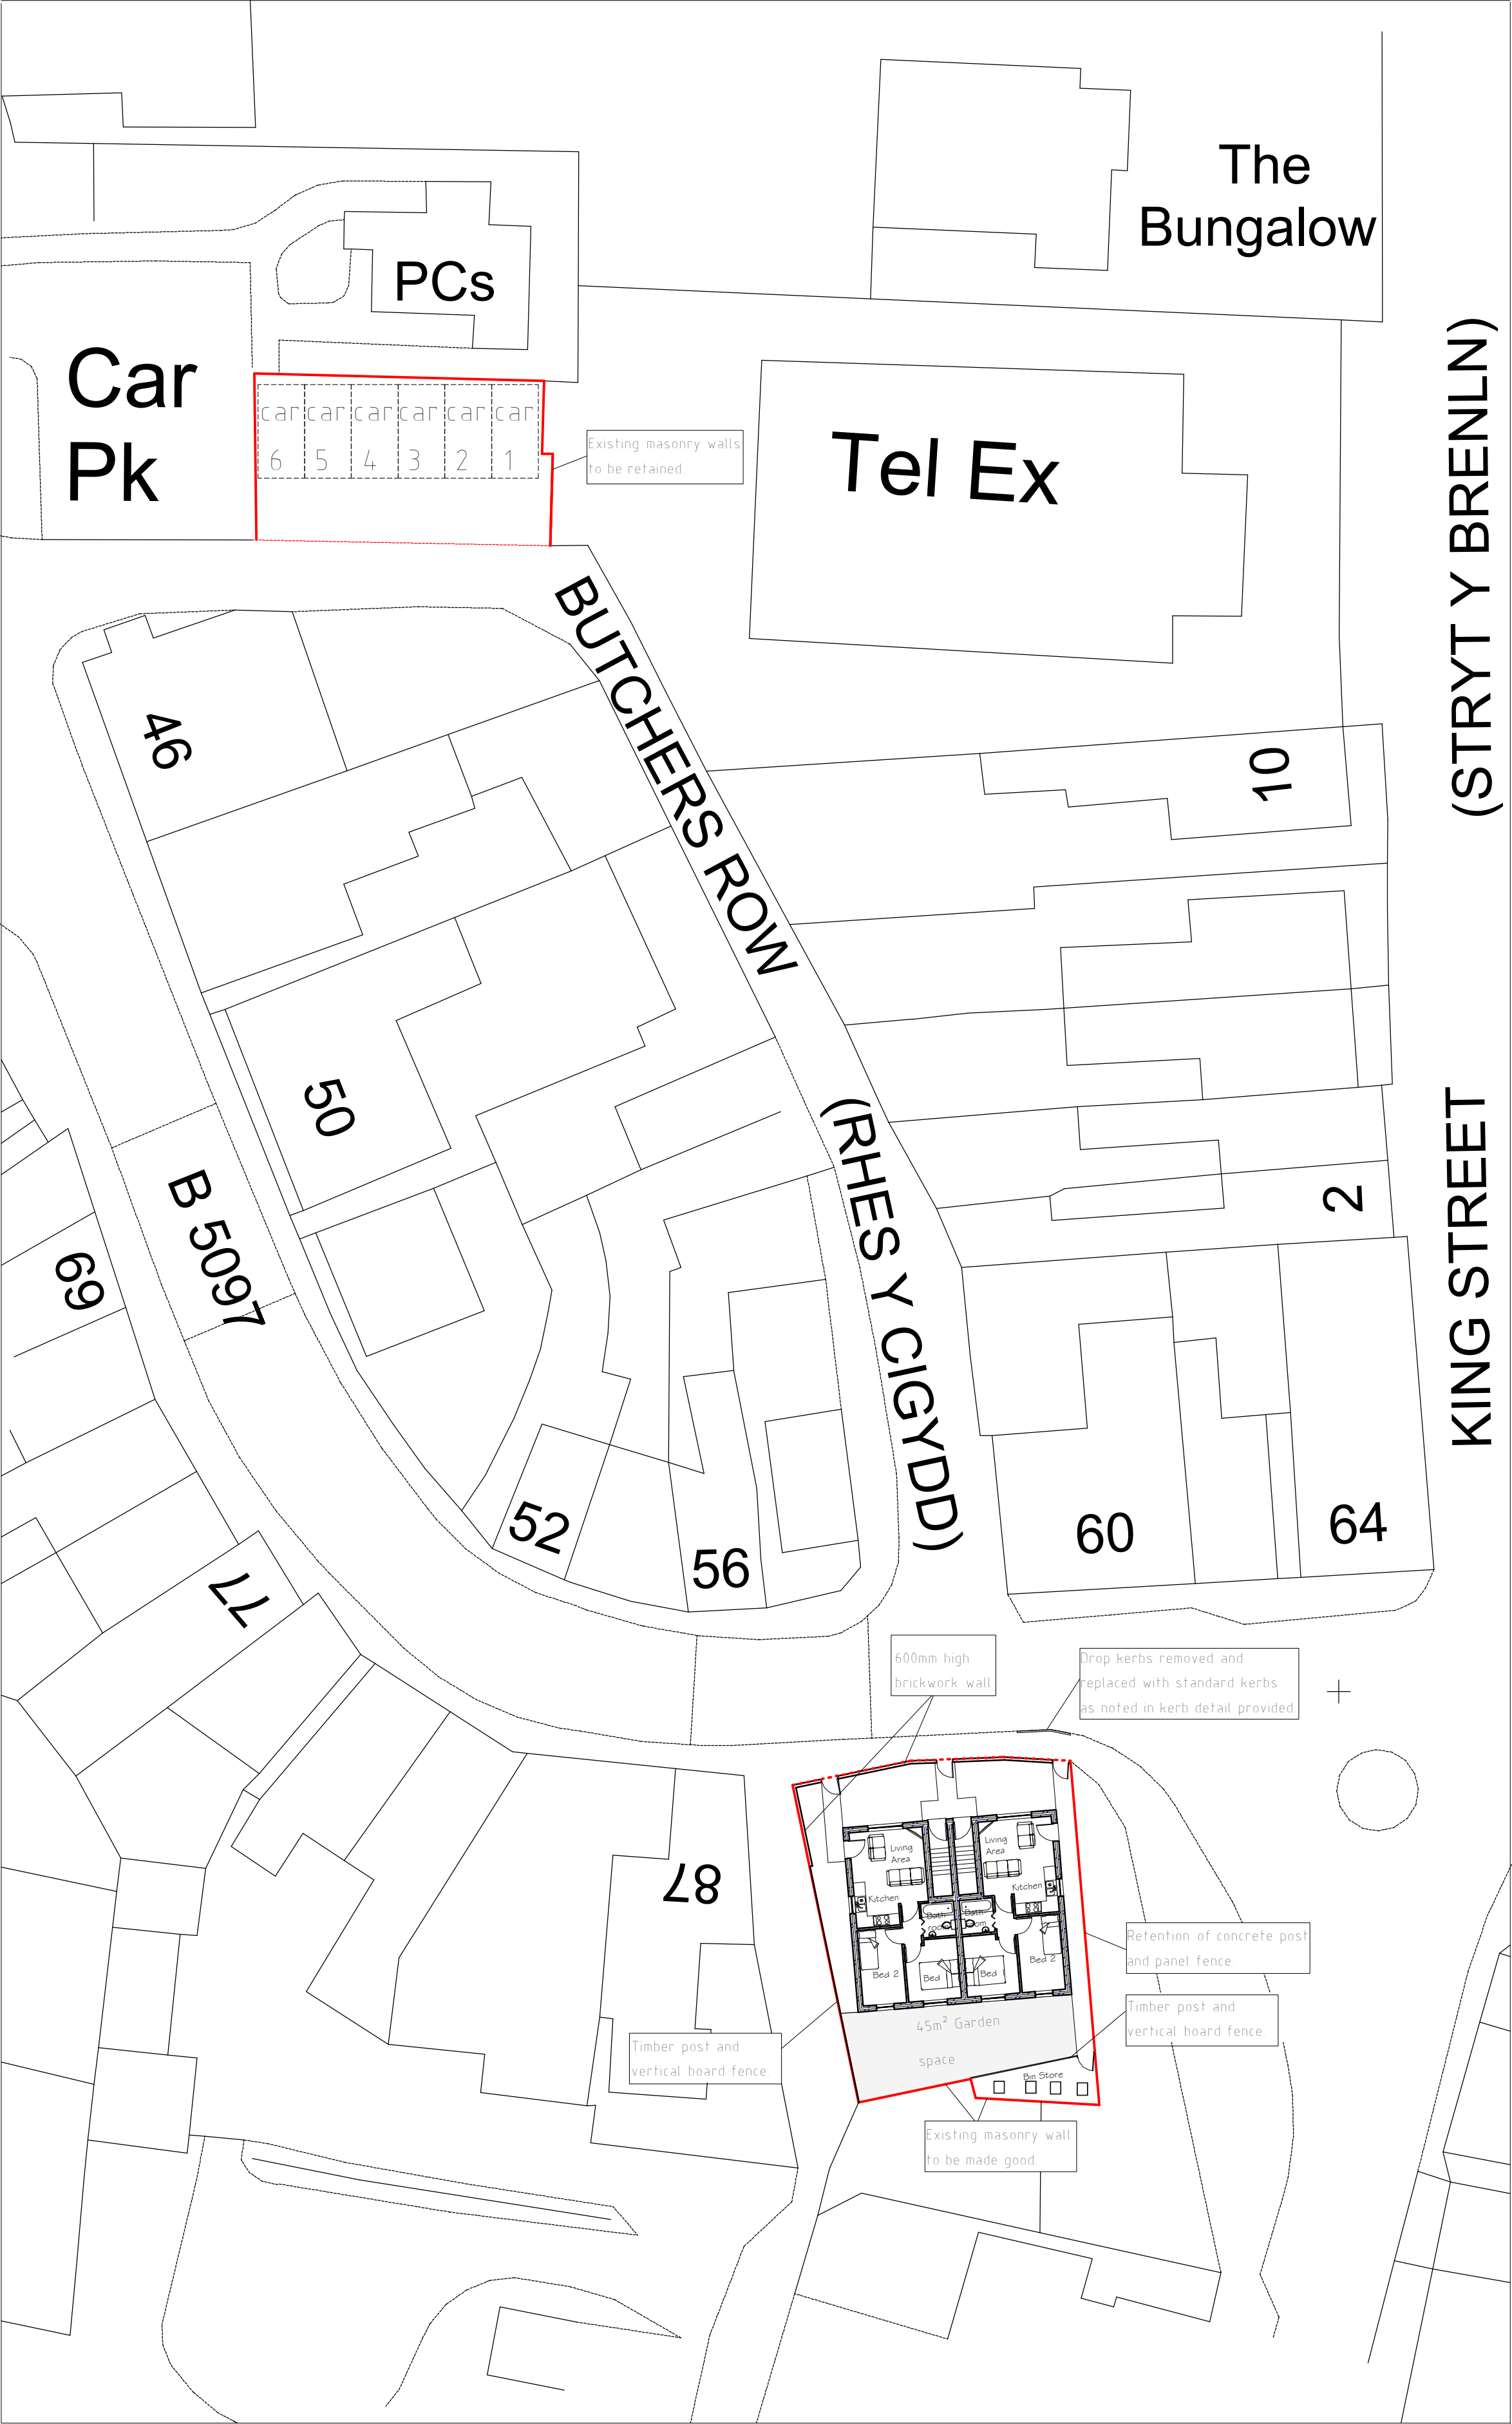

Site plan 1:200

| Rev | Date | Detail | Initial |
|-----|------|--------|---------|
|     |      |        |         |
|     |      |        |         |
Project:  
Proposed development at  
Jones Brothers Butchers,  
95 Market Street,  
Rhos, Wrexham

Title:  
Boundary Plan

Scale: (A2)  
1:200

Drawn By:  
D.J.Edwards

Date:  
Sept 2022

Drawing No:  
JO46/007

Sheet:  
1 of 2

Office 3K4,  
Redwither Business Tower,  
Wrexham. LL13 9XT  
Tel: 01978 356500  
www.blueprintarchitectural.com  
© copyright all rights reserved



|                          |                    |
|--------------------------|--------------------|
| Drawn By:<br>D.J.Edwards | Date:<br>Sept 2022 |
| Drawing No:<br>JO46/007  | Sheet:<br>2 of 2   |