


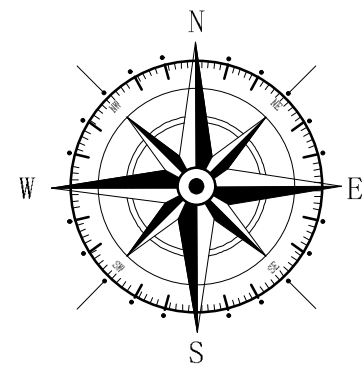

Key

 Surrounding Buildings

 Application Site

A	04/22	Design update	AV
Rev	Date	Detail	Initial

Project:

Proposed Alterations to,
1 Rossett Road Cottages,
Wrexham,
LL1 2ODT

Title: Site & Location Plan	Scale: (A3) 1:500 & 1:1250
-----------------------------------	----------------------------------


Drawn By: A. Valentine	Date: April 2022
---------------------------	---------------------

Drawing No: T080/004	Sheet: 1 of 1
-------------------------	------------------


blueprint
architectural services

 **LABC** partner

Office 3K4,
Redwither Business Tower,
Wrexham. LL13 9XT
Tel: 01978 356500
www.blueprintarchitectural.com
© copyright all rights reserved

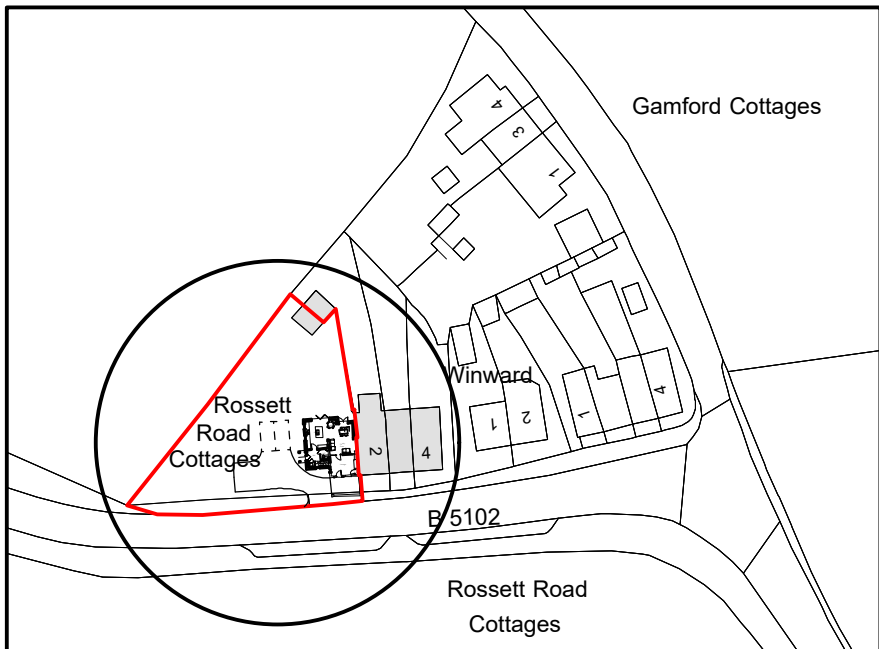

Location Plan 1:1250

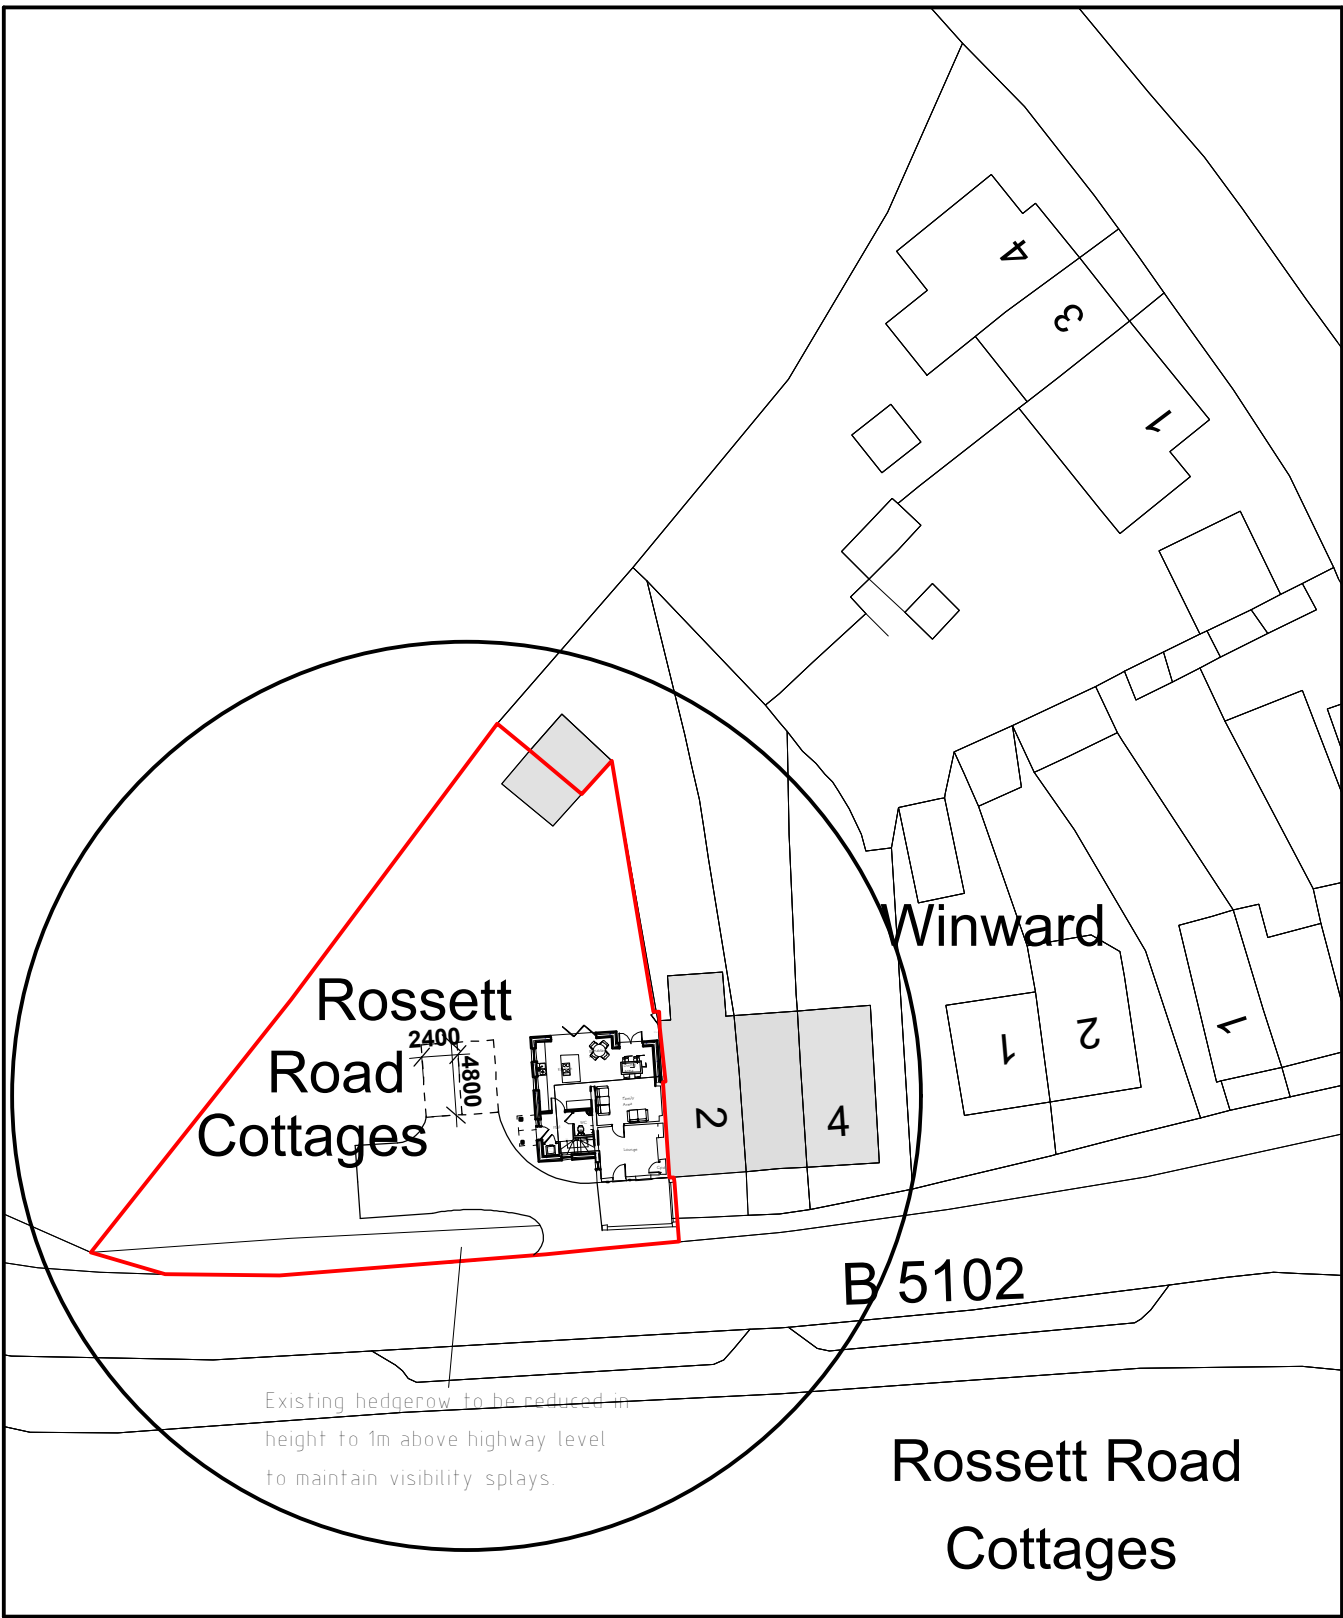

Site Plan 1:500