



Proposed Contextual Elevation A-A

Scale 1:200 @ A1

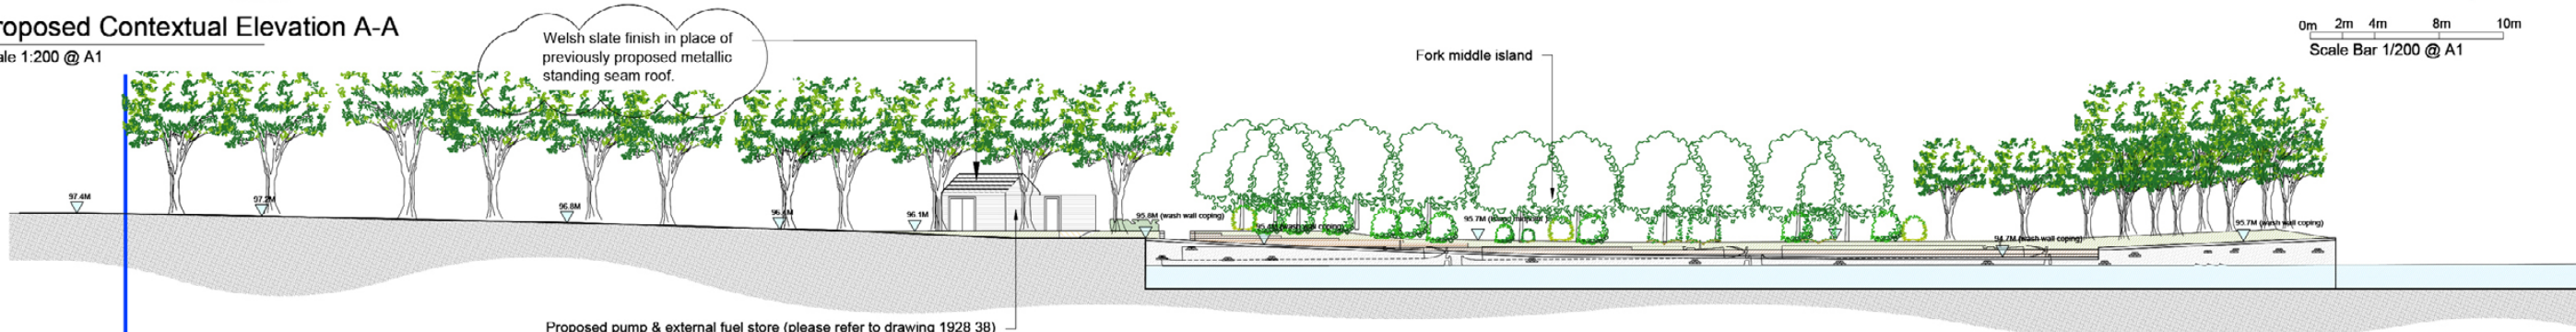


Proposed Contextual Elevation B-B

Scale 1:200 @ A1

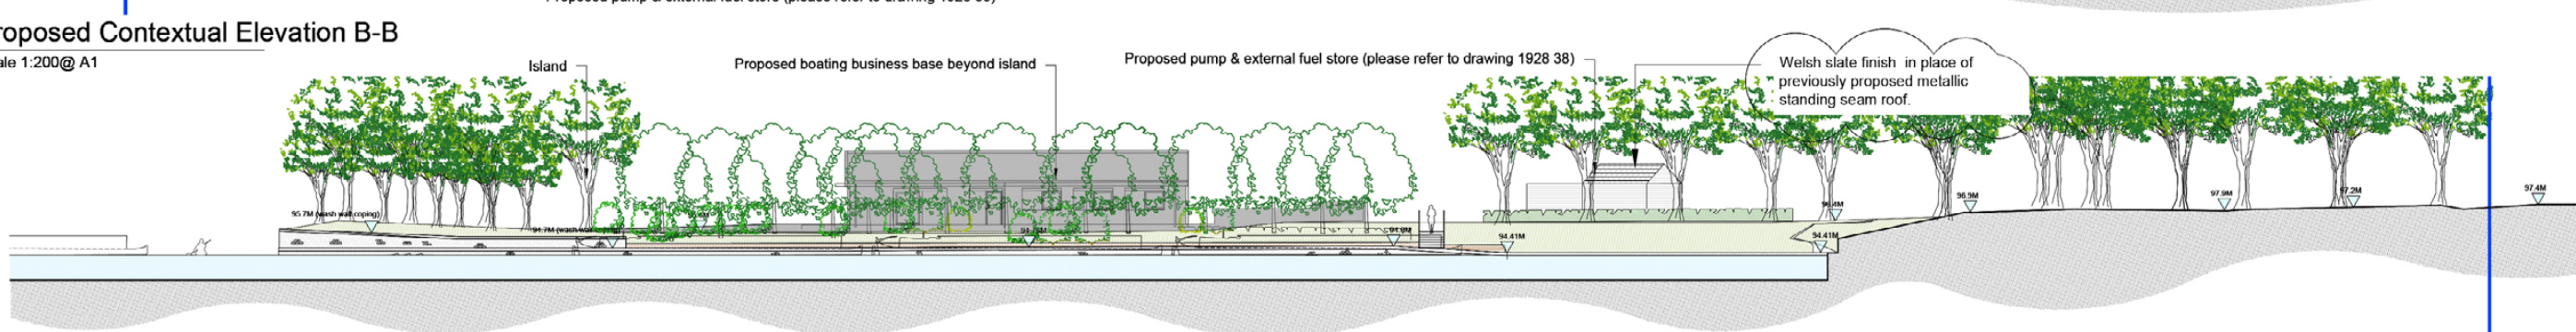


Proposed Contextual Elevation C-C

Scale 1:200 @ A1

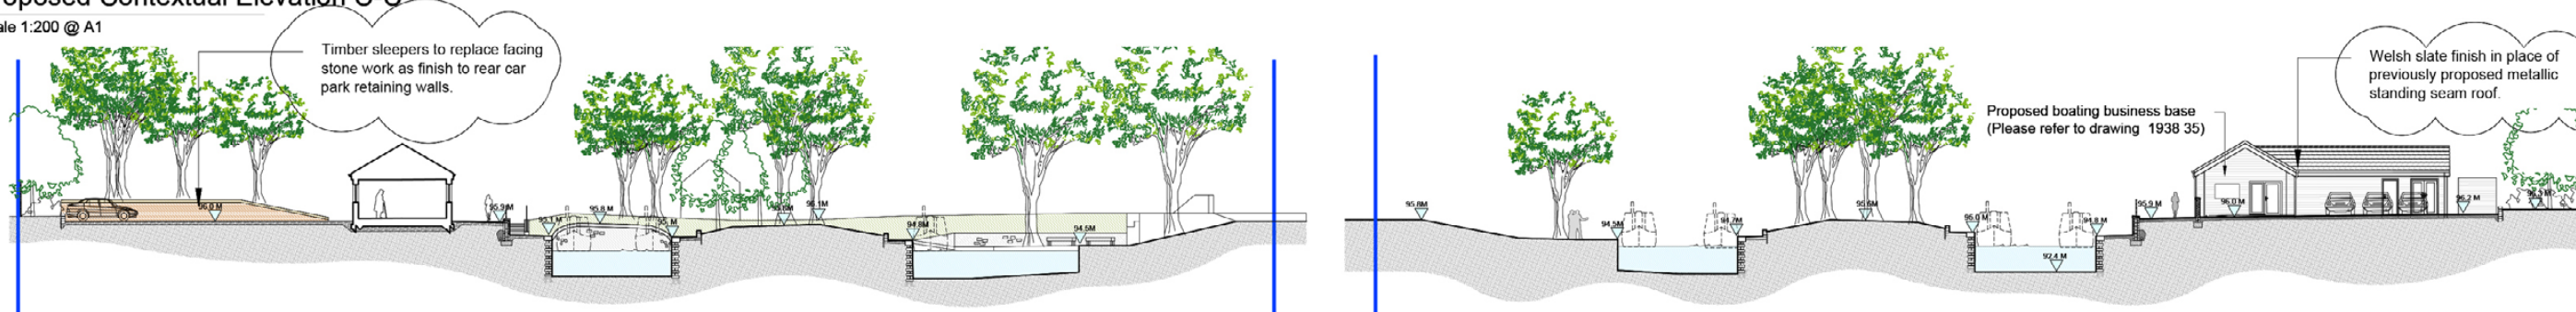


Proposed Contextual Elevation D-D

Scale 1:200 @ A1

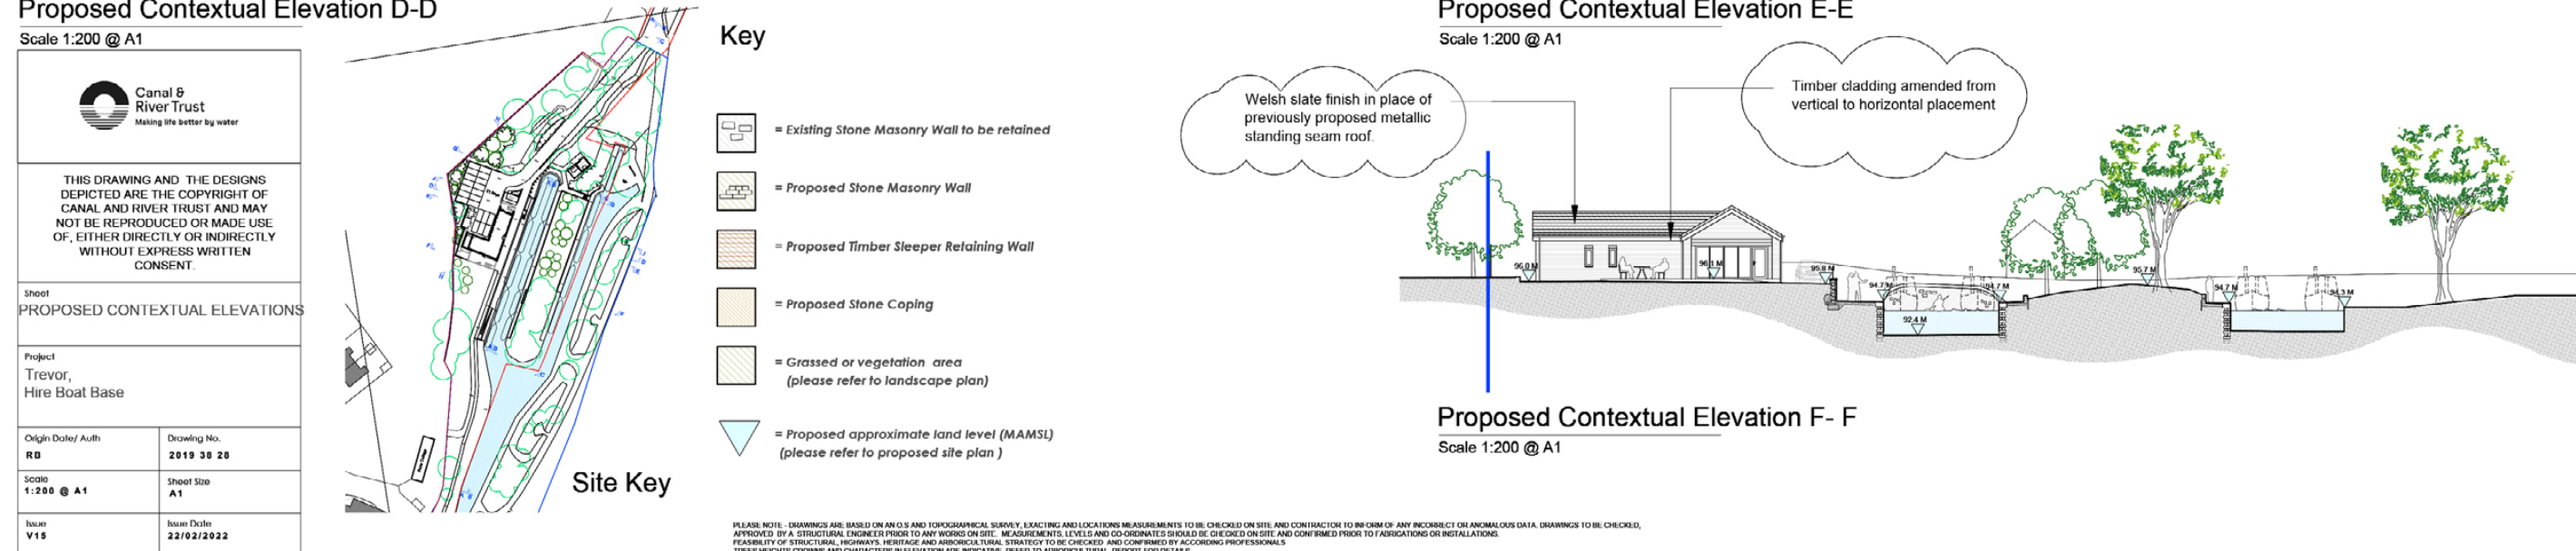

Proposed Contextual Elevation E-E

Scale 1:200 @ A1

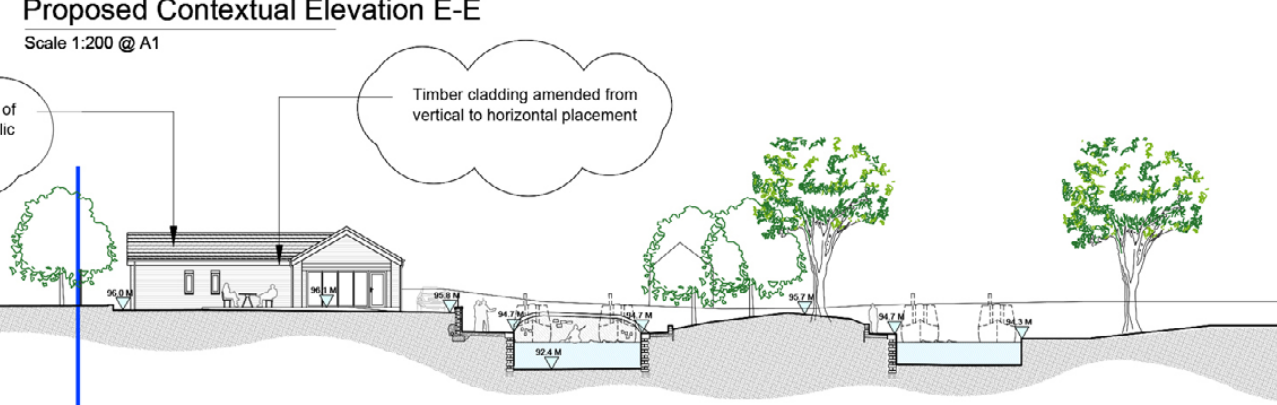

Proposed Contextual Elevation F-F

Scale 1:200 @ A1

Canal & River Trust Making life better by water	
THIS DRAWING AND THE DESIGNS DEPICTED ARE THE COPYRIGHT OF CANAL AND RIVER TRUST AND MAY NOT BE REPRODUCED OR MADE USE OF, EITHER DIRECTLY OR INDIRECTLY WITHOUT EXPRESS WRITTEN CONSENT.	
Sheet PROPOSED CONTEXTUAL ELEVATIONS	
Project Trevor, Hire Boat Base	
Origin Date/ Auth RB	Drawing No. 2019 38 28
Scale 1:200 @ A1	Sheet Size A1
Issue V15	Issue Date 22/02/2022



- Key**
- = Existing Stone Masonry Wall to be retained
 - = Proposed Stone Masonry Wall
 - = Proposed Timber Sleeper Retaining Wall
 - = Proposed Stone Coping
 - = Grassed or vegetation area (please refer to landscape plan)
 - = Proposed approximate land level (MAMS) (please refer to proposed site plan)

PLEASE NOTE: DRAWINGS ARE BASED ON AN O.S. AND TOPOGRAPHICAL SURVEY. EXACTING AND LOCATIONS MEASUREMENTS TO BE CHECKED ON SITE AND CONTRACTOR TO INFORM OF ANY INCORRECT OR ANOMALOUS DATA. DRAWINGS TO BE CHECKED, APPROVED BY A STRUCTURAL ENGINEER PRIOR TO ANY WORKS ON SITE. MEASUREMENTS, LEVELS AND CO-ORDINATES SHOULD BE CHECKED ON SITE AND CONFIRMED PRIOR TO FABRICATION OR INSTALLATIONS. FEASIBILITY OF STRUCTURAL, HIGHWAYS, HERITAGE AND AGRICULTURAL STRATEGY TO BE CHECKED, AND CONFIRMED BY ACCORDING PROFESSIONALS. TREES HEIGHTS, CROWNS AND CHARACTERISTICS IN ELEVATION ARE INDICATIVE, REFER TO AGRICULTURAL REPORT FOR DETAILS. RED DASHED LINE ON ELEVATIONS SHOWS EXISTING GROUND LEVEL, FOR INFORMATION PURPOSES, SOLID BLUE LINE SHOWS APPROXIMATE LAND BOUNDARY LOCATION.