


Proposed Site Layout & Access Plan

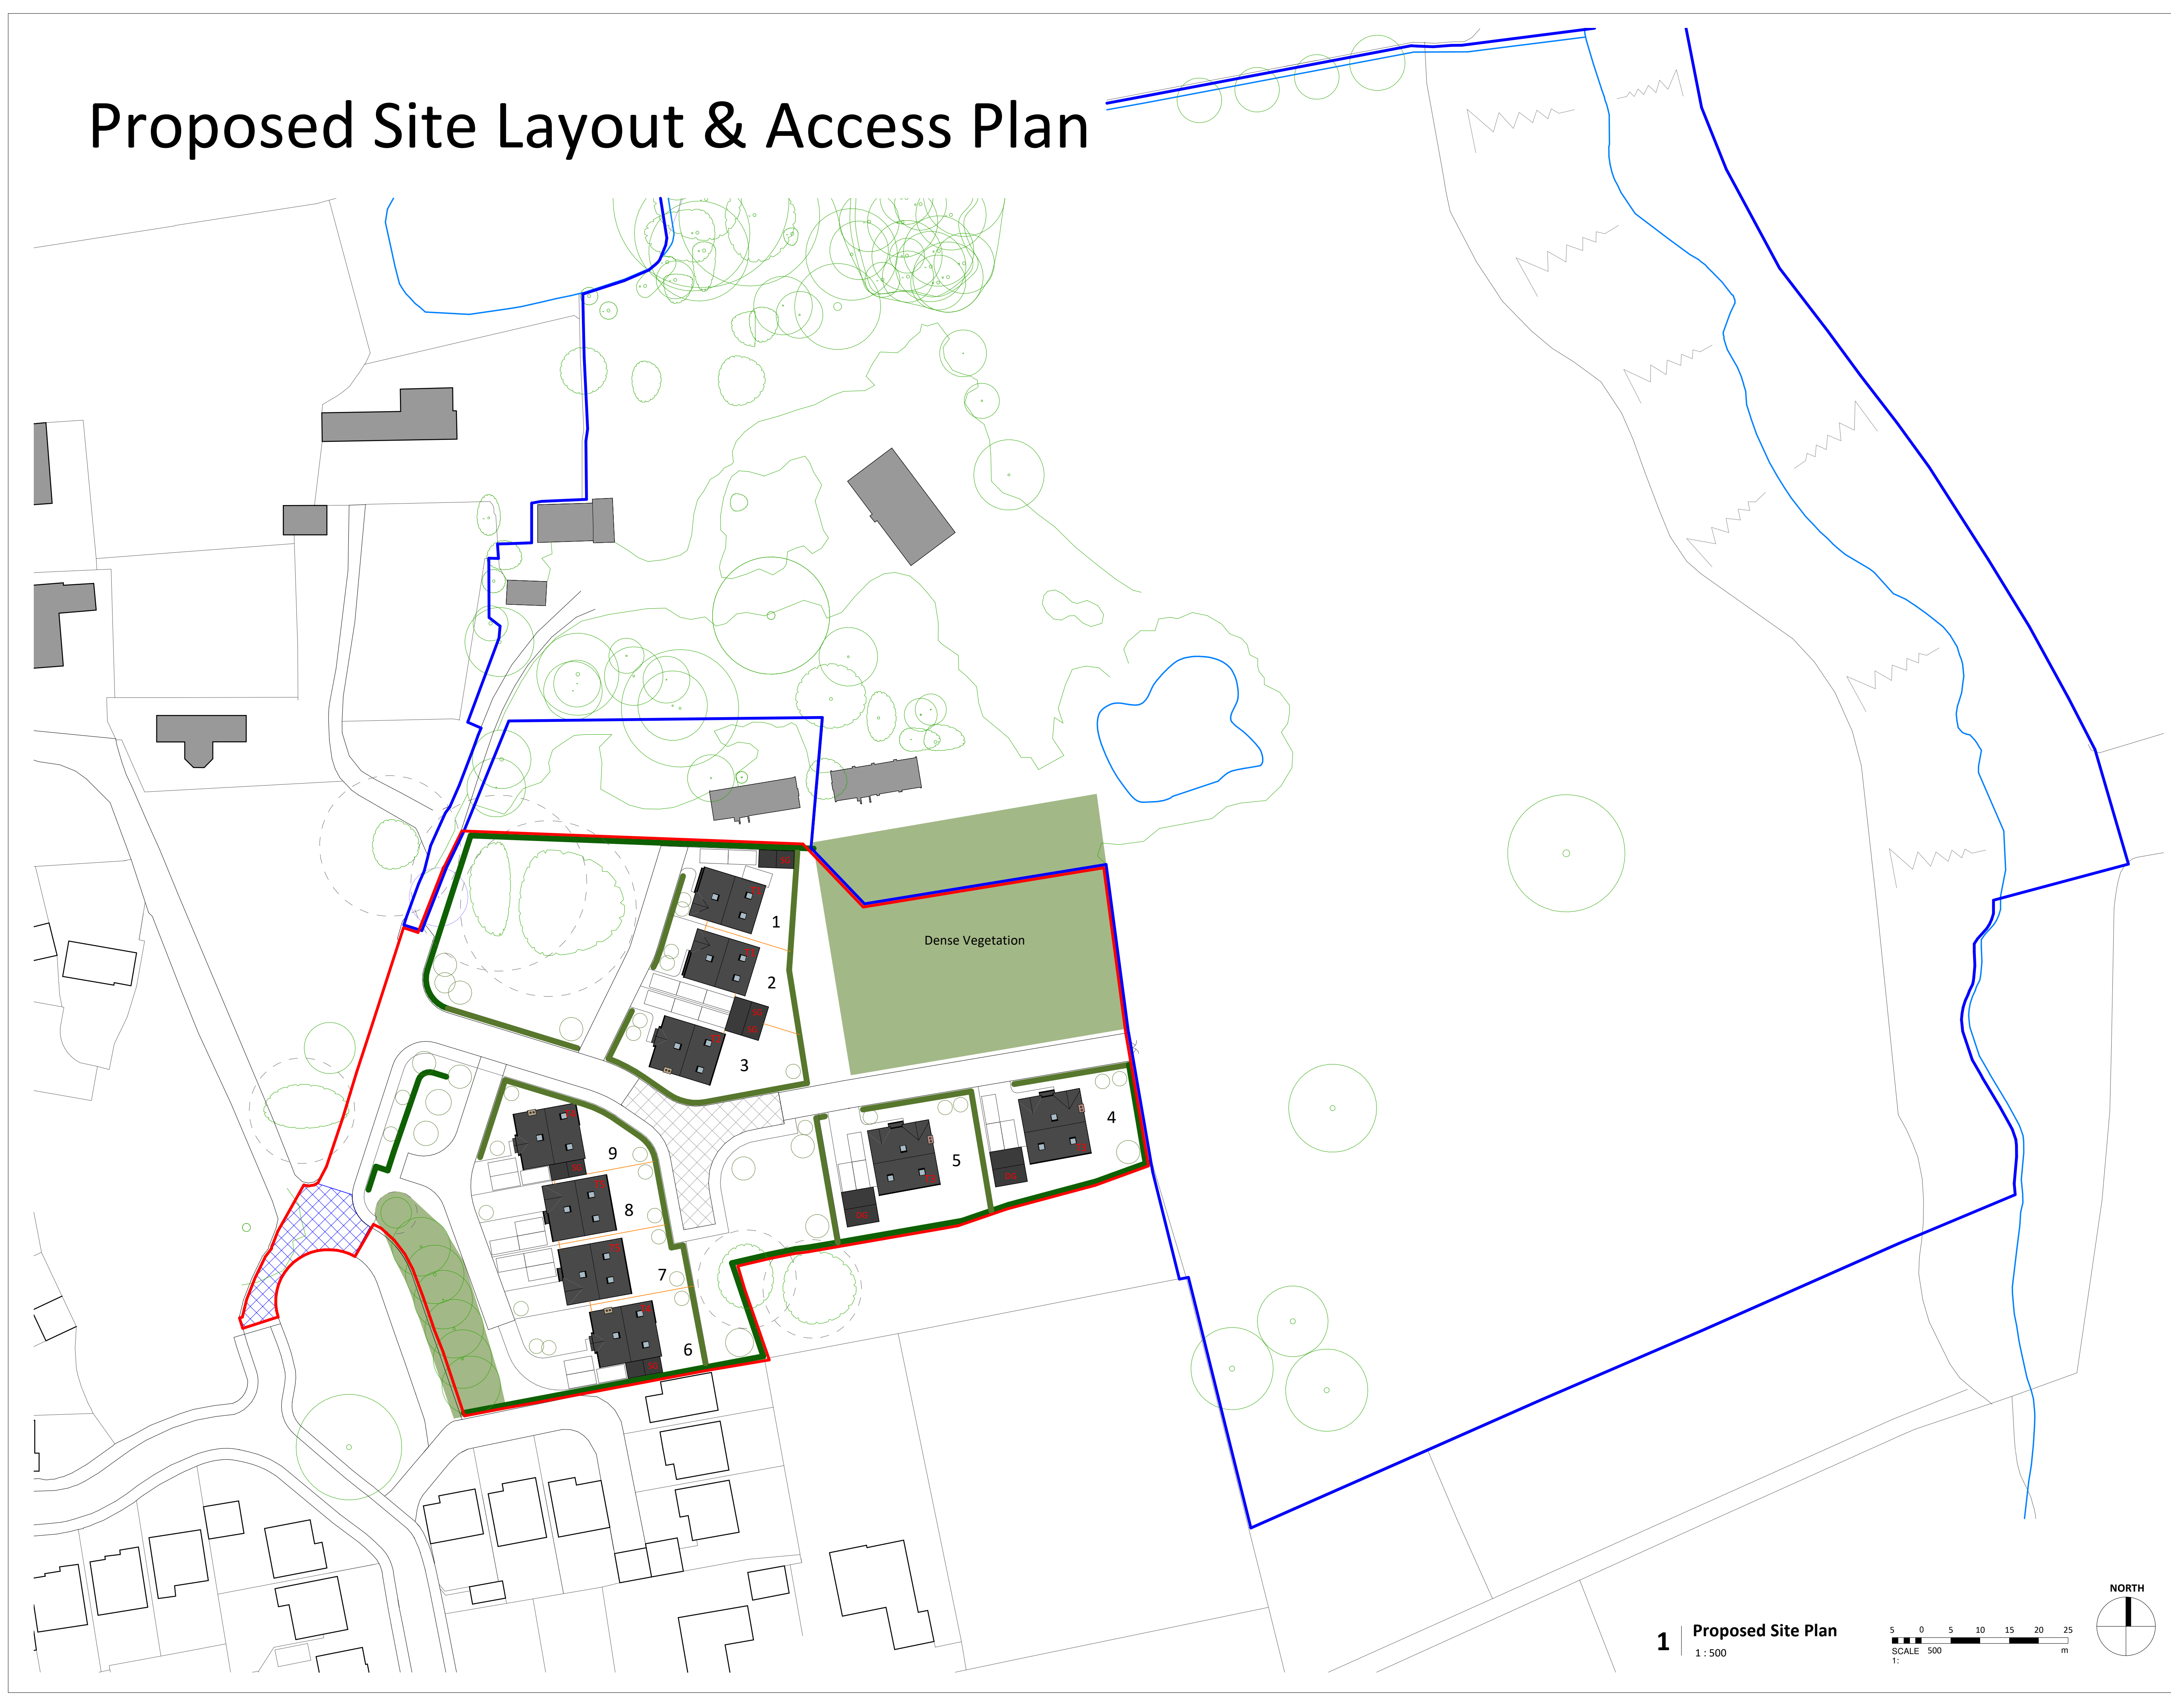

- Rev | Date | Notes | By | Che
B | 02-02-22 | Boundary Amendment | SW | DT
- KEY

Application Boundary

Adjoining Land in ownership

1.8m Timber Board Fence

Native Hedge Type 1

Native Hedge Type 2

Right of Access

Route Protection

Area covered by Tree Preservation Order WCBC No. 286/2018

T1

House Type Reference

1

Plot Number

DG

Double Garage

SG

Single Garage
- | House Type Maximum Dimensions | |
|-------------------------------|---------------------|
| Type 1 | Dimensions (metres) |
| Width | 8m |
| Length | 10.5m |
| Height | 9.4m |
- | Type 2 | Dimensions (metres) |
|--------|---------------------|
| Width | 8.5m |
| Length | 10.5m |
| Height | 9.4m |
- | Type 3 | Dimensions (metres) |
|--------|---------------------|
| Width | 10m |
| Length | 10.5m |
| Height | 9.4m |
- | Type 4 | Dimensions (metres) |
|--------|---------------------|
| Width | 9m |
| Length | 10.5m |
| Height | 9.4m |
- | Type 5 | Dimensions (metres) |
|--------|---------------------|
| Width | 9m |
| Length | 10.5m |
| Height | 9.4m |
- NWD Architects
- Cheshire Office
Old Coach Road, Kelsall, Tarporley, Cheshire, CW6 0QJ
T 01829 751555
E enquiries@nwdarchitects.co.uk
- Client
MR K. BARKER & MRS T. WILSON
Project
Land at Penley Hall Drive, LL130LU
- Title
Proposed Site Layout & Access Plan
- | Drawing No | Revision | Scale | Date |
|------------|----------|--------------|----------|
| 6644-06 | B | As Indicated | 21-01-22 |
- Do not scale off this drawing. All dimensions to be checked on site prior to beginning works. Report immediately in writing to project architect if any discrepancies are found between this drawing and information recorded on site or given elsewhere.
- 1 Proposed Site Plan
1 : 500
- A scale bar indicating distances in meters. The bar is marked from 0 to 25 meters in increments of 5. Below the bar, it says 'SCALE 500 1:'.
- A north arrow pointing upwards, with the word 'NORTH' written above it.