

Materials Key

CLADDING

= Horizontal timber weatherboarding, larch, western cedar or Thermowood (TBC).

= Closed Boarded horizontal timber fencing, to match horizontal timber boarding specification

ROOFING

= Welsh slate roof matching main building

Note: Fascia and soffit to be painted / coated black

SYMBOLS KEY

M

= Dark metallic louvers inset into upper gable of elevation

T

= Timber external door, lockable

B

= Concrete floor bund required to contain accidental spill from potential contaminants

U


= Mechanical Pump location (mobile pump unit)

F


= External Fuel tank location

P


= Pump Store Room double door, dark metallic, louvre panels, lockable.

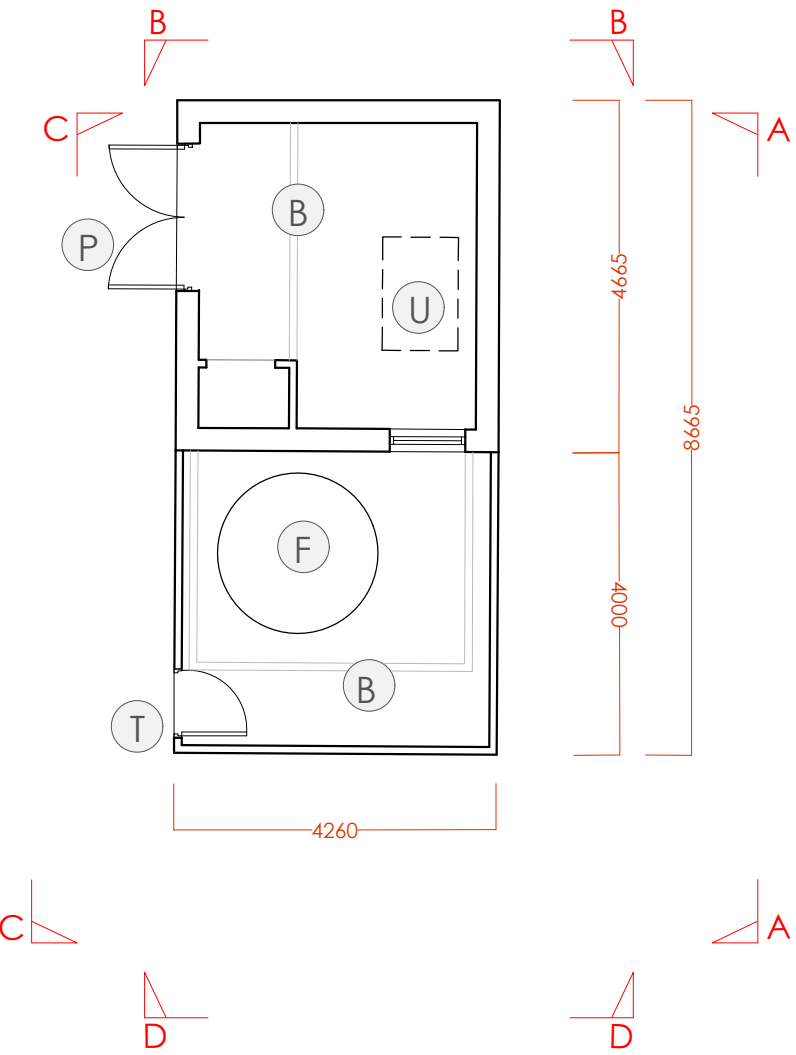


Pump & Fuel Store Floor Plan
Scale 1:100 @ A1

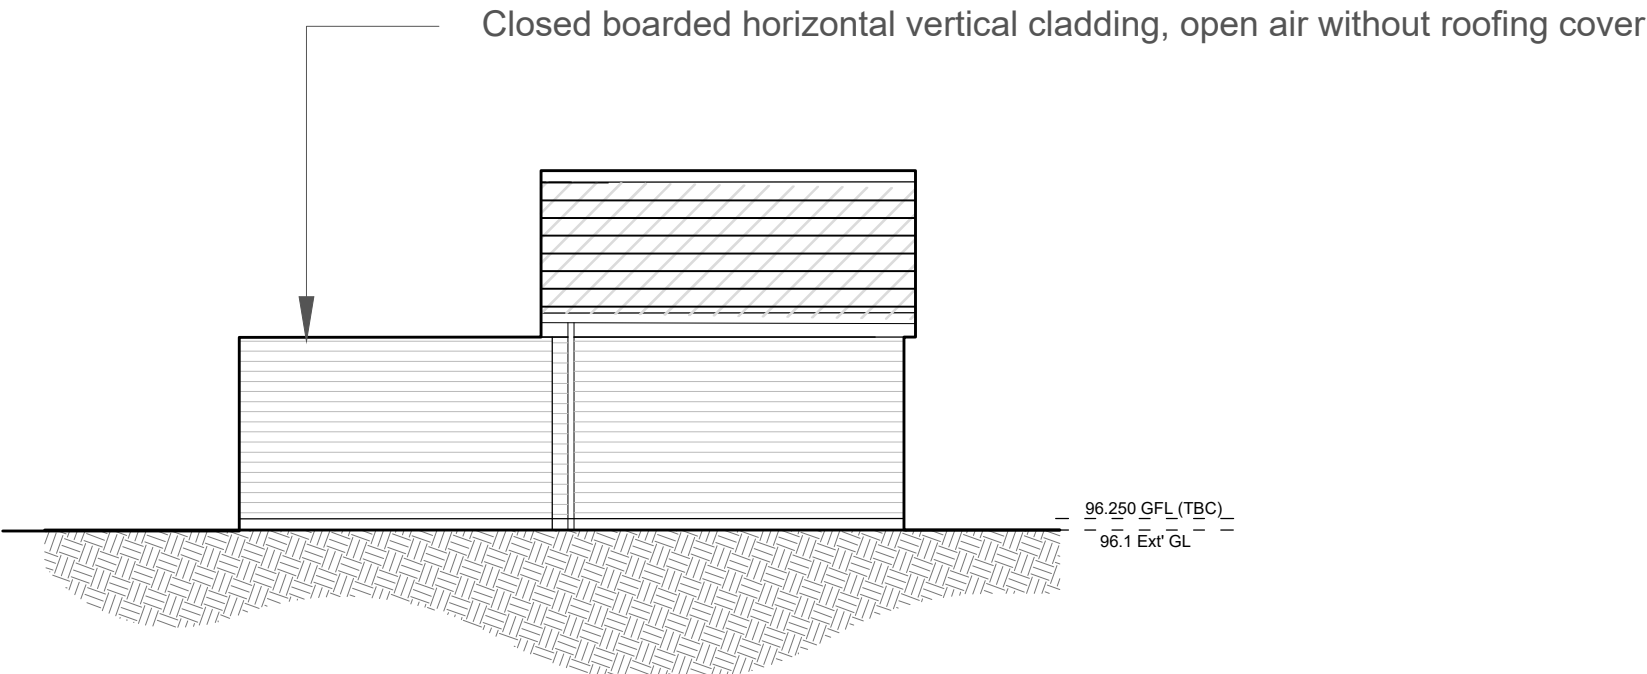


Pump Store Proposed Elevation A-A
Scale 1:100 @ A1

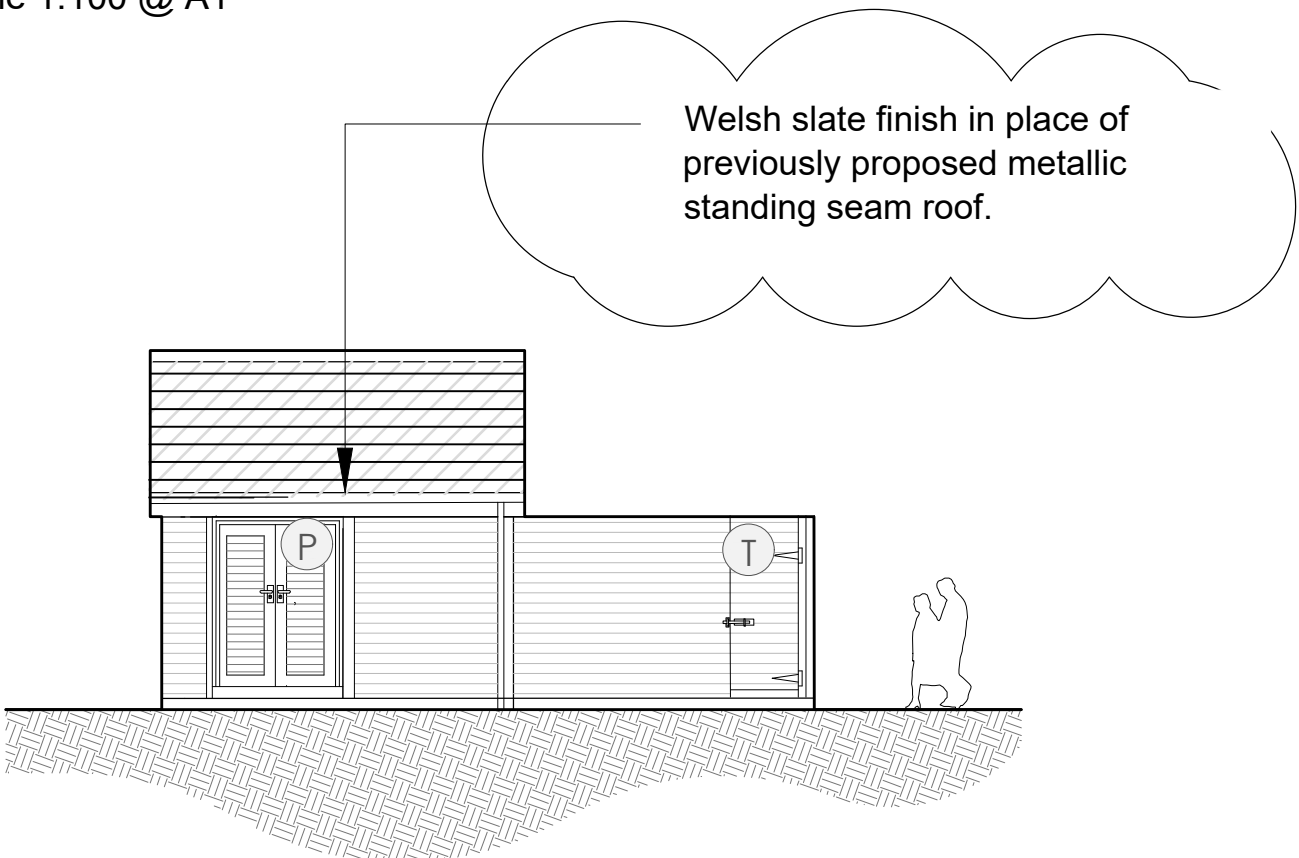


Pump Store Proposed Elevation C-C
Scale 1:100 @ A1

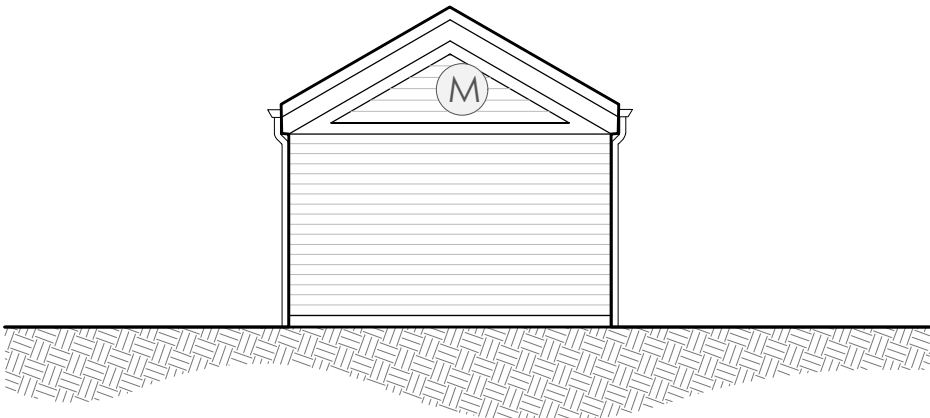


Pump Store Proposed Elevation B-B
Scale 1:100 @ A1

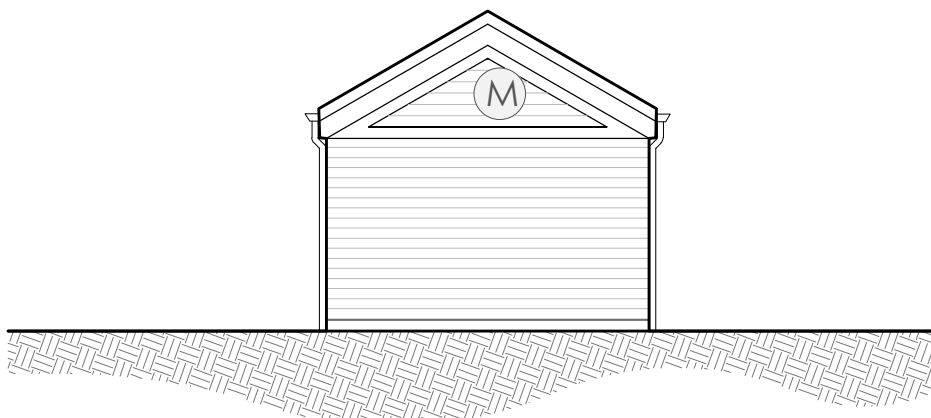


Pump Store Proposed Elevation D-D
Scale 1:100 @ A1

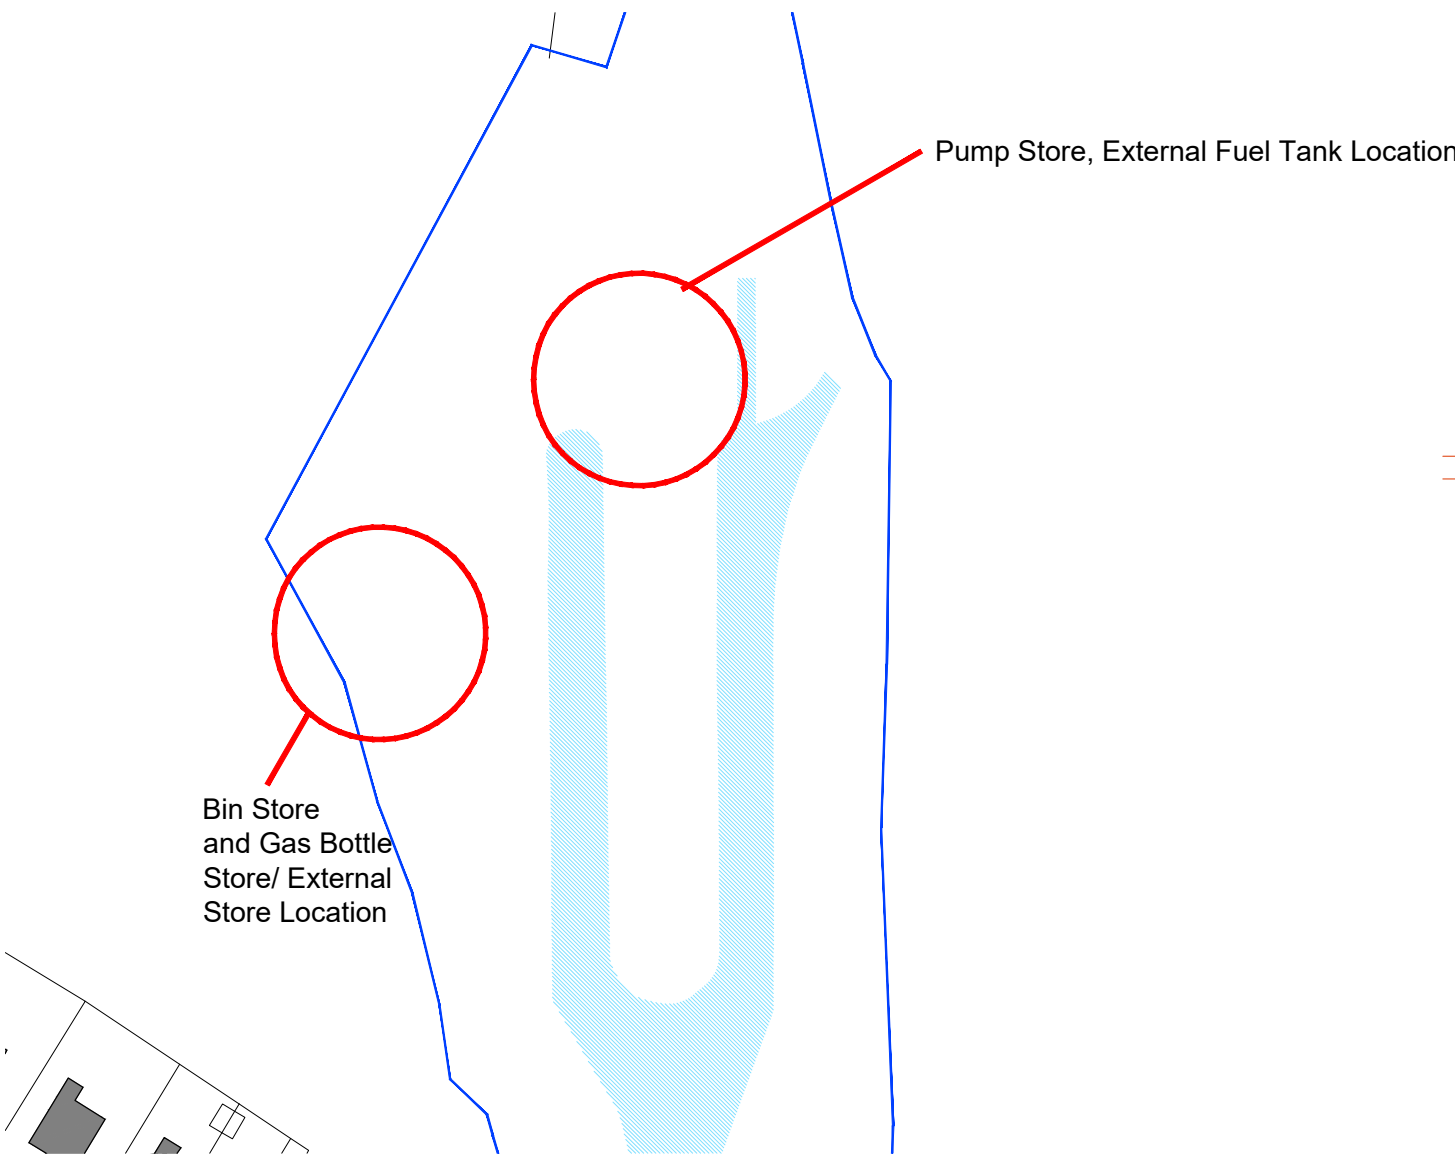


Structures Locations Plan

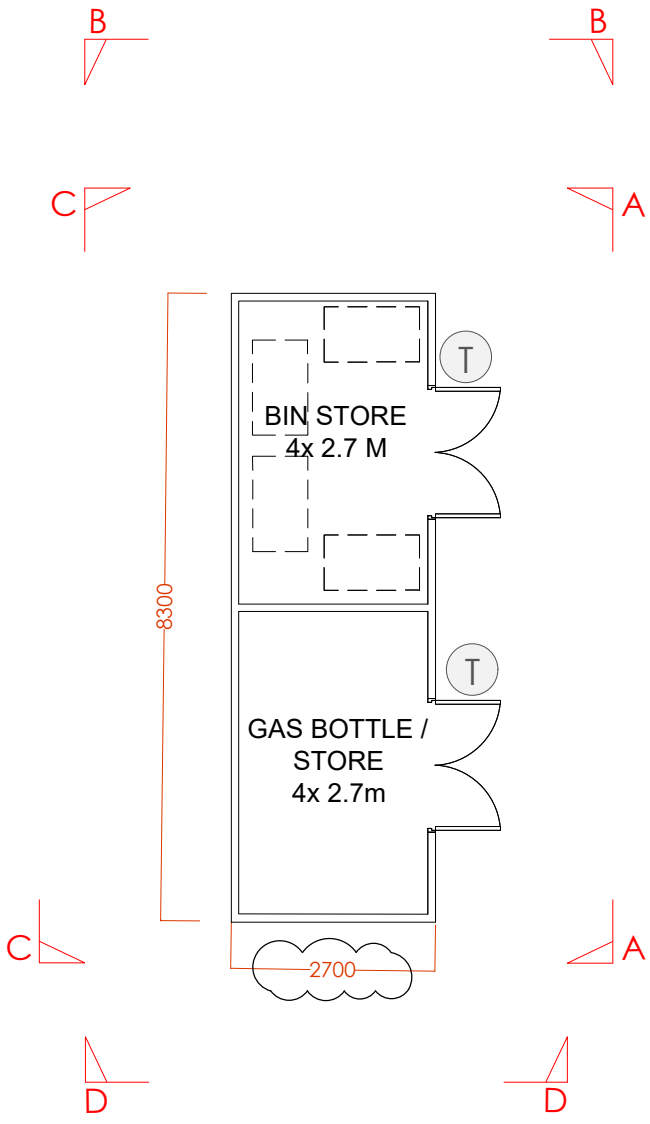


Bin & Gas Bottle Store Proposed Floor Plan
Scale 1:100 @ A1

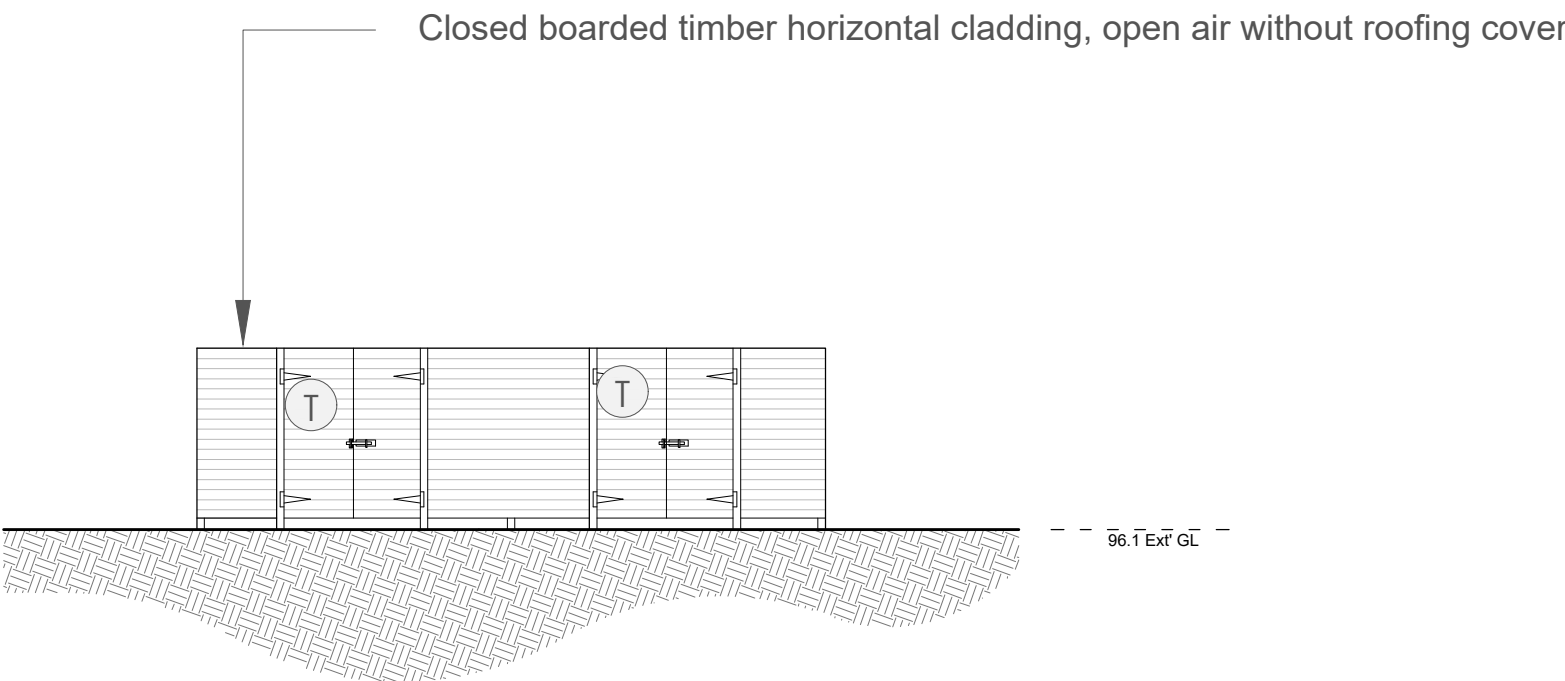


Bin & Gas Bottle Store Proposed Elevation A-A
Scale 1:100 @ A1

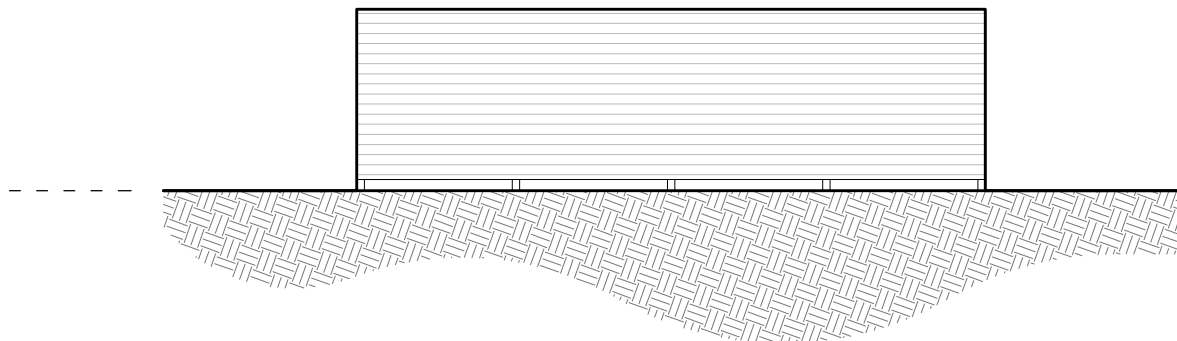

Bin & Gas Bottle Store Proposed Elevation C-C
Scale 1:100 @ A1

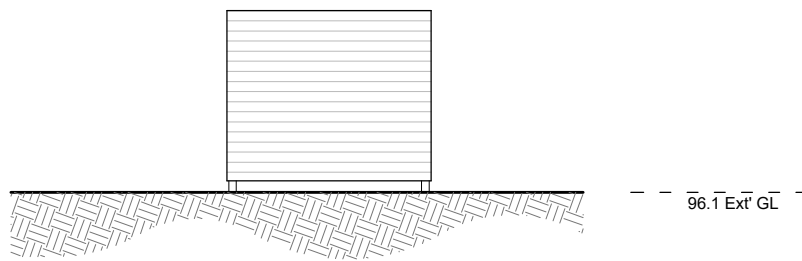

Bin & Gas Store Proposed Elevation B-B
Scale 1:100 @ A1

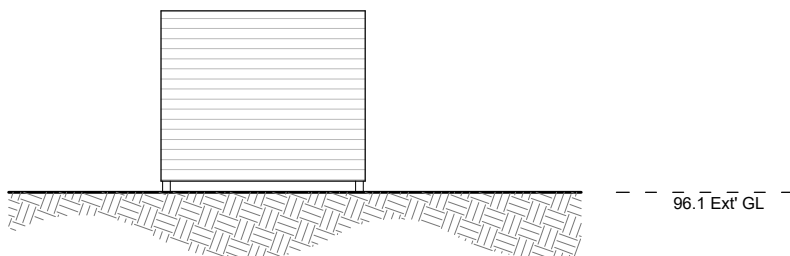

Bin & Gas Store Proposed Elevation D-D
Scale 1:100 @ A1

Canal & River Trust

Making life better by water

THIS DRAWING AND THE DESIGNS DEPICTED ARE THE COPYRIGHT OF CANAL AND RIVER TRUST AND MAY NOT BE REPRODUCED OR MADE USE OF, EITHER DIRECTLY OR INDIRECTLY WITHOUT EXPRESS WRITTEN CONSENT.

Sheet
GA 1938 38 GA Storage Structures and Pump Housing

Project
Trevor Hire Boat Base

Origin Date/ Auth
RB

Drawing No.
2019 38 38

Scale
1/100

Sheet Size
A1

Revision / Issue
V15

Revision Date
22/02/2022

Please note:

Drawings are not intended for construction purposes and are to be checked and approved by a structural engineer prior to any works or fabrications on site.

Rainwater pipe volume and location requirements are designed in principle and are to be approved by supplier prior to any works or fabrications on site.

All rainwater goods to be dark black coated appearance, guttering to match main building color specification.

Internal floor and external ground finish levels are approximate, may be subject to change at later technical design stages.

