


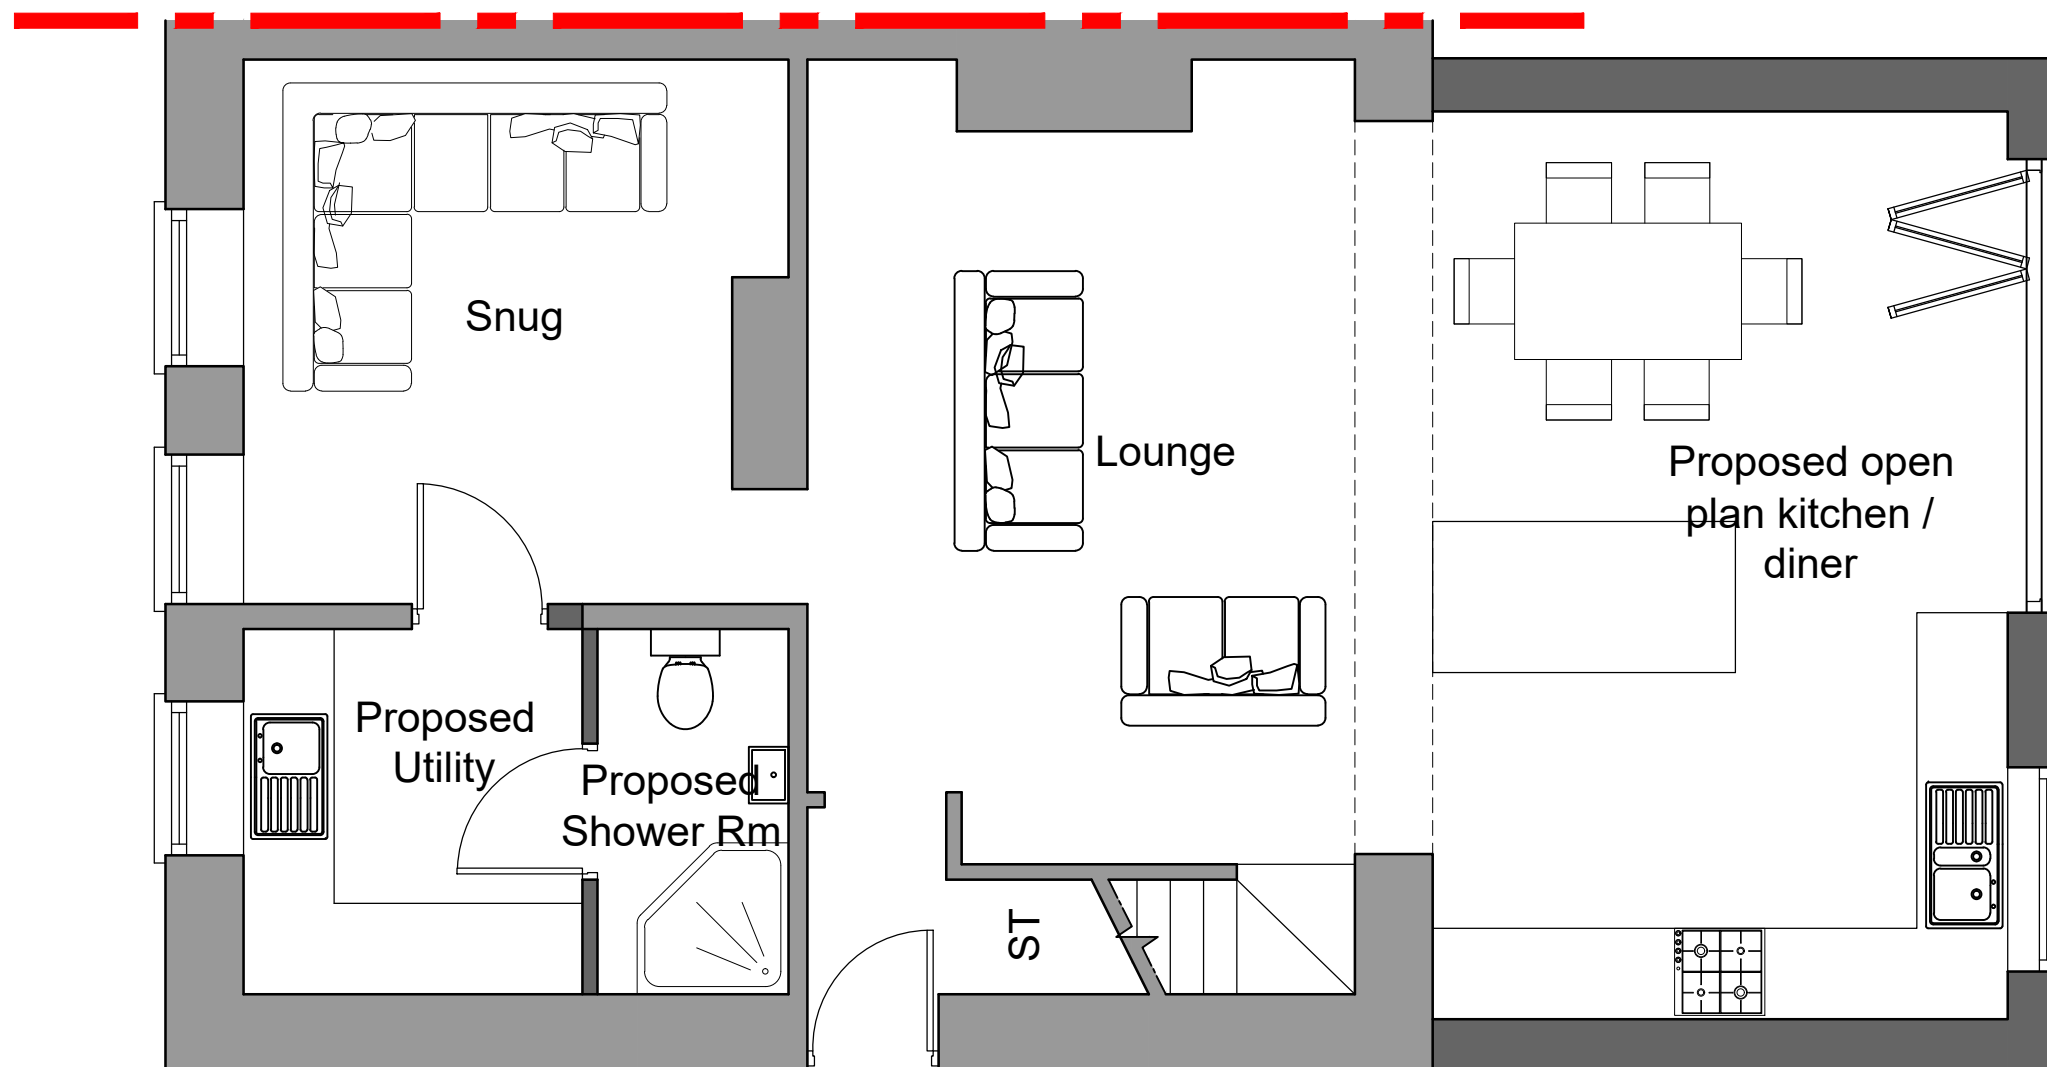

Ground floor plan 1:50



Project;
10 Francis Road, Moss Valley, Wrexham,
LL11 6EH

Title;
Proposed Floor
Plans

Scale (A2);
1:50

Dwg No;
FR/PD/03

Date;
February 2022

Revision;