


All dimensions and levels to be checked on site by contractor prior to preparation of shop drawings and commencement of work on site. Do not scale from this drawing or reproduce without consent. This drawing and the design is the copyright and property of Aspect Property Consultants & Surveyors Ltd and may not be used in part or in whole without prior written consent. This drawing is to be read in conjunction with all relevant consultants and/or specialist's drawings/documents and any discrepancies or variations are to notified to Aspect Property Consultants & Surveyors Ltd before the affected work commences.

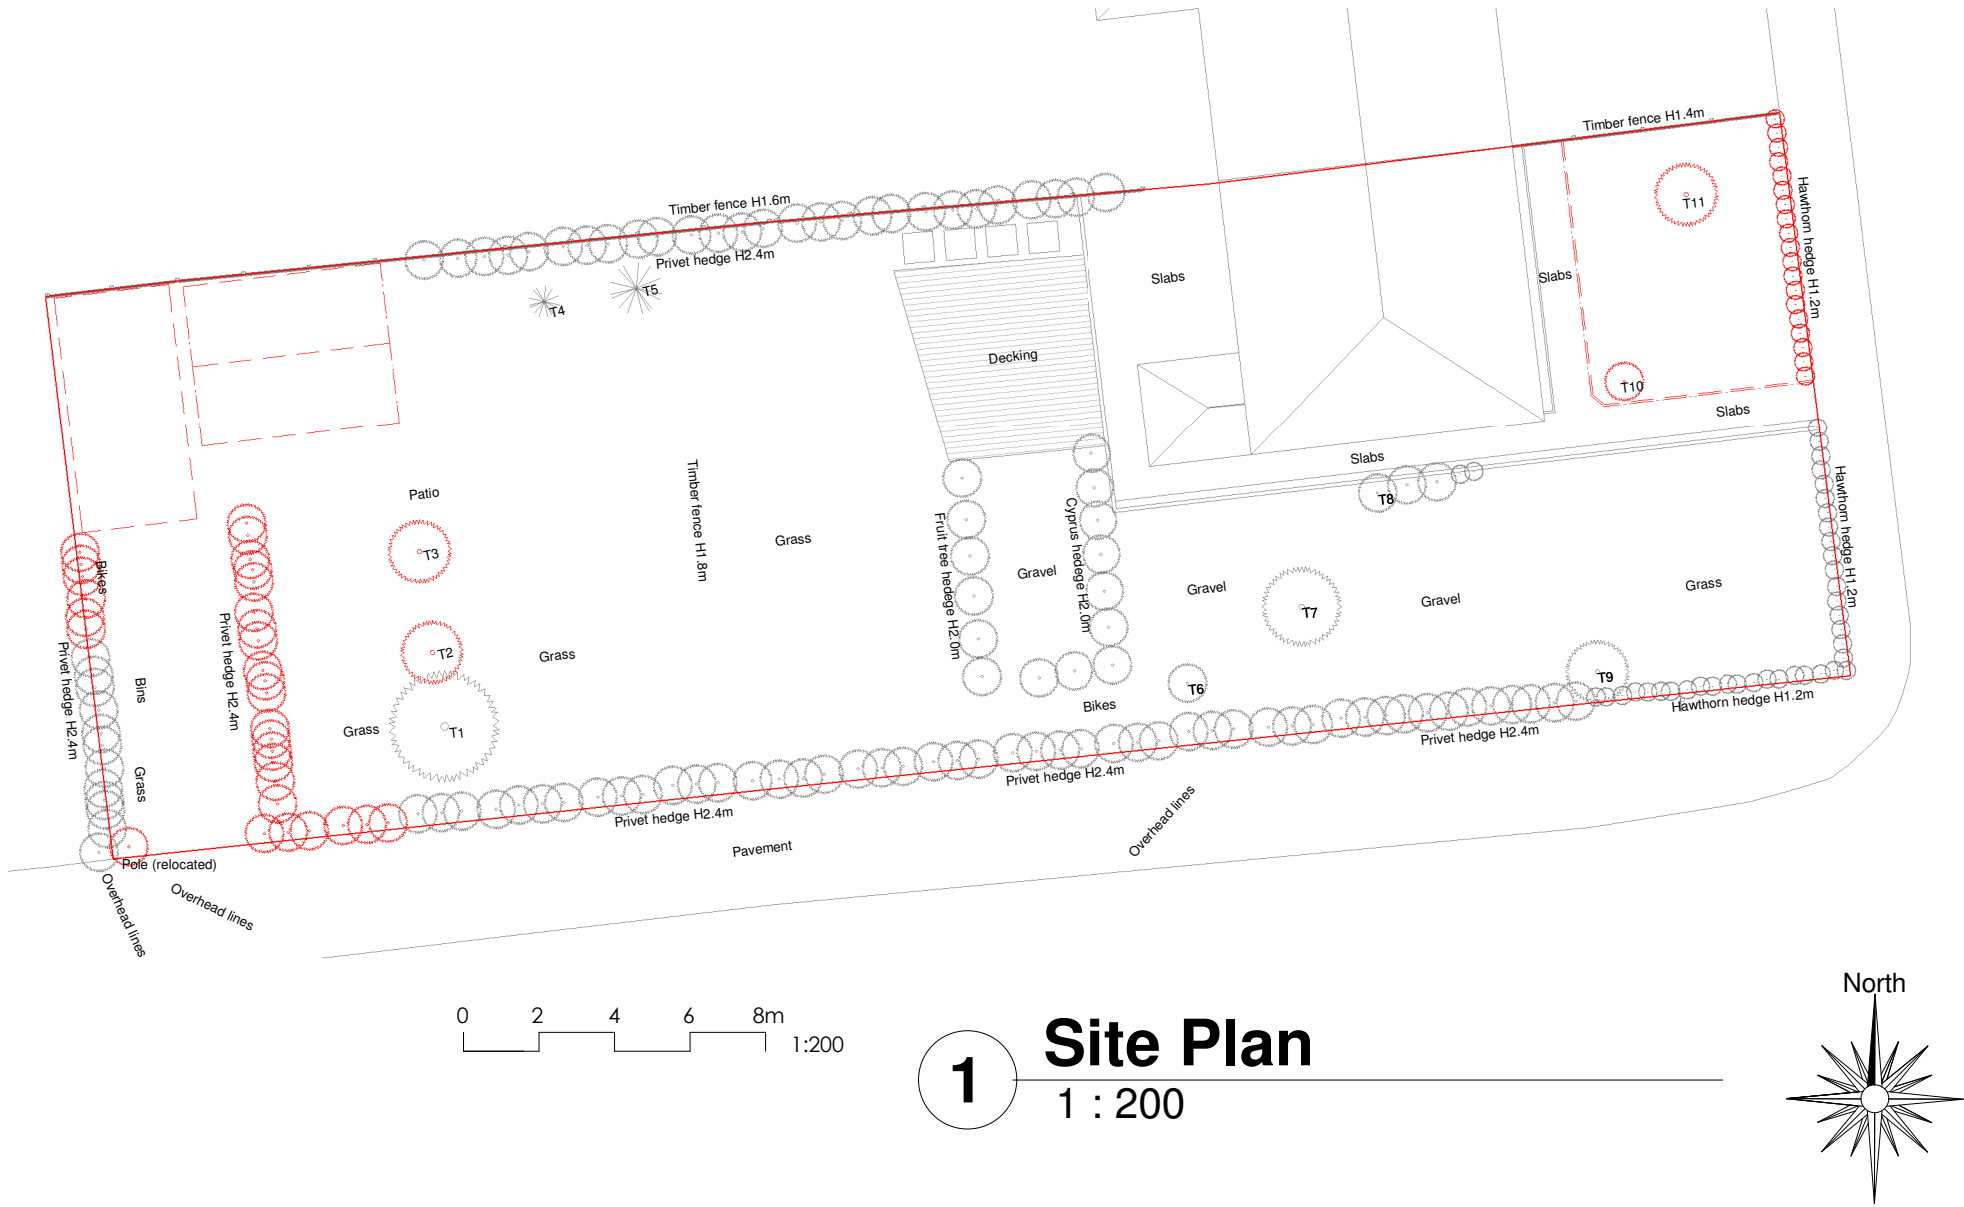

1 Site Plan

1 : 200

Ref	Species	Height (m)	Stem Dia (cm)	Crown Spread (m)	Life Stage	Life Expectancy	Condition	Status
T1	Leyland Cypress	7.0	25	3.0	Young	20-40	B1/B2	Retained
T2	Salix Alba Willow	4.0	18	2.0	Young	20-40	C1	REMOVED
T3	Viburnum Tinus Eve	4.0	15	2.0	Young	20-40	C1	REMOVED
T4	Cordyline Australis	2.0	N/A	1.5	Young	20-40	C1	Retained
T5	Chinese Silver Grass	1.5	N/A	2.0	Young	20-40	C1	Retained
T6	Malus x domestica	4.0	20	3.0	Young	20-40	C1	Retained
T7	Lawsons Cypress	5.0	22	4.0	Young	20-40	C1	Retained
T8	Sorbus Aucuparia	2.0	N/A	3.0	Young	20-40	C1	Retained
T9	Ilex Aquifolium	5.0	-	2.5	Young	20-40	C1	Retained
T10	Leyland Cypress	1.0	8	0.8	Young	20-40	C1	Retained
T11	Betula pendula	4.5	22	2.5	Young	20-40	C1	REMOVED

Rev	Description	Date
-----	-------------	------

**ASPECT**
CONSULTANTS

PROJECT:
Plot to the rear of 15 George Street

ADDRESS:
15 George Street, Chirk LL14 5HS

CLIENT:
Mr Robert Lomas

DRAWING TITLE:
Tree Survey

DATE:
12/22/21

SCALE AT A3:
As indicated

JOB NO:
604-267-LOM

DRWG NO:
205

DRN BY:
DW

CKD BY:
DW

REV: