




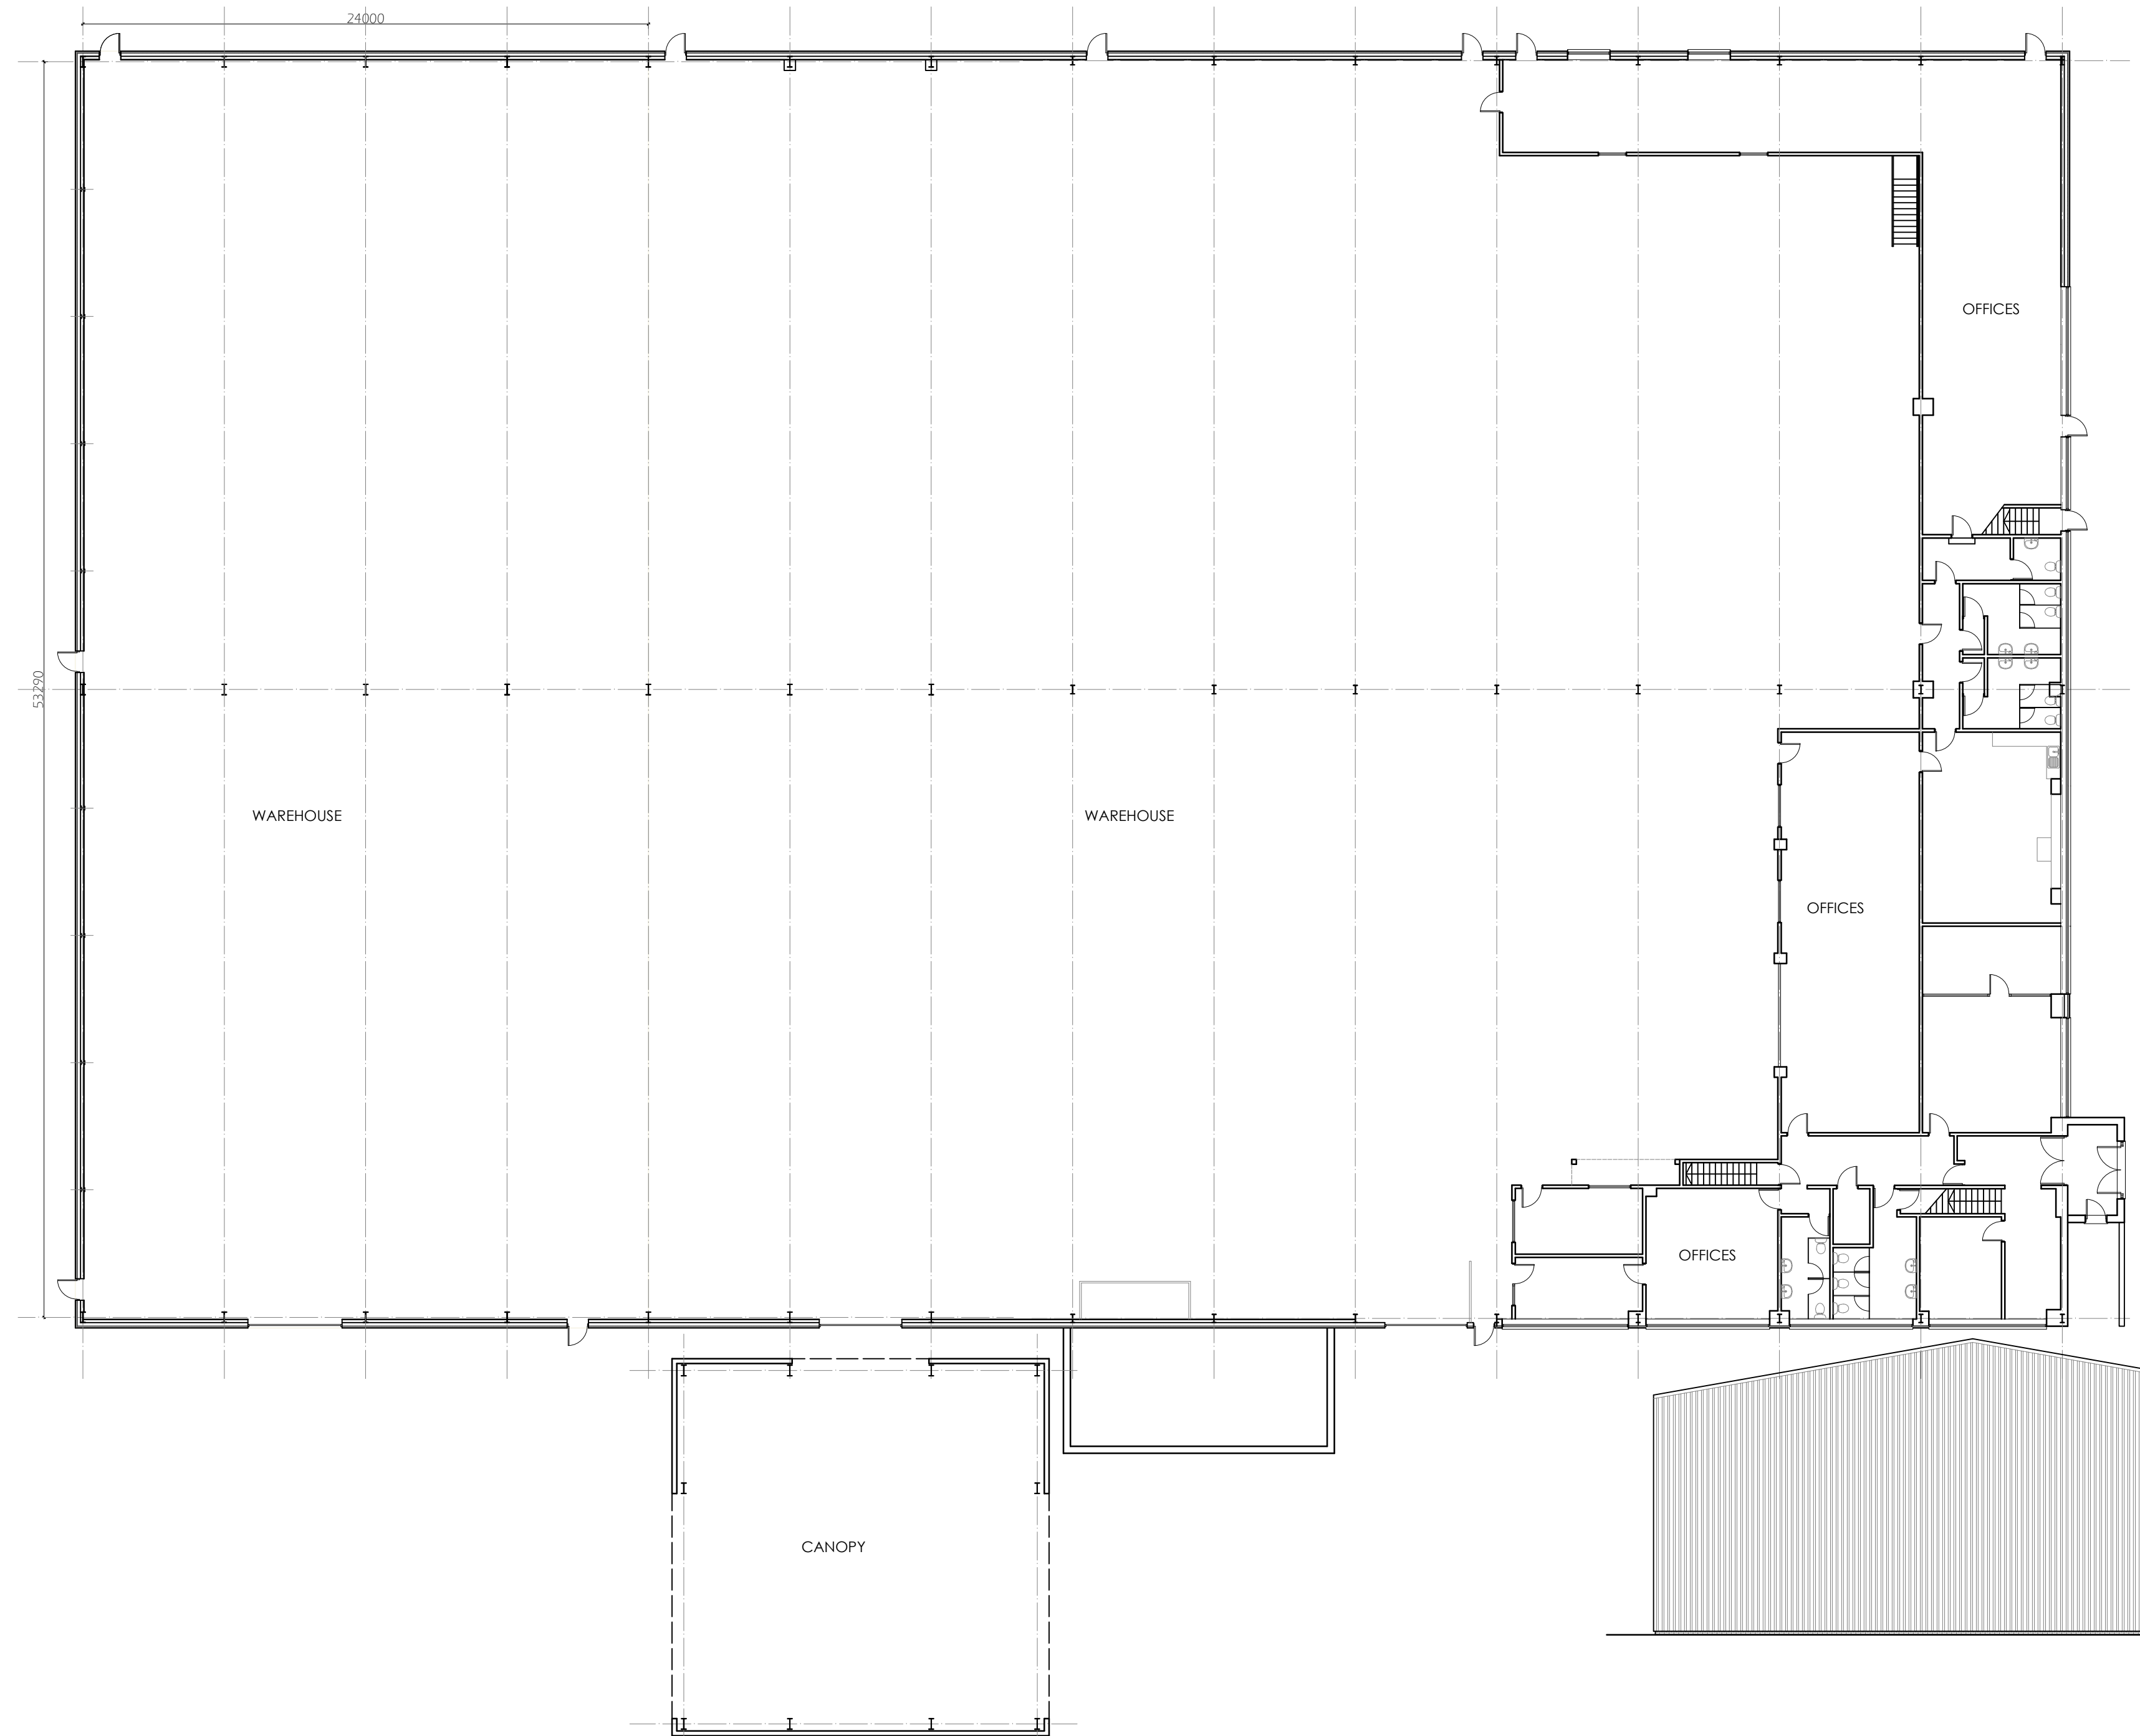


EXISTING GROUND FLOOR PLAN

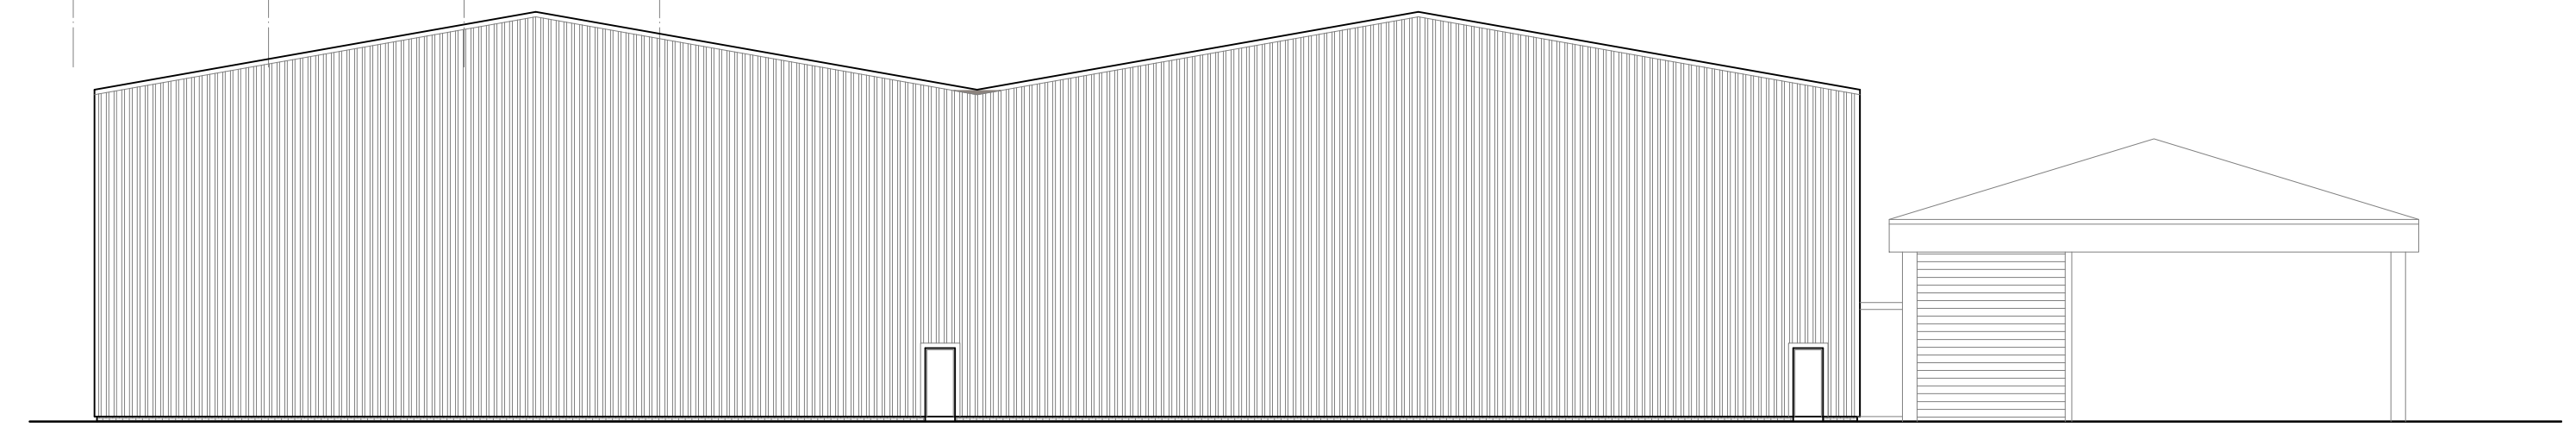


EXISTING EAST ELEVATION

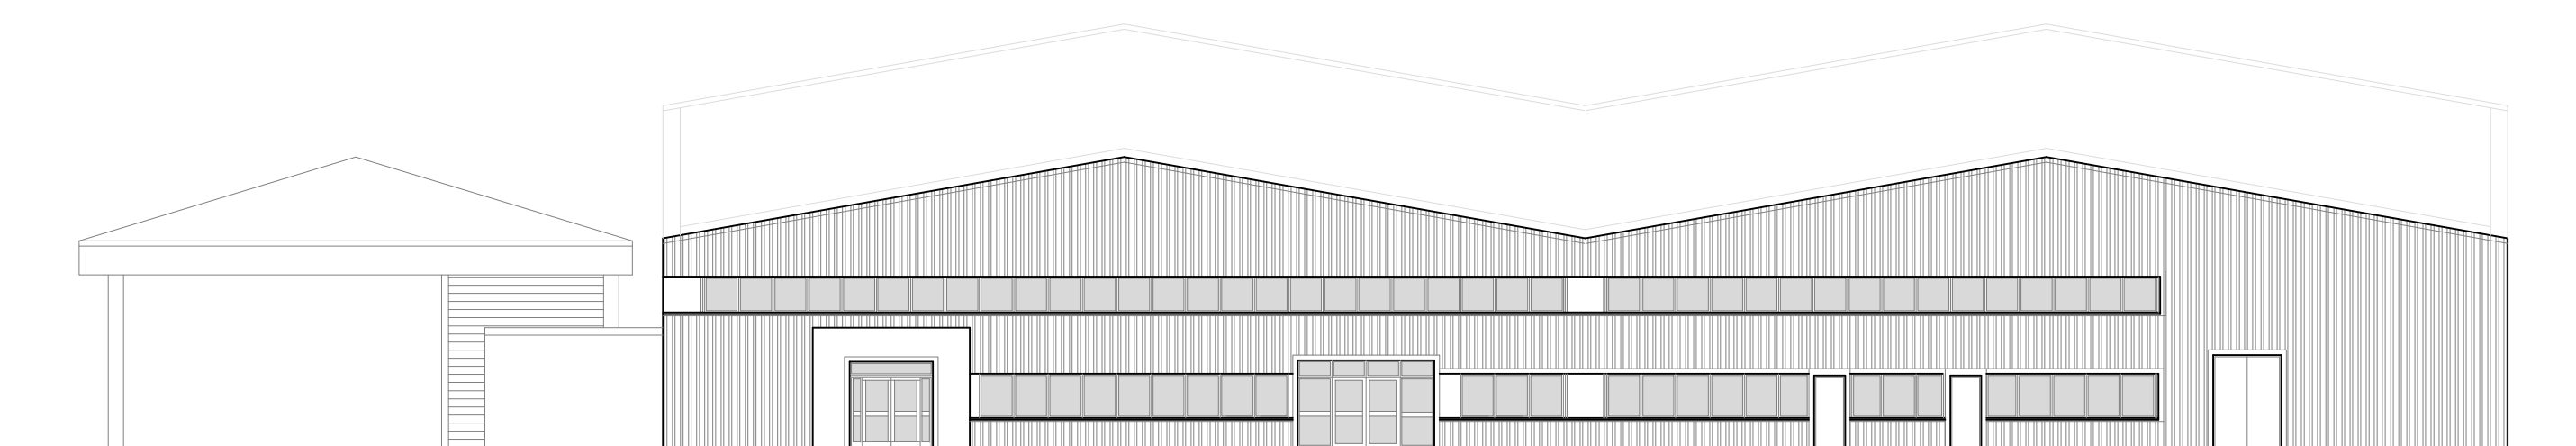

EXISTING WEST ELEVATION

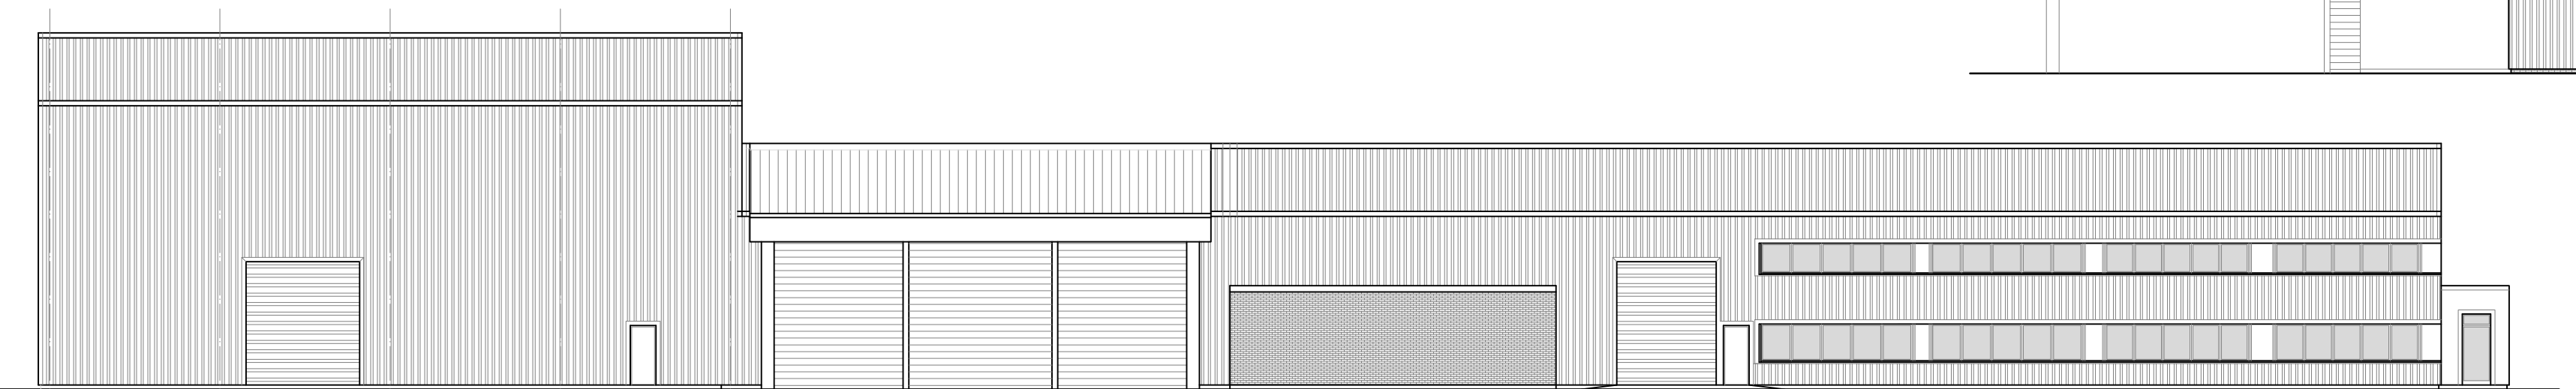

PROPOSED NORTH ELEVATION

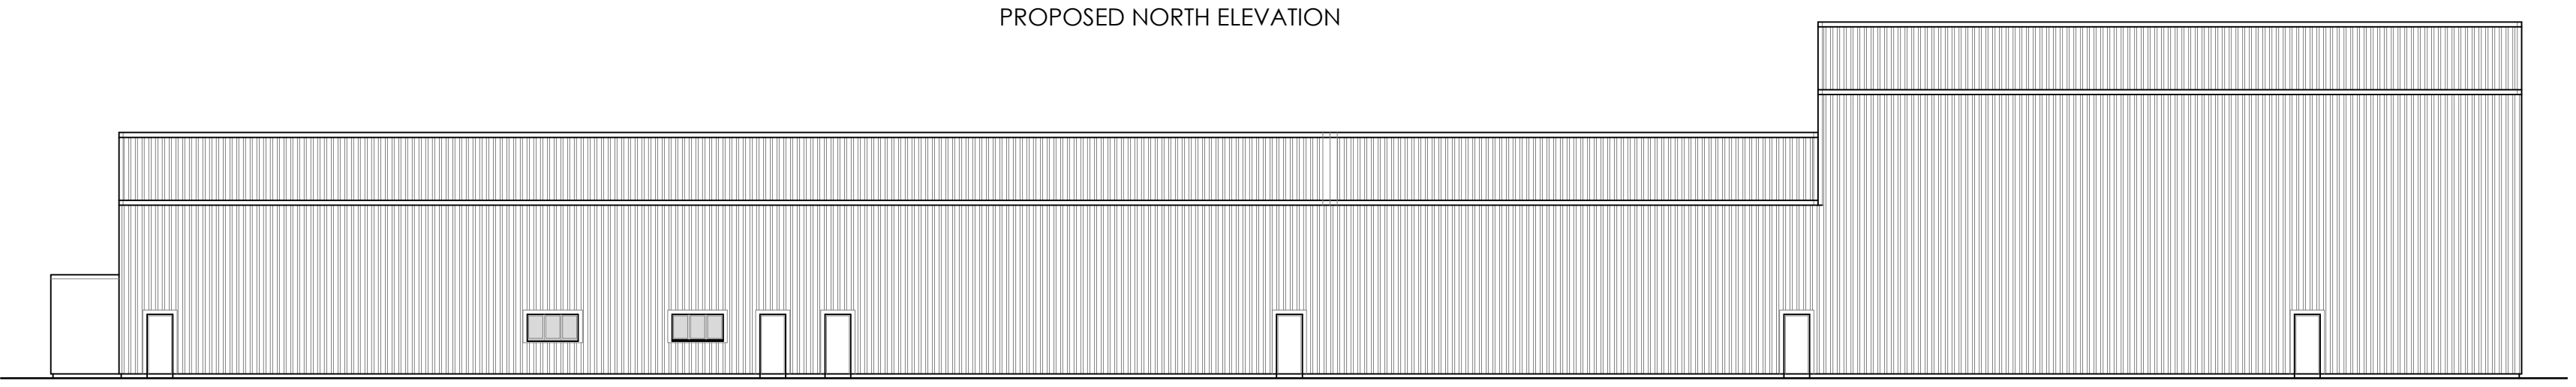

EXISTING SOUTH ELEVATION

SPECIFICATION:

Proposed building to be clad with vertical cladding panels to match the existing.

Roof cladding to be composite cladding panels with transparent panels - colour goose wing grey.

GENERAL NOTE:

1. UNDER NO CIRCUMSTANCES SHOULD DIMENSIONS BE SCALED FROM THIS DRAWING IF IN DOUBT ASK.
2. THE DRAWINGS ARE TO BE READ IN CONJUNCTION WITH ALL OTHER RELEVANT DRAWINGS/SPECIFICATION. ANY DISCREPANCIES, ERRORS OR OMISSIONS TO BE BROUGHT TO THE ATTENTION OF 'd2 architects'.
3. ALL DIMENSIONS ARE TO BE CHECKED PRIOR TO COMMENCEMENT.
4. THIS DRAWING IS THE PROPERTY OF 'd2 architects' AND MUST NOT BE COPIED OR REPRODUCED EITHER IN WHOLE OR IN PART WITHOUT WRITTEN PERMISSION.

Rev	Revision	Date
X	First Issue	04.08.21



Planning

scheme title:
Proposed Extensions at Ash Road North, Wrexham Industrial Estate, LL13 9JT.

drawing ref:
Existing Floor Plans and Elevations

scale: 1:200 @A1
drawn by: MOH
checked by: RAL

job	drawings ref	rev
5971	BR-02	X

d2|architects

Head Office
Soughton House
2 Nicholas Street Mews
Chester
Cheshire
CH1 2NS

12 College Road
Bangor
Gwynedd
LL57 2AN

T: 01244 326 347
E: admin@d2architects.co.uk
W: www.d2architects.co.uk