




PROPOSED FRONT ELEVATION

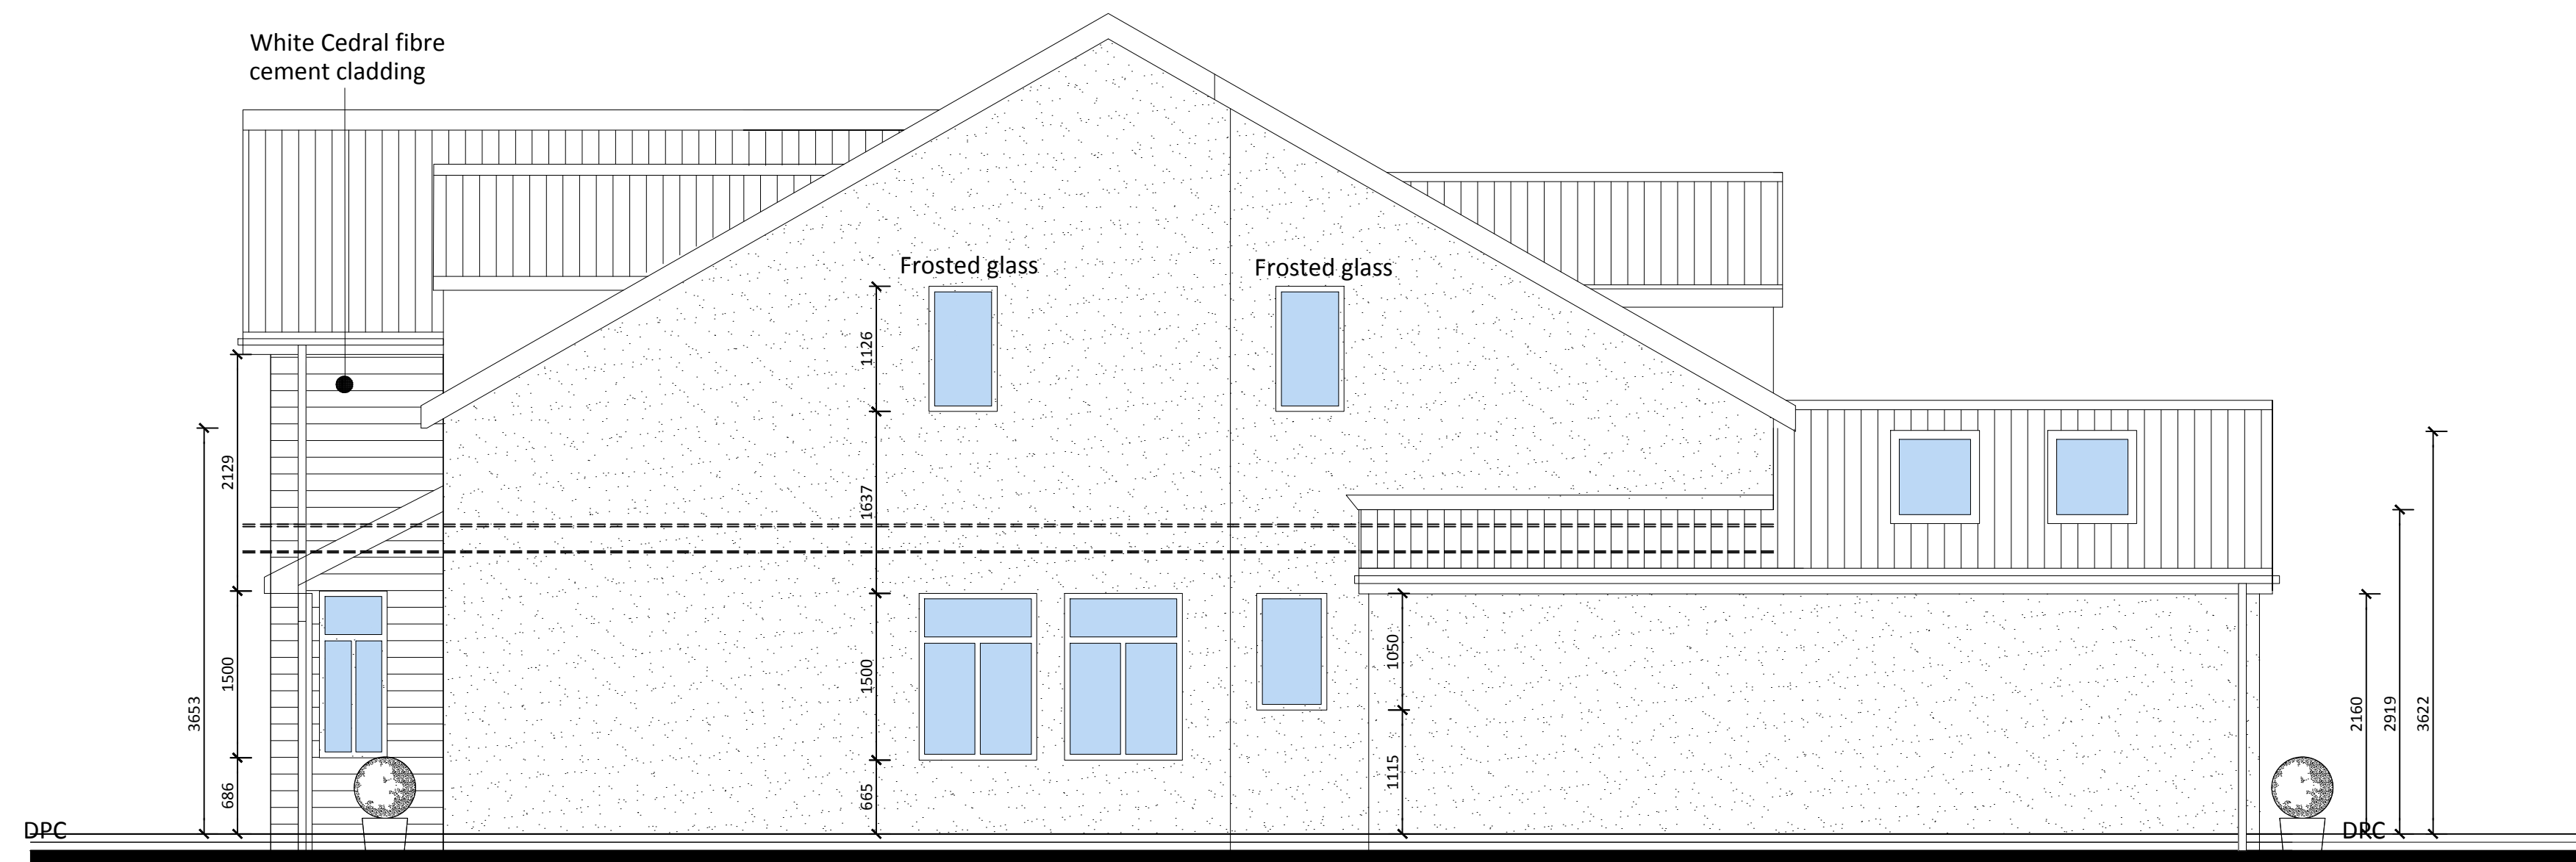


PROPOSED SIDE ELEVATION



PROPOSED REAR ELEVATION

Steel frame structure around bi-fold doors and gable glazing panels.

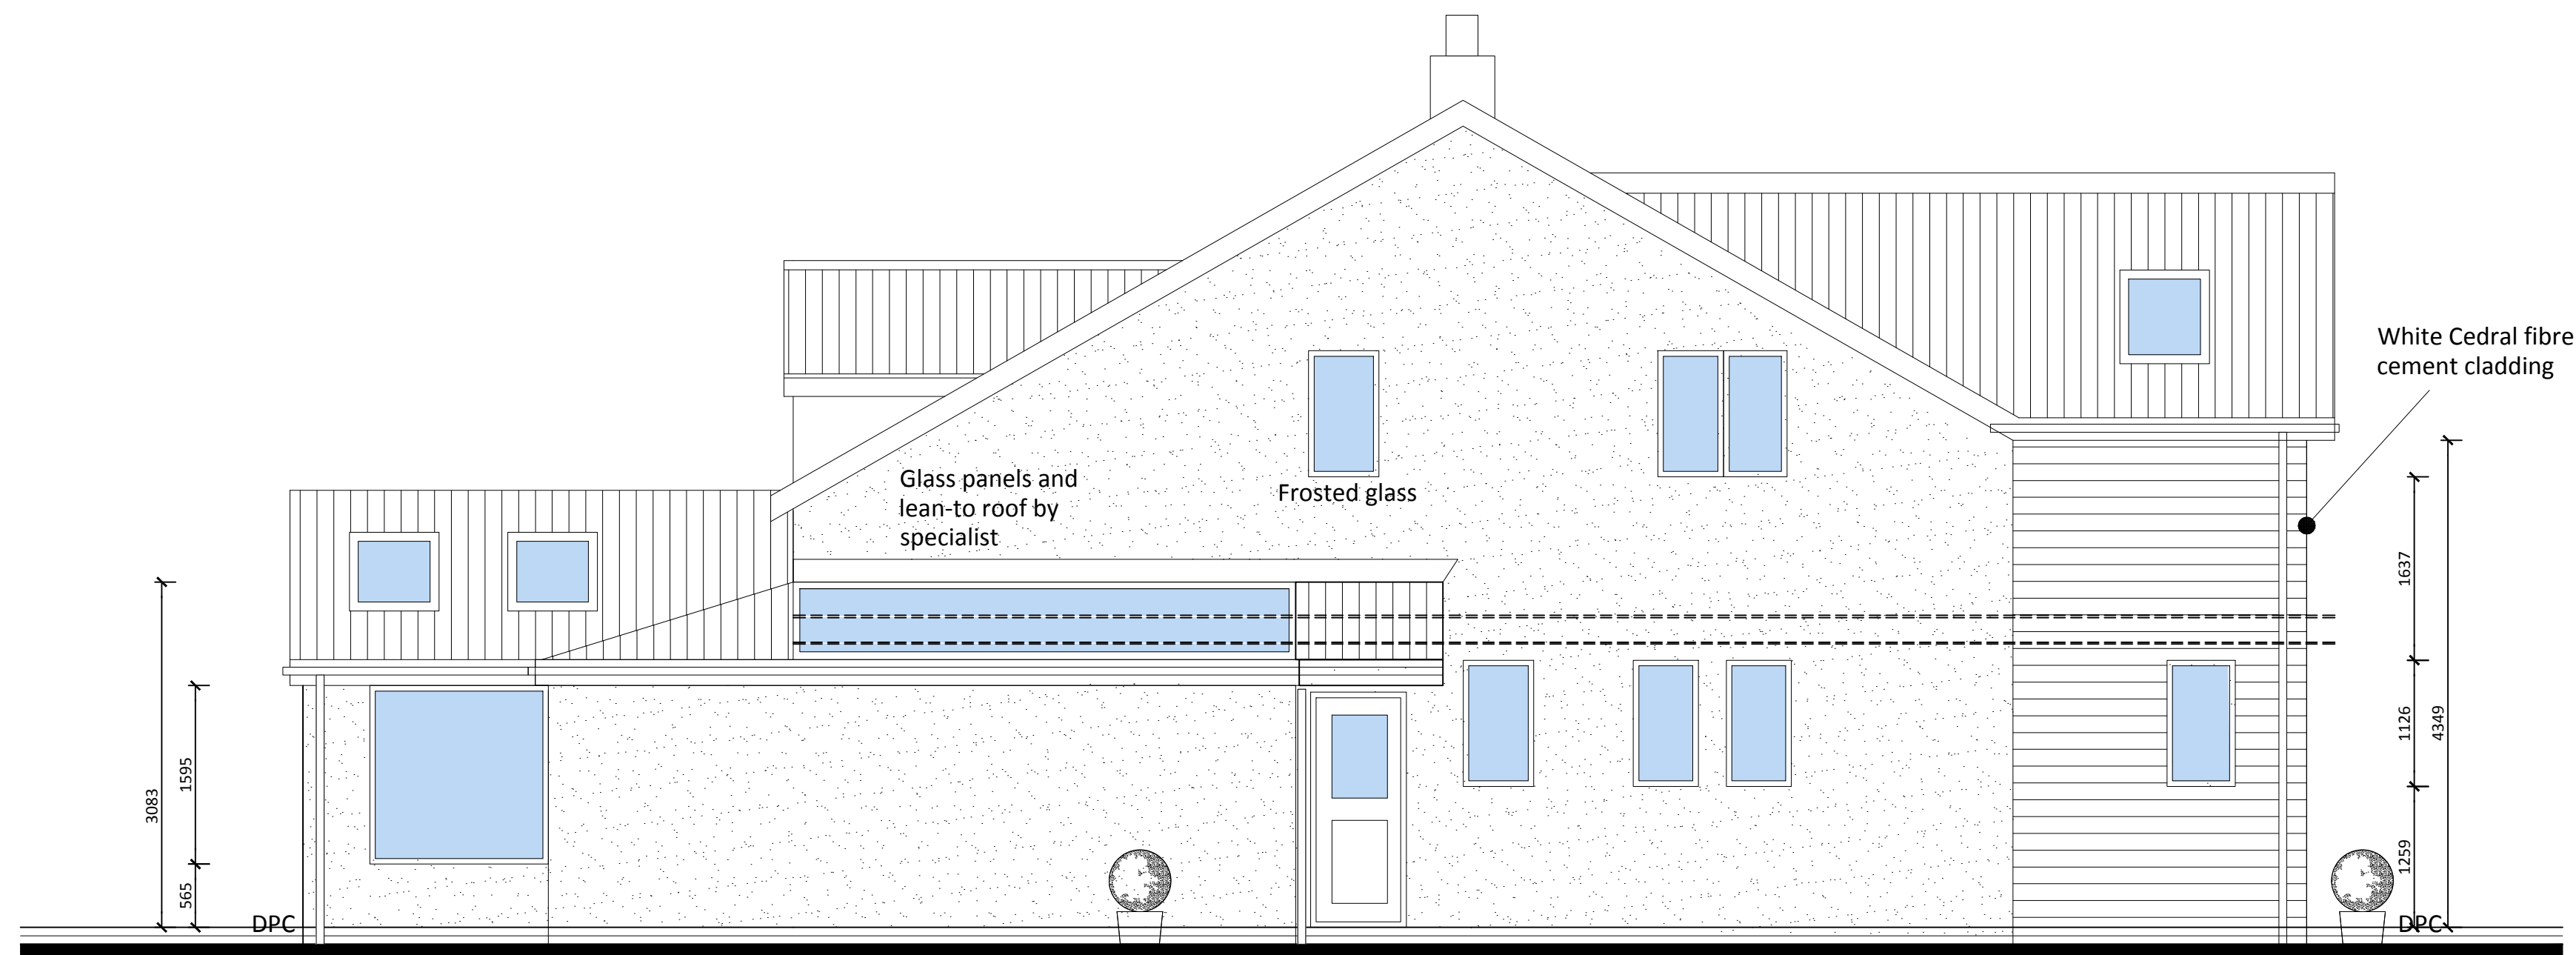

PROPOSED SIDE ELEVATION

CLIENT MR & MRS R TYSON	
PROJECT Oakdale Pant Lane Gresford Wrexham LL12 8HB	
DESCRIPTION OF WORKS PROPOSED REAR AND FIRST FLOOR EXTENSION TO FORM EXTRA LIVING SPACE	
SHEET TITLE CONSTRUCTION SET A1 SHEET	
SCALE 1:50@A1	
DATE NOV 2020	DWG No. 01c
ACS88 ARCHITECTURE Tel: 07414145345 Website: www.ACS88.co.uk	
© THIS DRAWING IS COPYRIGHT. WORKING UNDER THE REGISTERED NAME ONE CAD SYSTEMS LTD. REGISTERED COMPANY. THE DRAWING AND THE DESIGN HEREON ARE THE PROPERTY OF ONE CAD SYSTEMS LTD. AND NO PART HEREOF SHALL BE REPRODUCED OR TRANSMITTED IN ANY FORM OR BY ANY MEANS, WITHOUT THE WRITTEN PERMISSION OF ONE CAD SYSTEMS LTD. NO LIABILITY WILL BE ACCEPTED FOR ERRORS OR OMISSIONS.	