

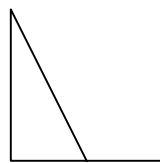



SEC A-A

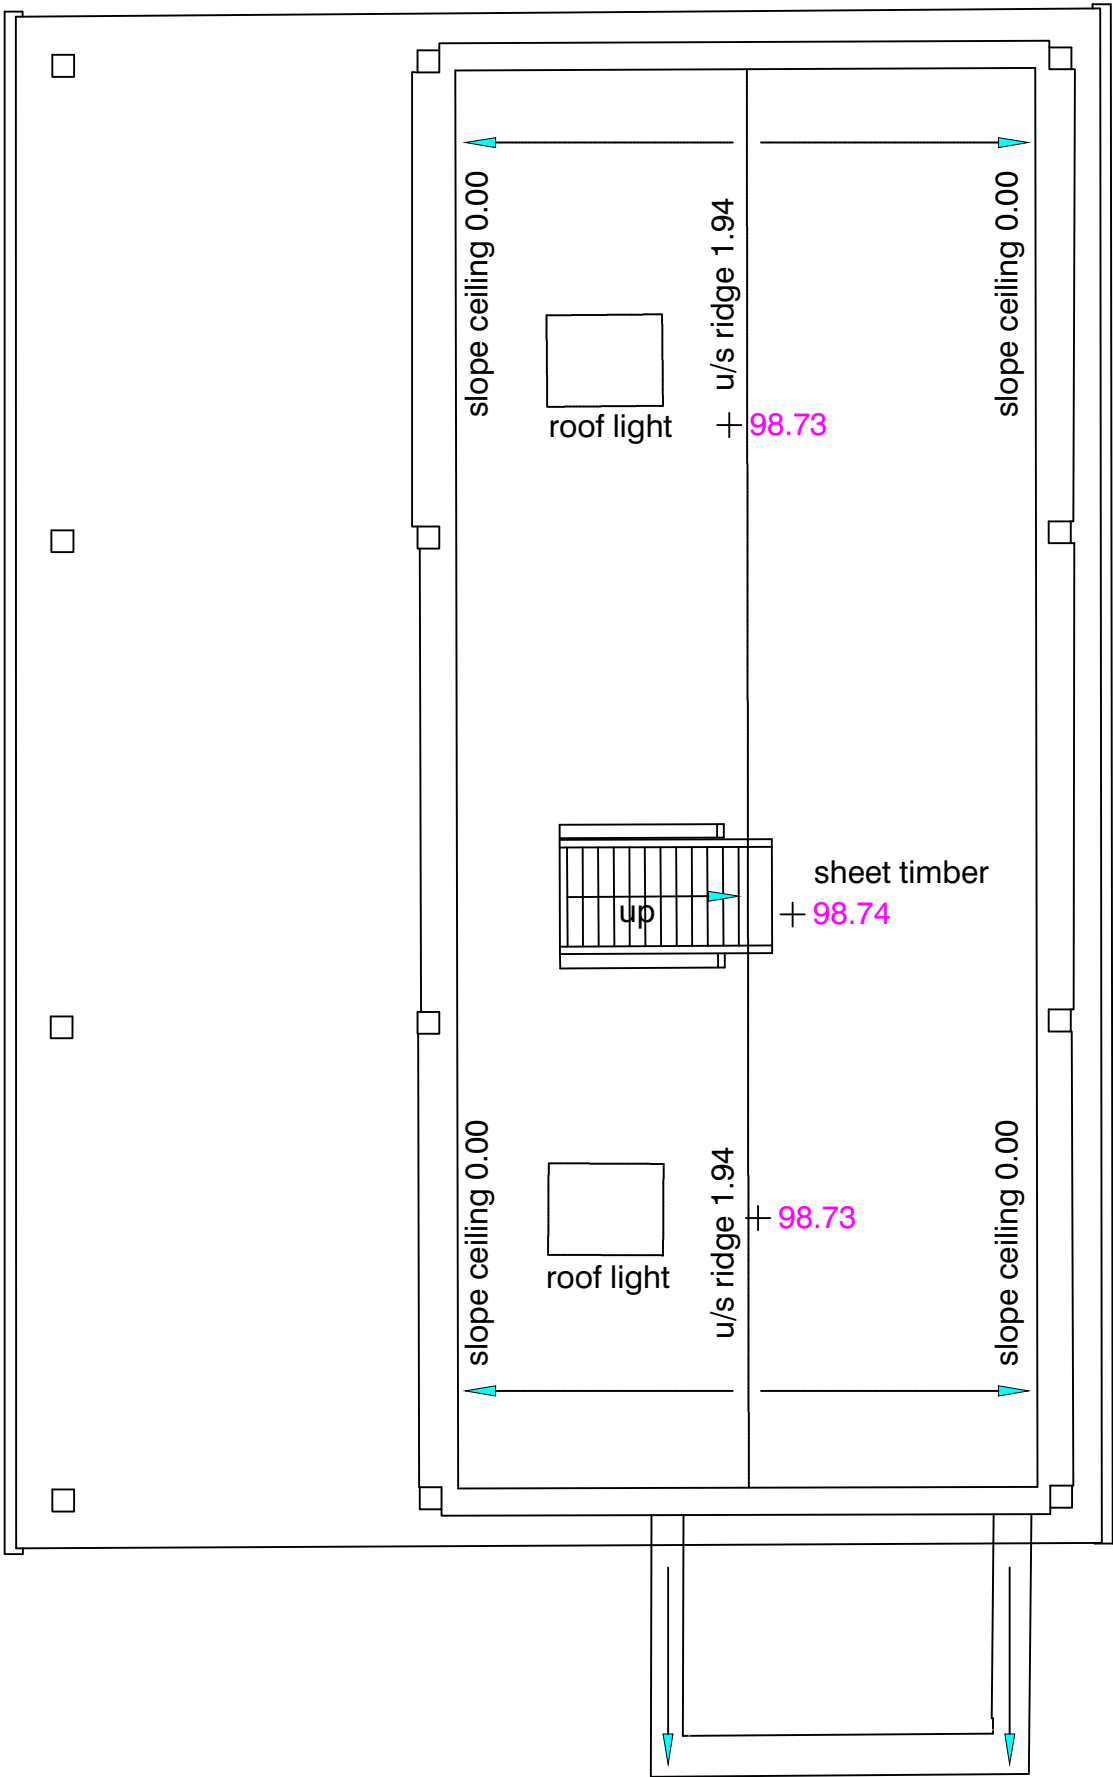


SEC B-B

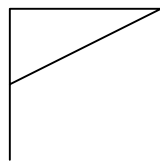


SEC B-B

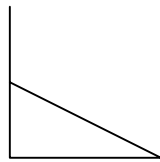


SEC A-A

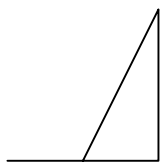

TIE POINT BARN 2

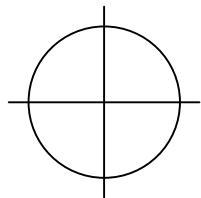

BARN 2
FIRST FLOOR PLAN

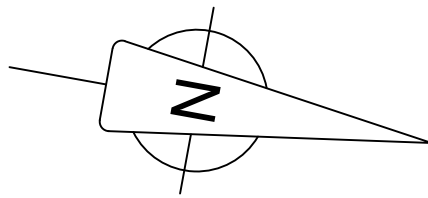

Symbol & Abbreviation Key.

SANITARY (INDICATIVE ONLY)

- WC
- BIDET
- URINAL
- WASH HAND BASIN
- SINK
- SLUICE
- SINK & DRAINER
- SHOWER TRAY
- BATH

ANNOTATION

- ah 1.99 ARCH HEIGHT
- spr 1.78 SPRINGER HEIGHT
- bh 2.43 BEAM HEIGHT TO UNDERSIDE
- u/s 2.43 UNDERSIDE
- dh 1.99 DOOR HEIGHT
- f-c 1.55 FLOOR TO CILL HEIGHT
- c-h 0.89 CILL TO HEAD HEIGHT
- ch 2.83 CEILING HEIGHT
- hc 1.89 HIGHEST / LOWEST POINT OF SLOPING CEILING
- hws 2.83 SUSPENDED CEILING HEIGHT

OTHER ABBREVIATIONS

- a/c AIR CONDITIONING UNIT
- bl BOILER
- ck COOKER
- cbd CUPBOARD
- elec ELECTRICS
- fb FLOOR BOARDS (SYMBOL INDICATES BOARD DIRECTION)
- fp FIREPLACE
- pr PIPE RISER
- rad RADIATOR
- rl ROOF LIGHT
- rsd ROLLER SHUTTER DOOR
- tk TANK

Notes.

Levels related to Topographic Survey 210704.

Rev	Details of Revision	Drawn	Date

Surveyed	Drawn	Date	Checked	Date	Approved	Date
JDB	JDB	30/09/2021	GD	06/10/21	GD	06/10/21

Heritage Matters

Title.

Barn 2: Proposed First Floor Plan
BETTISFIELD HALL
BETTISFIELD
WHITCHURCH
SY13 2LB

Dwg No. **BF322** Sheet **1 of 1**

Scale **1/50** A2 Sheet Rev. **-**