



Ground floor plan 1:50

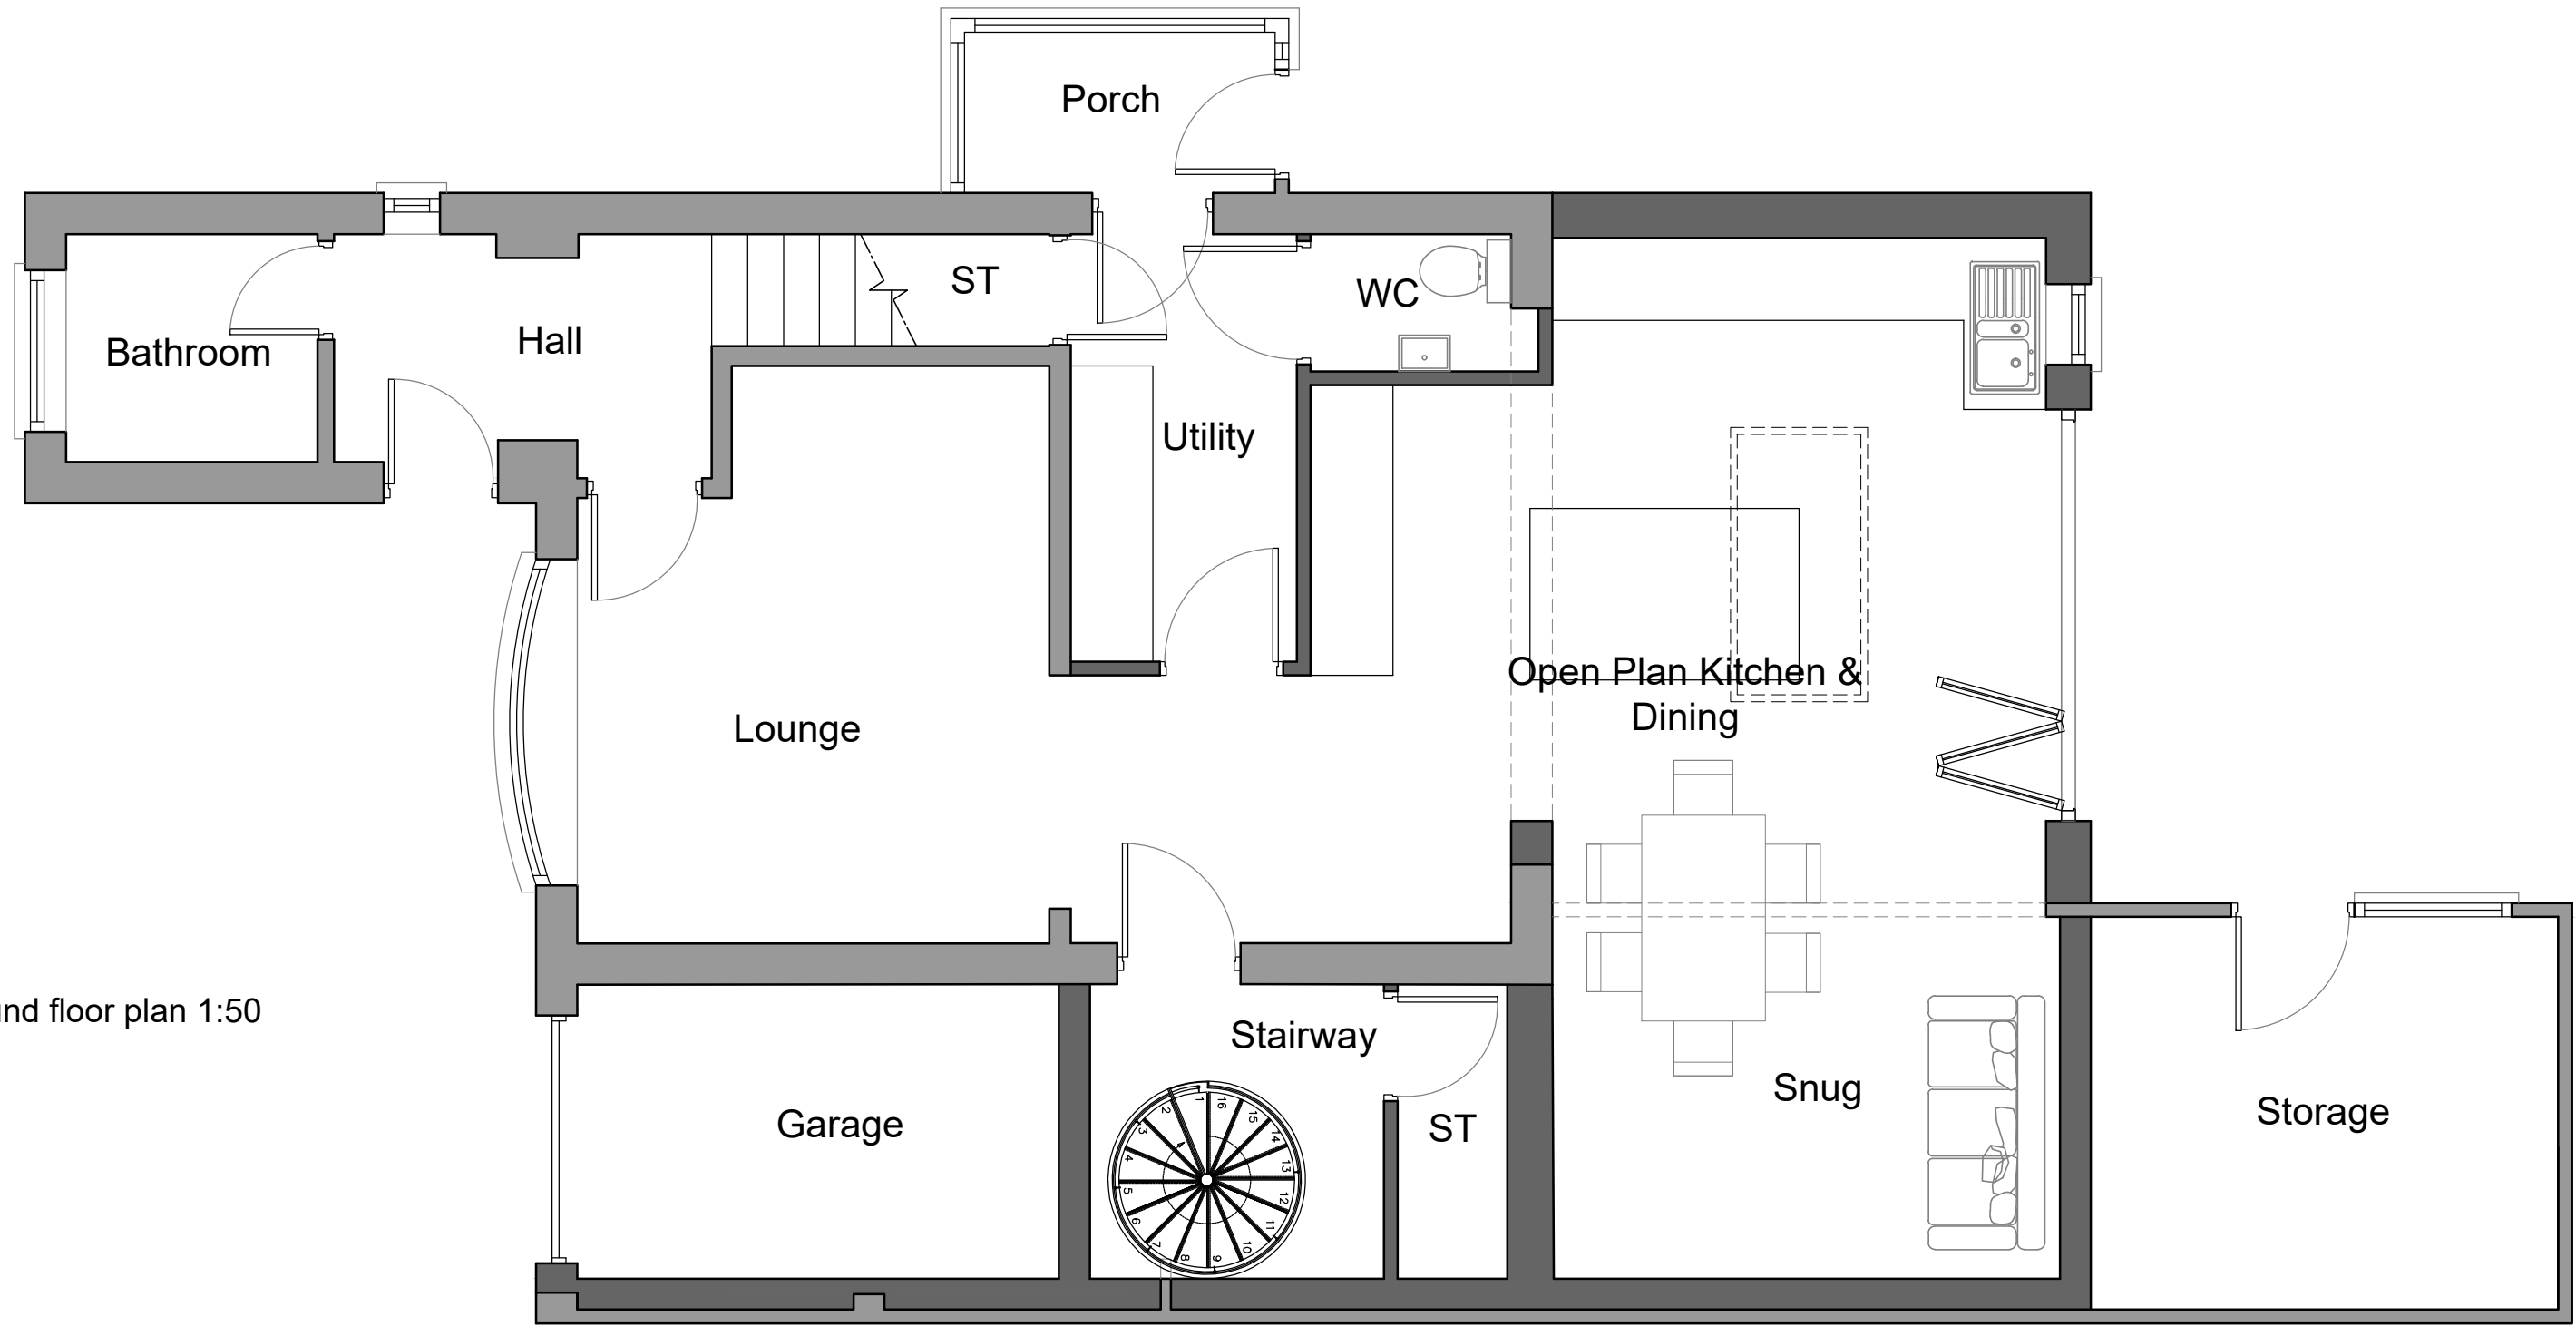

First floor plan 1:50

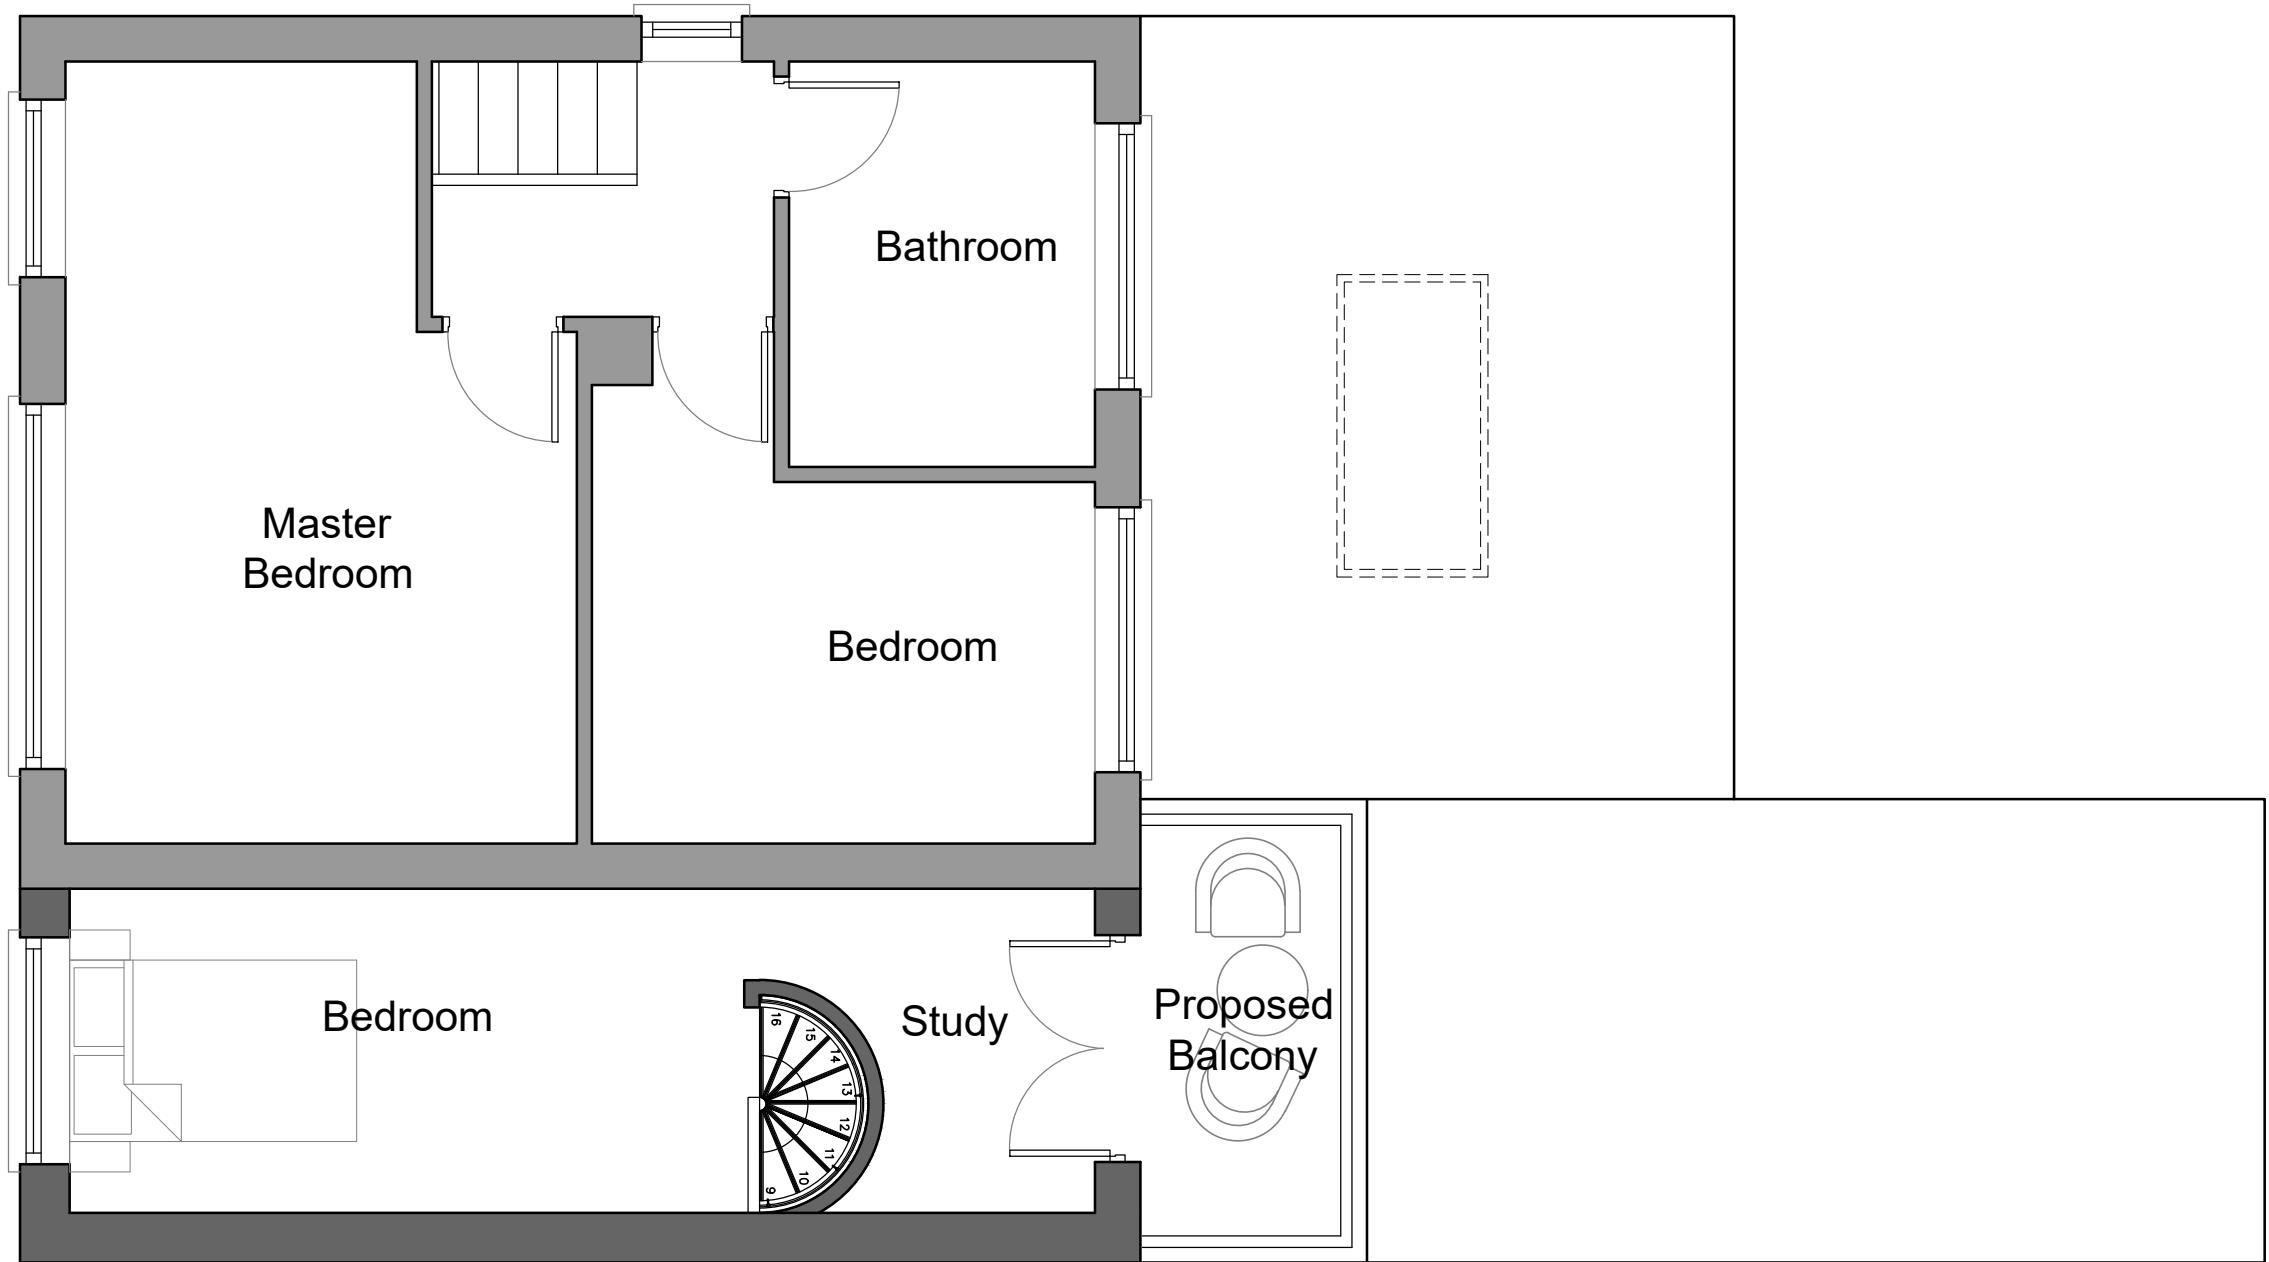

Project; 8 Friars Court, Bangor On Dee, Wrexham, LL13 0AT	
Title; Proposed Floor Plans	Scale (A2); 1:100
Dwg No; FC/PD/03	Date; September 2021
Revision; REV A - drawing amended to suit clients comments (27-09-21). REV B - drawing amended to suit clients comments (05-10-21). REV C - drawing amended to suit clients comments (12-10-21). REV D - drawing amended to suit clients comments (26-10-21). REV E - drawing amended to suit clients comments (08-02-22).	