



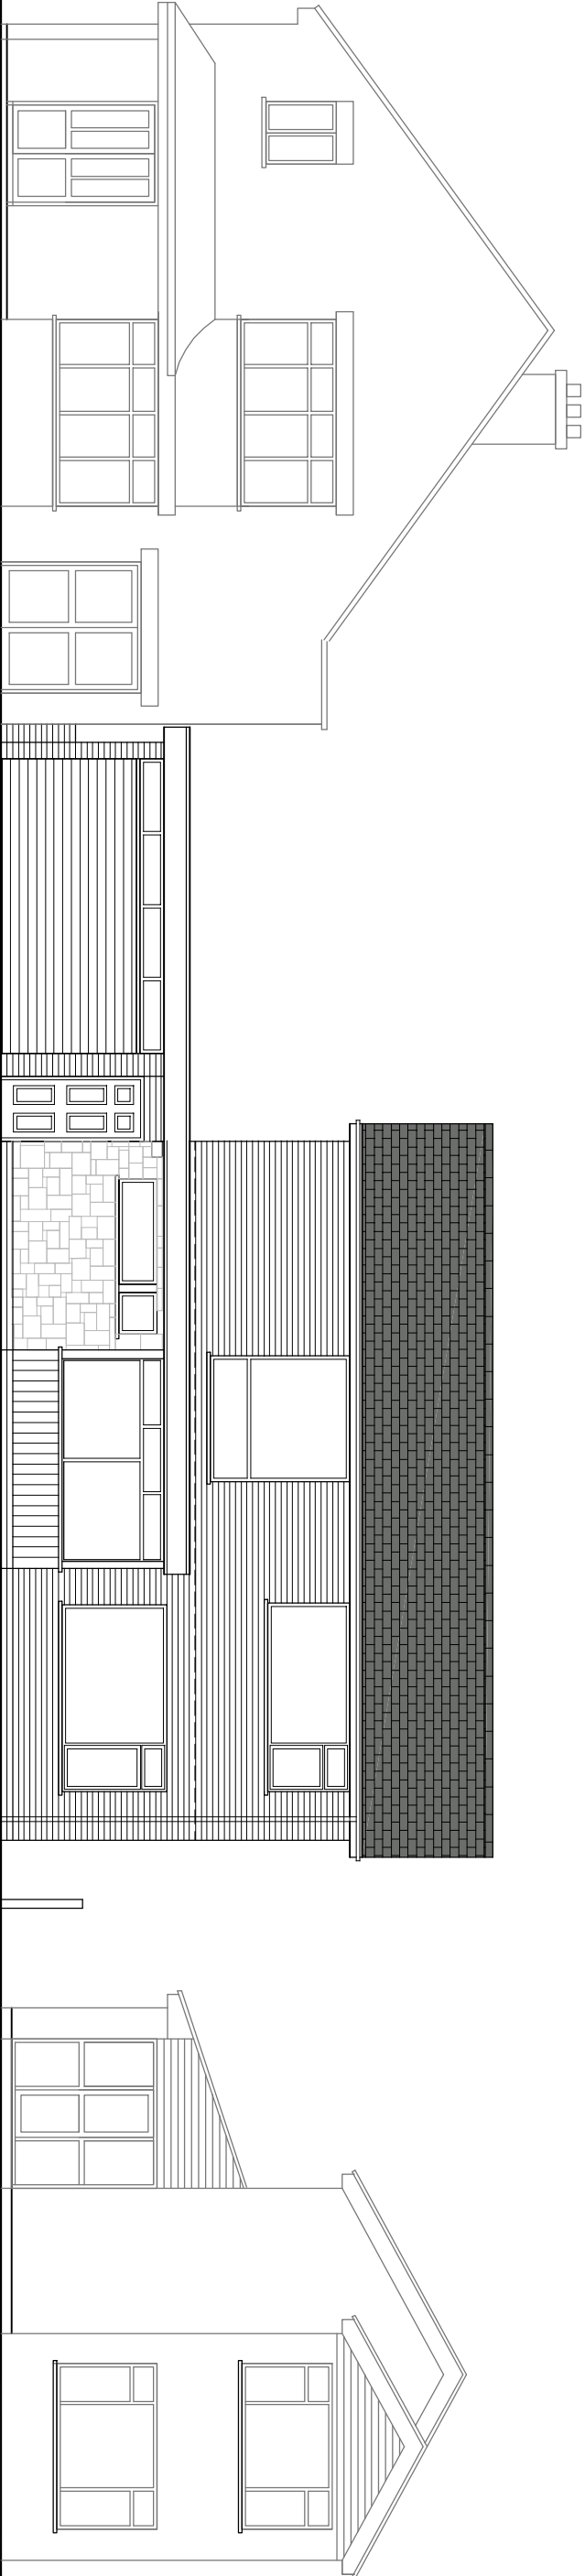

Existing Front Elevation

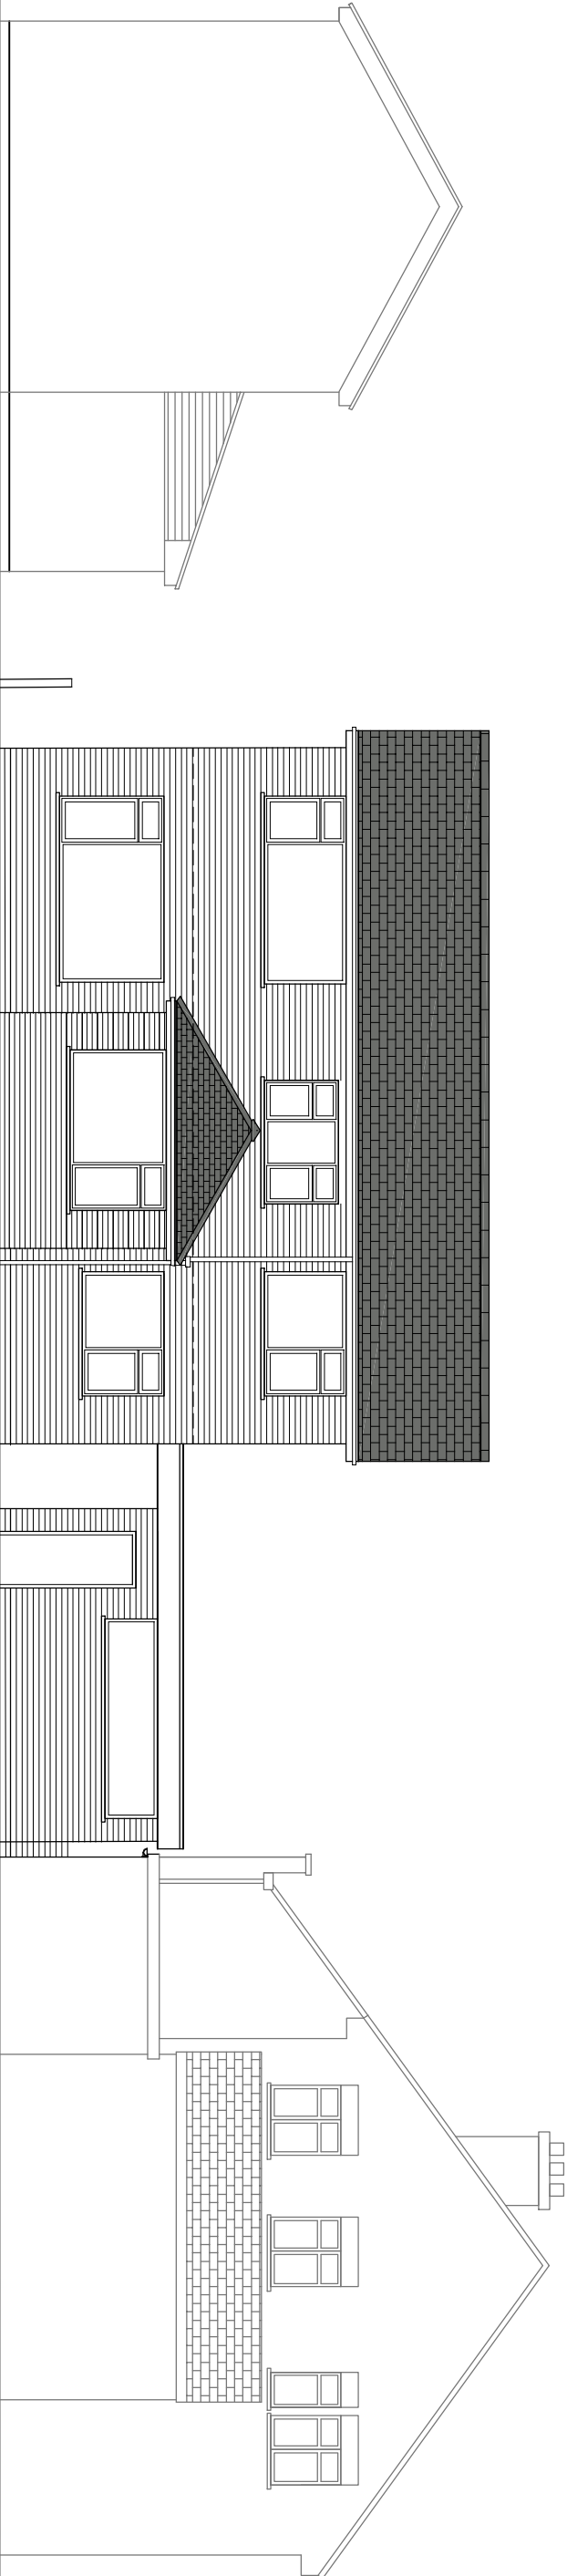

Existing Rear Elevation

project Proposed Extensions and alterations at 12 Lawson Road, Wrexham LL12 7BA		client: Mr D Bailey and Ms J Hughes		GENERAL NOTES: Any discrepancy found between this and any schedule or specification must be referred back to the consultant before work is executed. All dimensions to be checked on site. This drawing must not be copied in whole or in part without the prior written permission of John Parry Jones			revisions <table><thead><tr><th>no</th><th>description</th><th>date</th></tr></thead><tbody><tr><td> </td><td> </td><td> </td></tr><tr><td> </td><td> </td><td> </td></tr><tr><td> </td><td> </td><td> </td></tr><tr><td> </td><td> </td><td> </td></tr><tr><td> </td><td> </td><td> </td></tr></tbody></table>			no	description	date															
no	description	date																									
des jpj ign JOHN PARRY JONES  Tel: 01492 873042 Mail: 07778 636792 email: jpjcad@gmail.com						job no.: 678 - 02 - 22 drg no. 03 rev																					
scale 1:100 @A3						drawn date																					