



Front Elevation 1:100




Side Elevation 1:100



Rear Elevation 1:100



Side Elevation 1:100

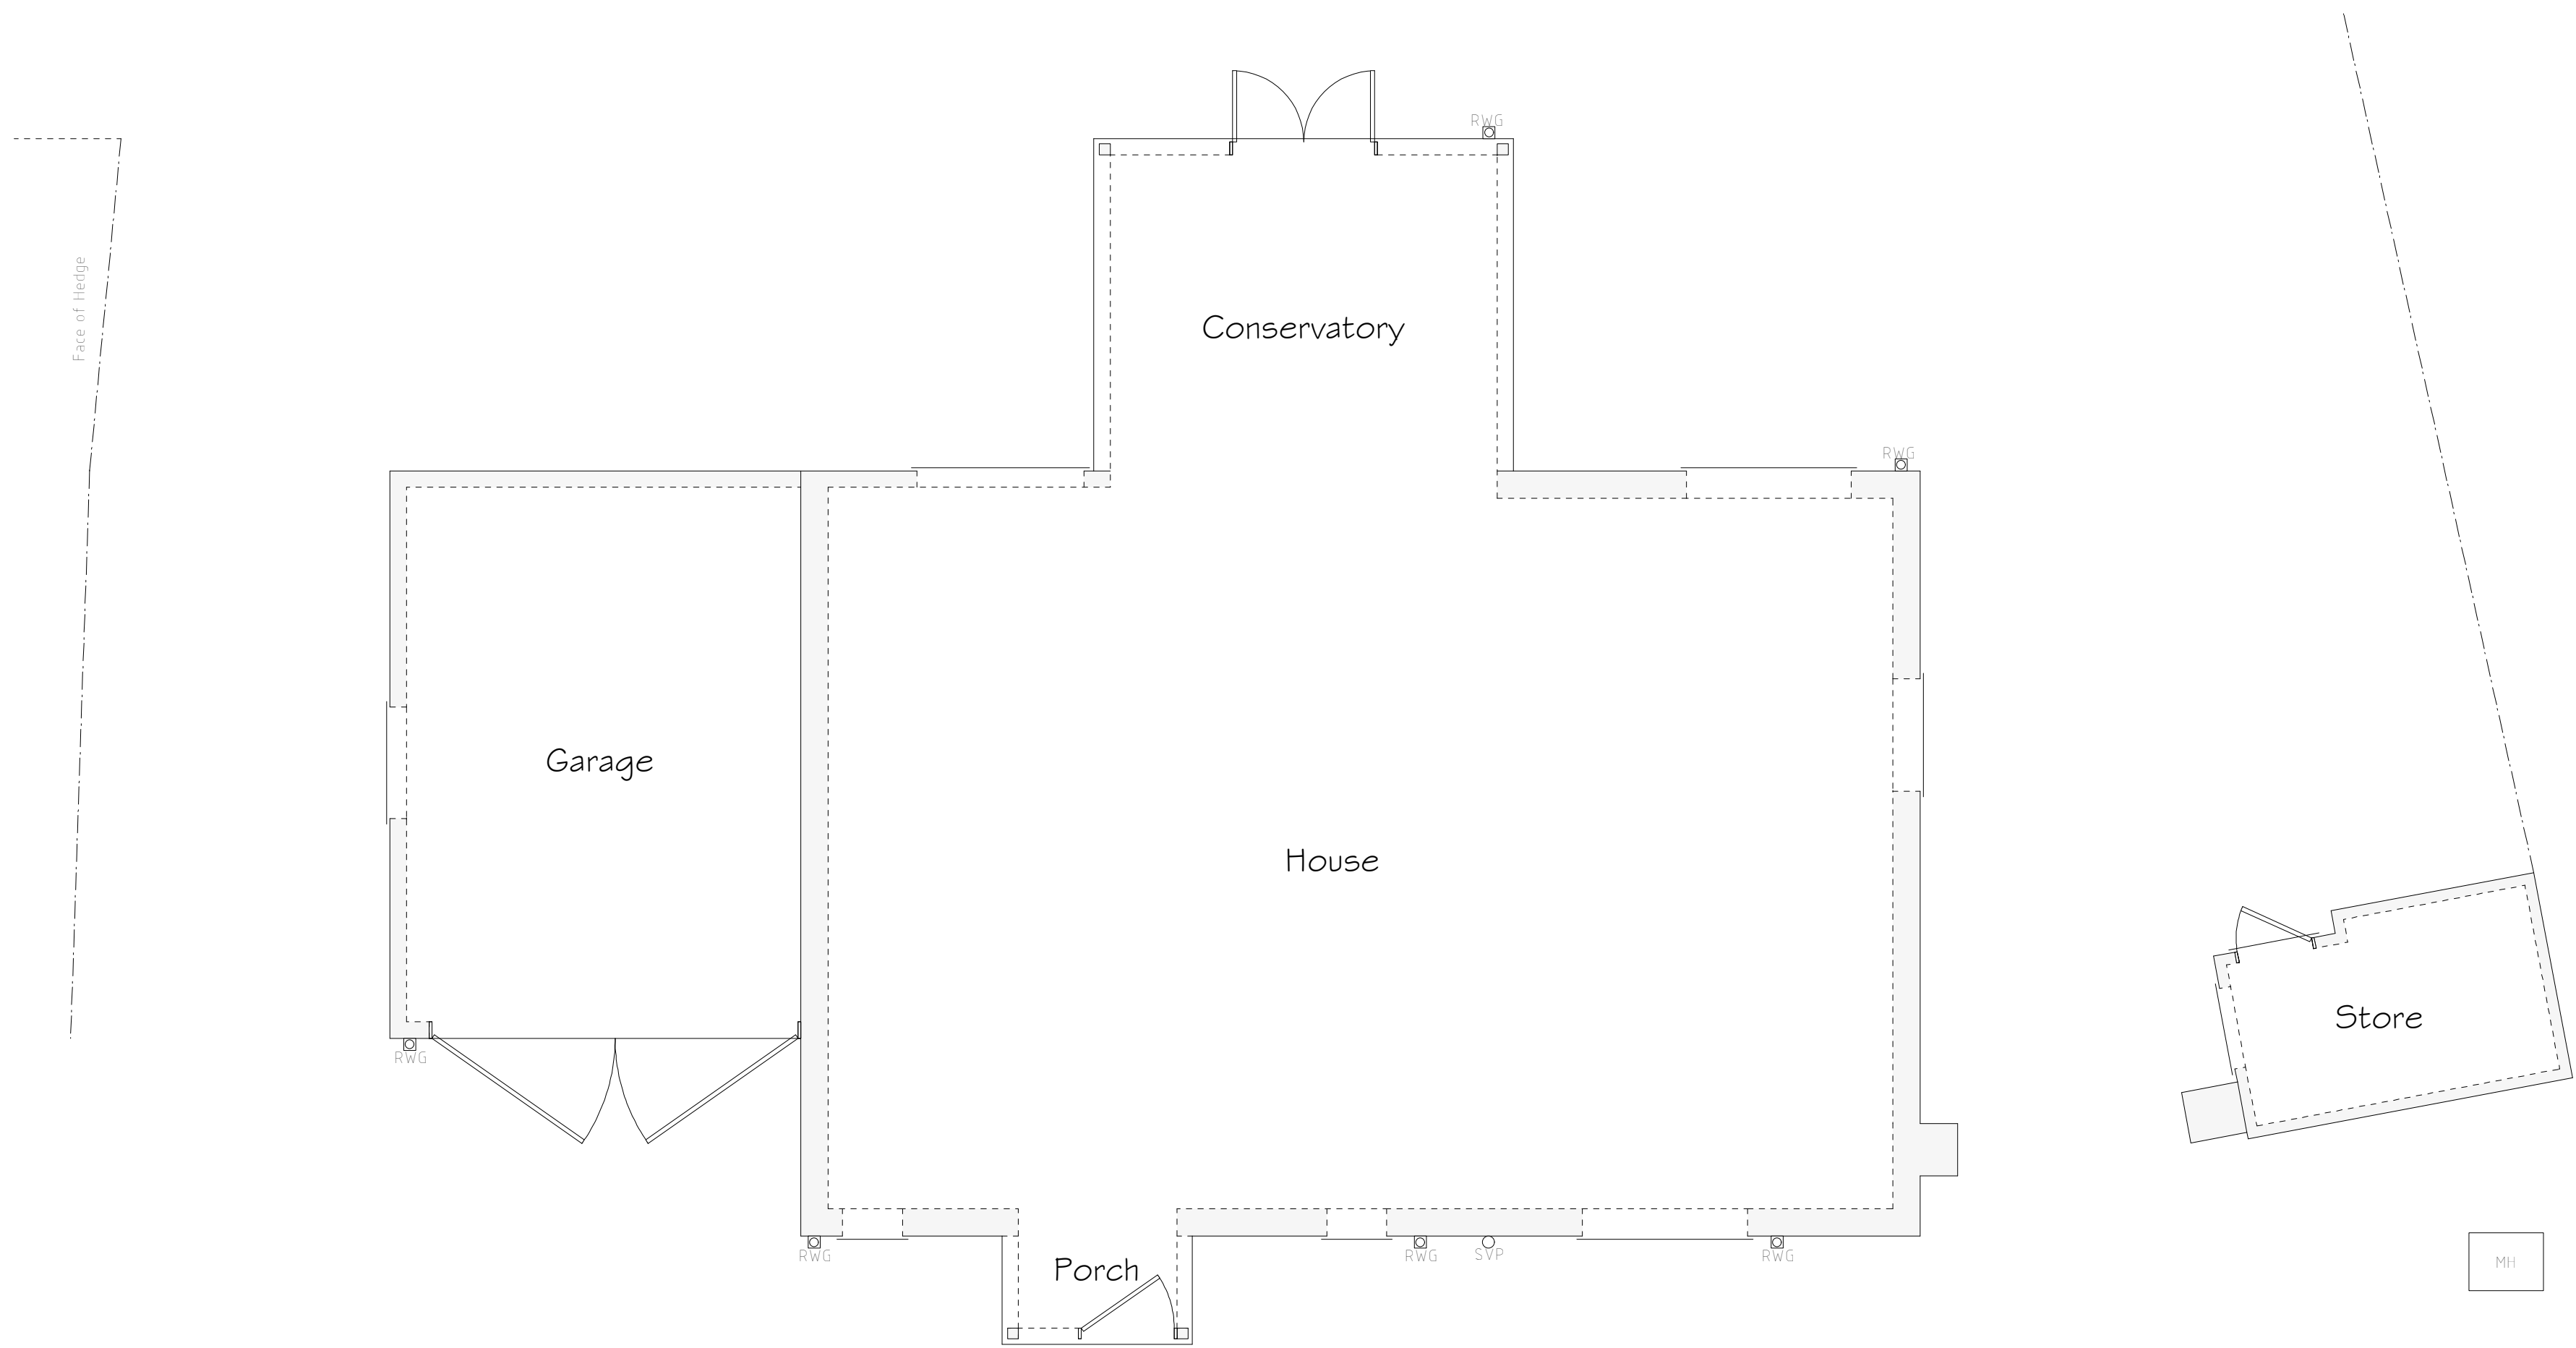

Services Key			
MH	Existing Man Hole Position		
☒	Existing Rain Water Gully (RWG) Position		
O	Existing Soil Vent Pipe (SVP) Position		

Rev	Date	Detail	Initial

Project: Proposed New Dwelling at, The Poplars, Cock Bank Lane, Marchwiel, Wrexham, LL13 0SU	
Title: Existing	Scale: (A1) 1:50 & 1:100

Drawn By: A.Valentine	Date: March 2022
Drawing No: H151/001	Sheet: 1 of 1



Office 3K4,
Redwither Business Tower,
Wrexham. LL13 9XT
Tel: 01978 356500
www.blueprintarchitectural.com
© copyright all rights reserved