
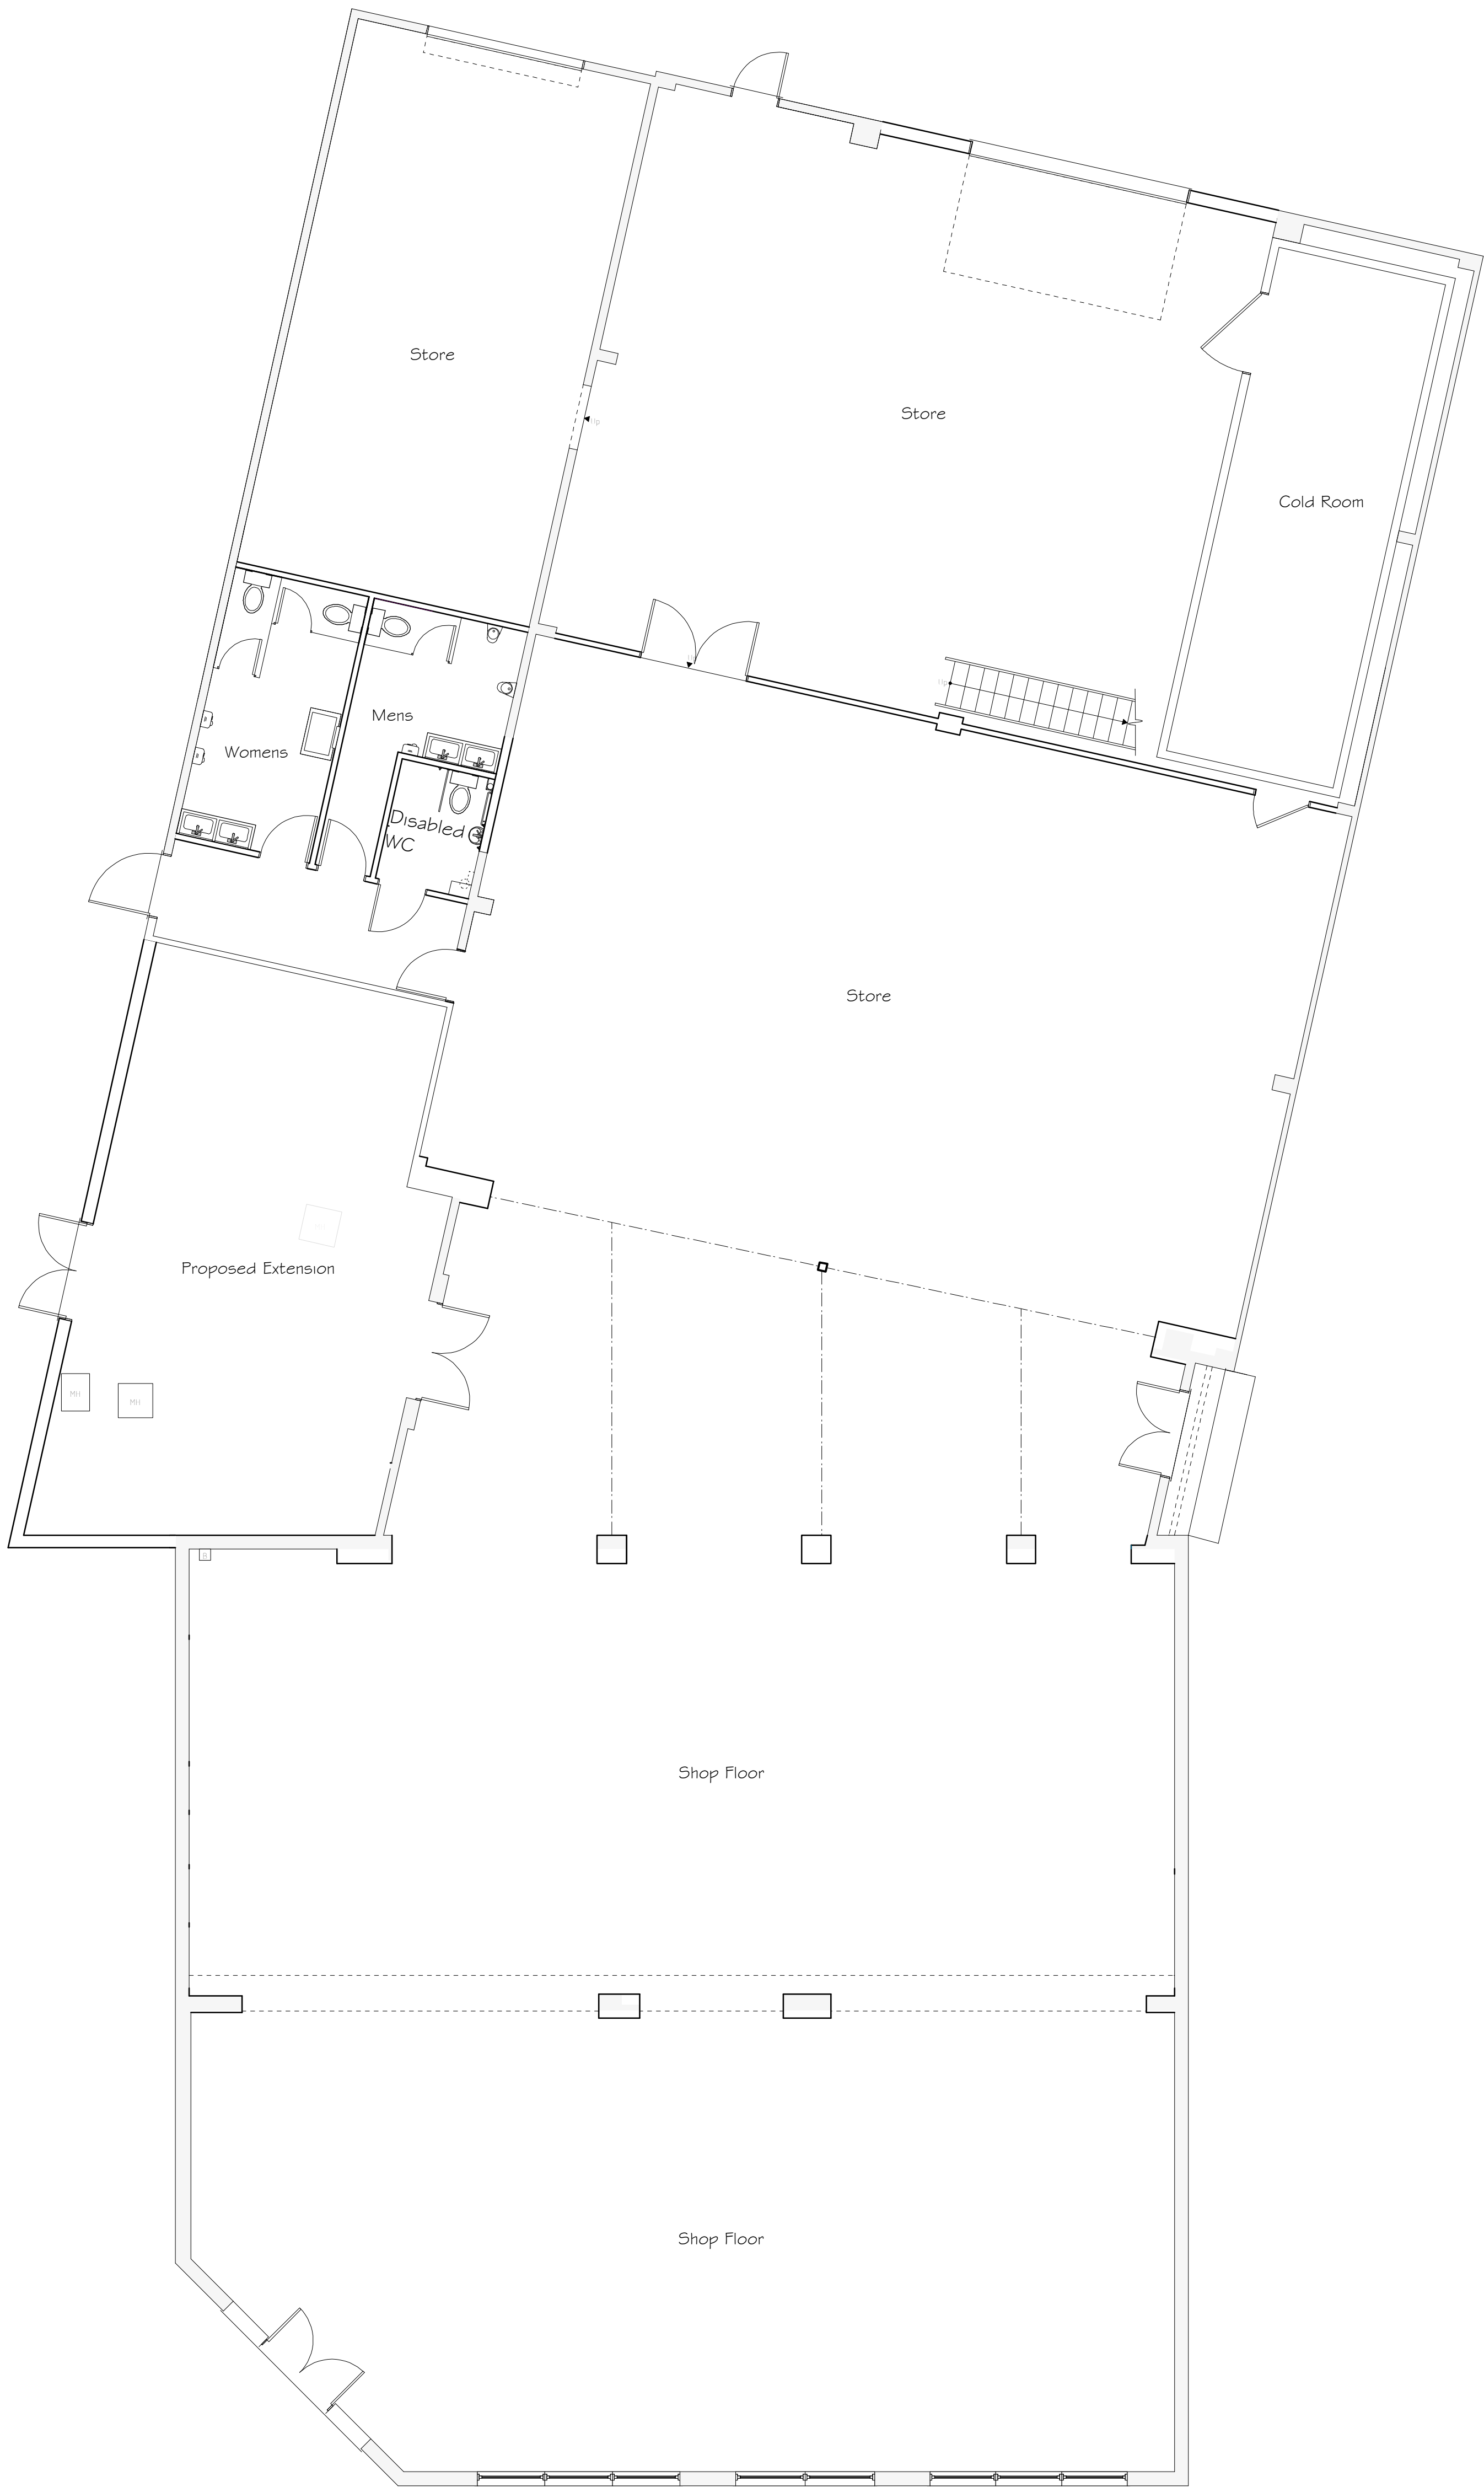


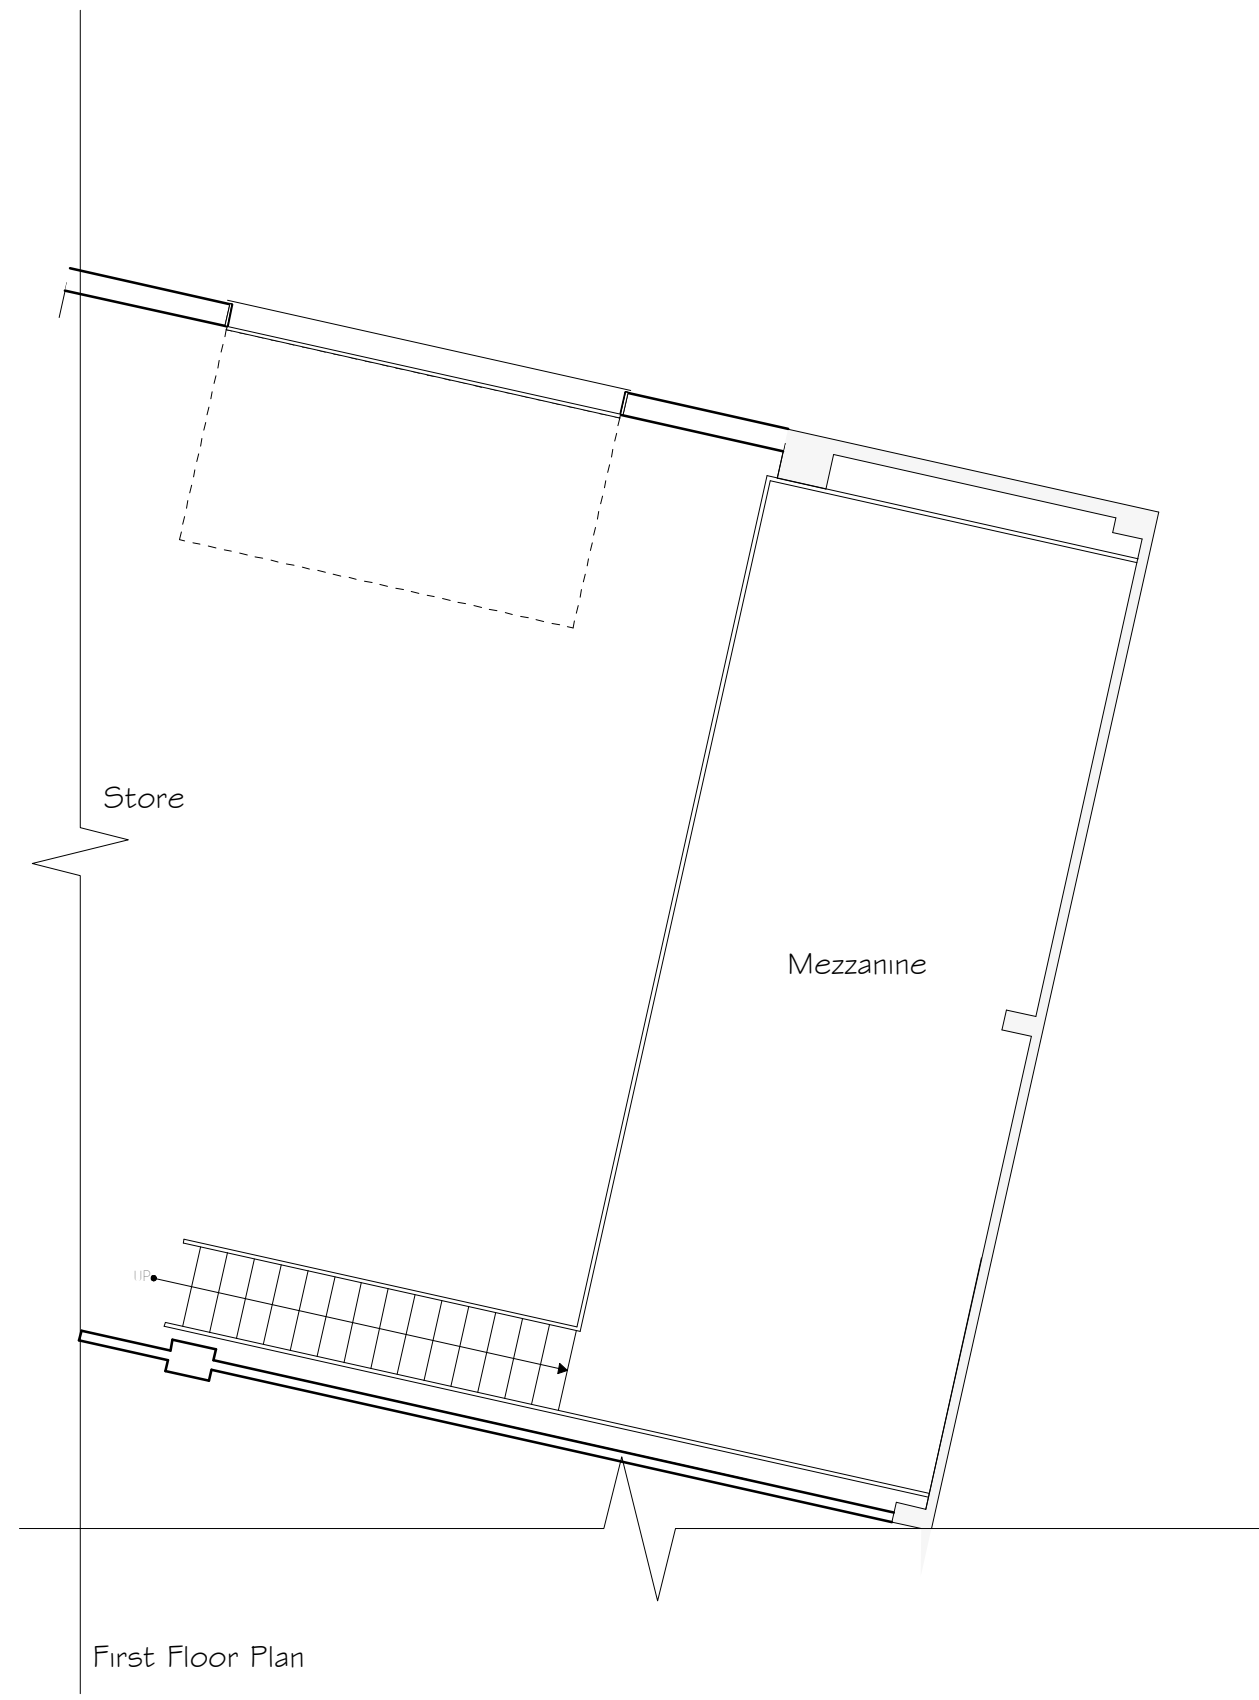

Ground Floor Plan

Revisions			
☐	Existing Boiler Position		
PH	Existing Plan Hole Position		
☒	Existing Rain Water Gully (RWG) Position		

C	10/21	Design Amends		D J E
B	09/21	Design Update		A V
A	07/21	Design Update		A V
Rev	Date	Detail		Initial

Project: Proposed Extension and Alterations to, former HSS Garage, Hightown Road, Wrexham, LL13 8ED.	
Title: Planning: Floor Plan	Scale: (A1) 1:75

Drawn By: A. Valentine	Date: July 2021
Drawing No: C135/004	Sheet: 1 of 2

Office 3K4,
Redwither Business Tower,
Wrexham. LL13 9XT
Tel: 01978 356500
www.blueprintarchitectural.com
© copyright all rights reserved