

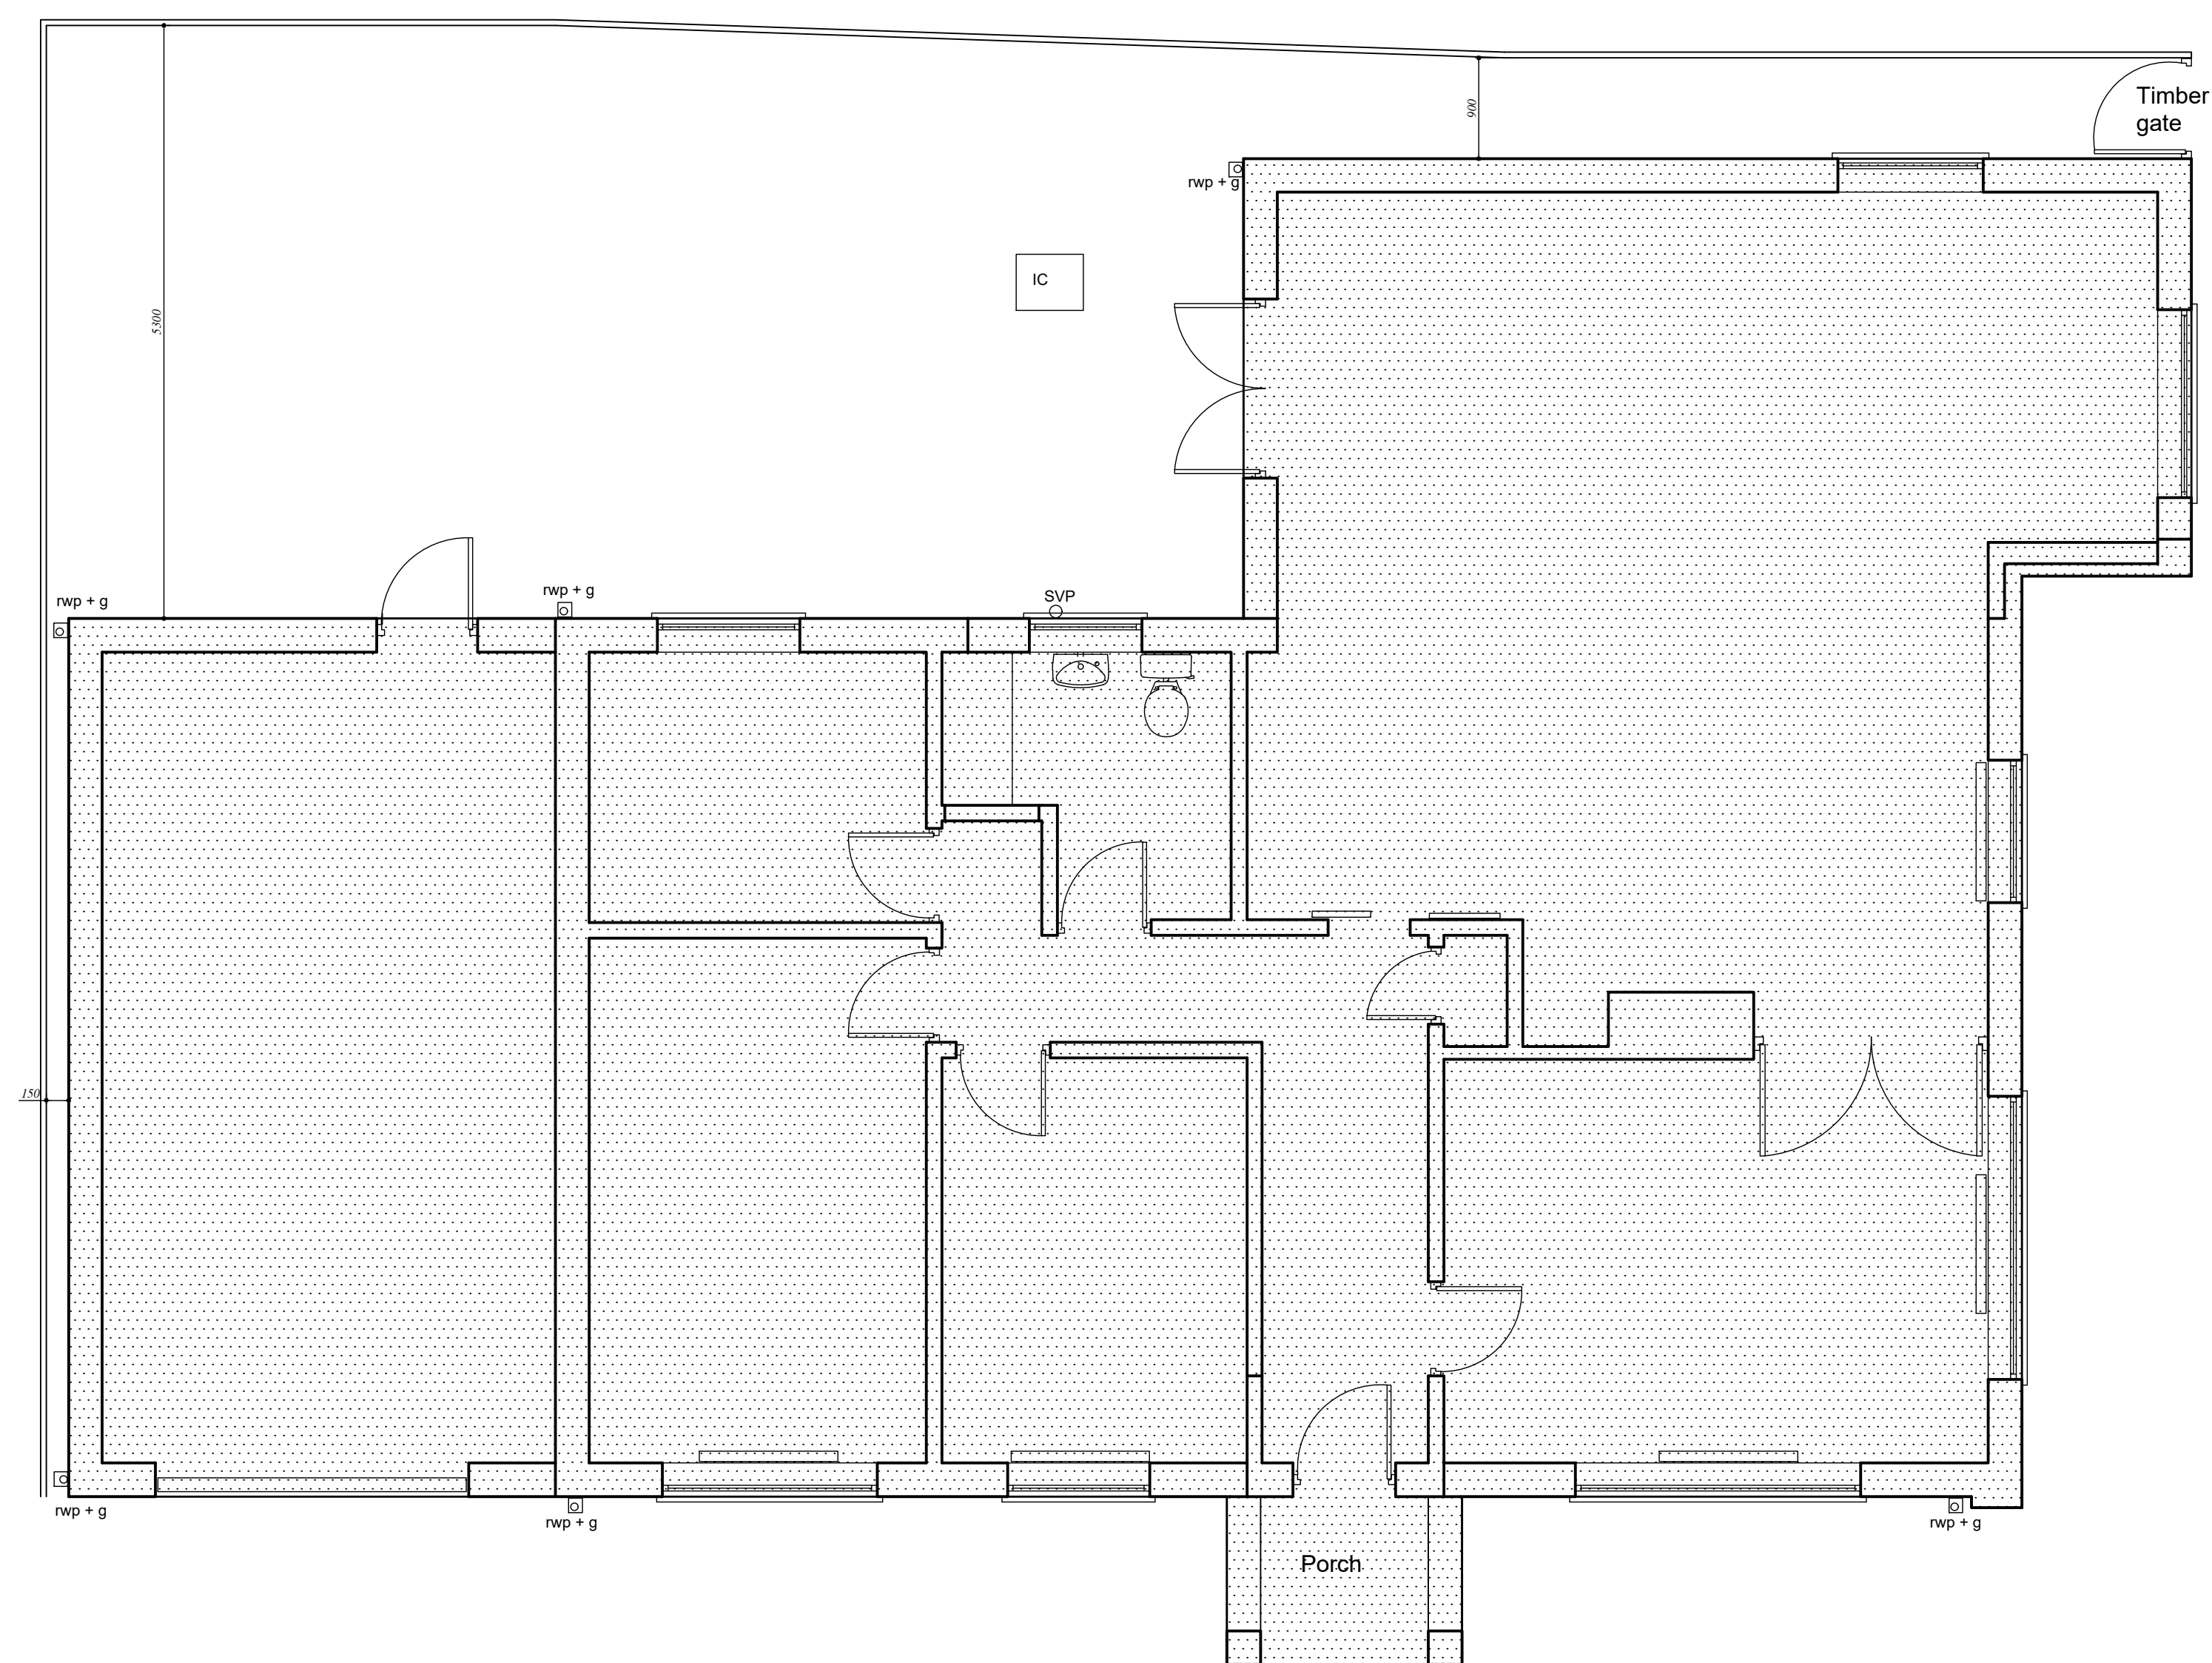


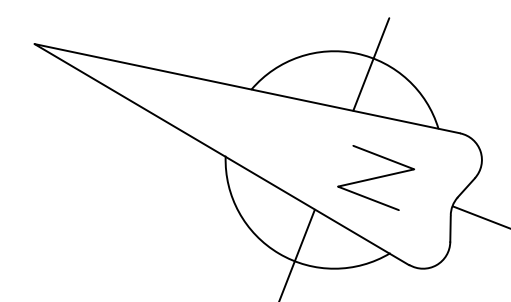

PROPOSED SITE PLAN 1:50

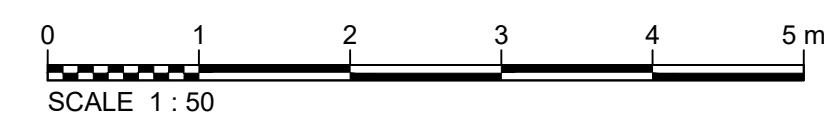

Revision B: 11.07.22 - Layout revised to client requirements

Revision A: 02.05.22 - Layout revised to client requirements

1. GENERAL NOTE
These drawings are have been produced for the purpose of obtaining Planning Permission and/or Building Regulations approval; Not for construction.

Project

7 Woodridge Avenue, Marford, Wrexham, LL12 8SU.

Drawing

Proposed Remodelling
Proposed Site Plan

Scale	1:50	Drawing Number	CFI2203_PL03	B
Drawn	F.B			
Date	04/2022			
Status	Planning			