

The Architect takes no responsibility for any alterations that are made from this drawing. If no consent is given by the Architect, the client must not alter the drawing. The Architect is not responsible for the client's failure to obtain the necessary permissions for the proposed alterations. 

The Architect takes no responsibility for any alterations that are made from this drawing. If no consent is given by the Architect, the client must not alter the drawing. The Architect is not responsible for the client's failure to obtain the necessary permissions for the proposed alterations. The Architect is not responsible for the client's failure to obtain the necessary permissions for the proposed alterations.



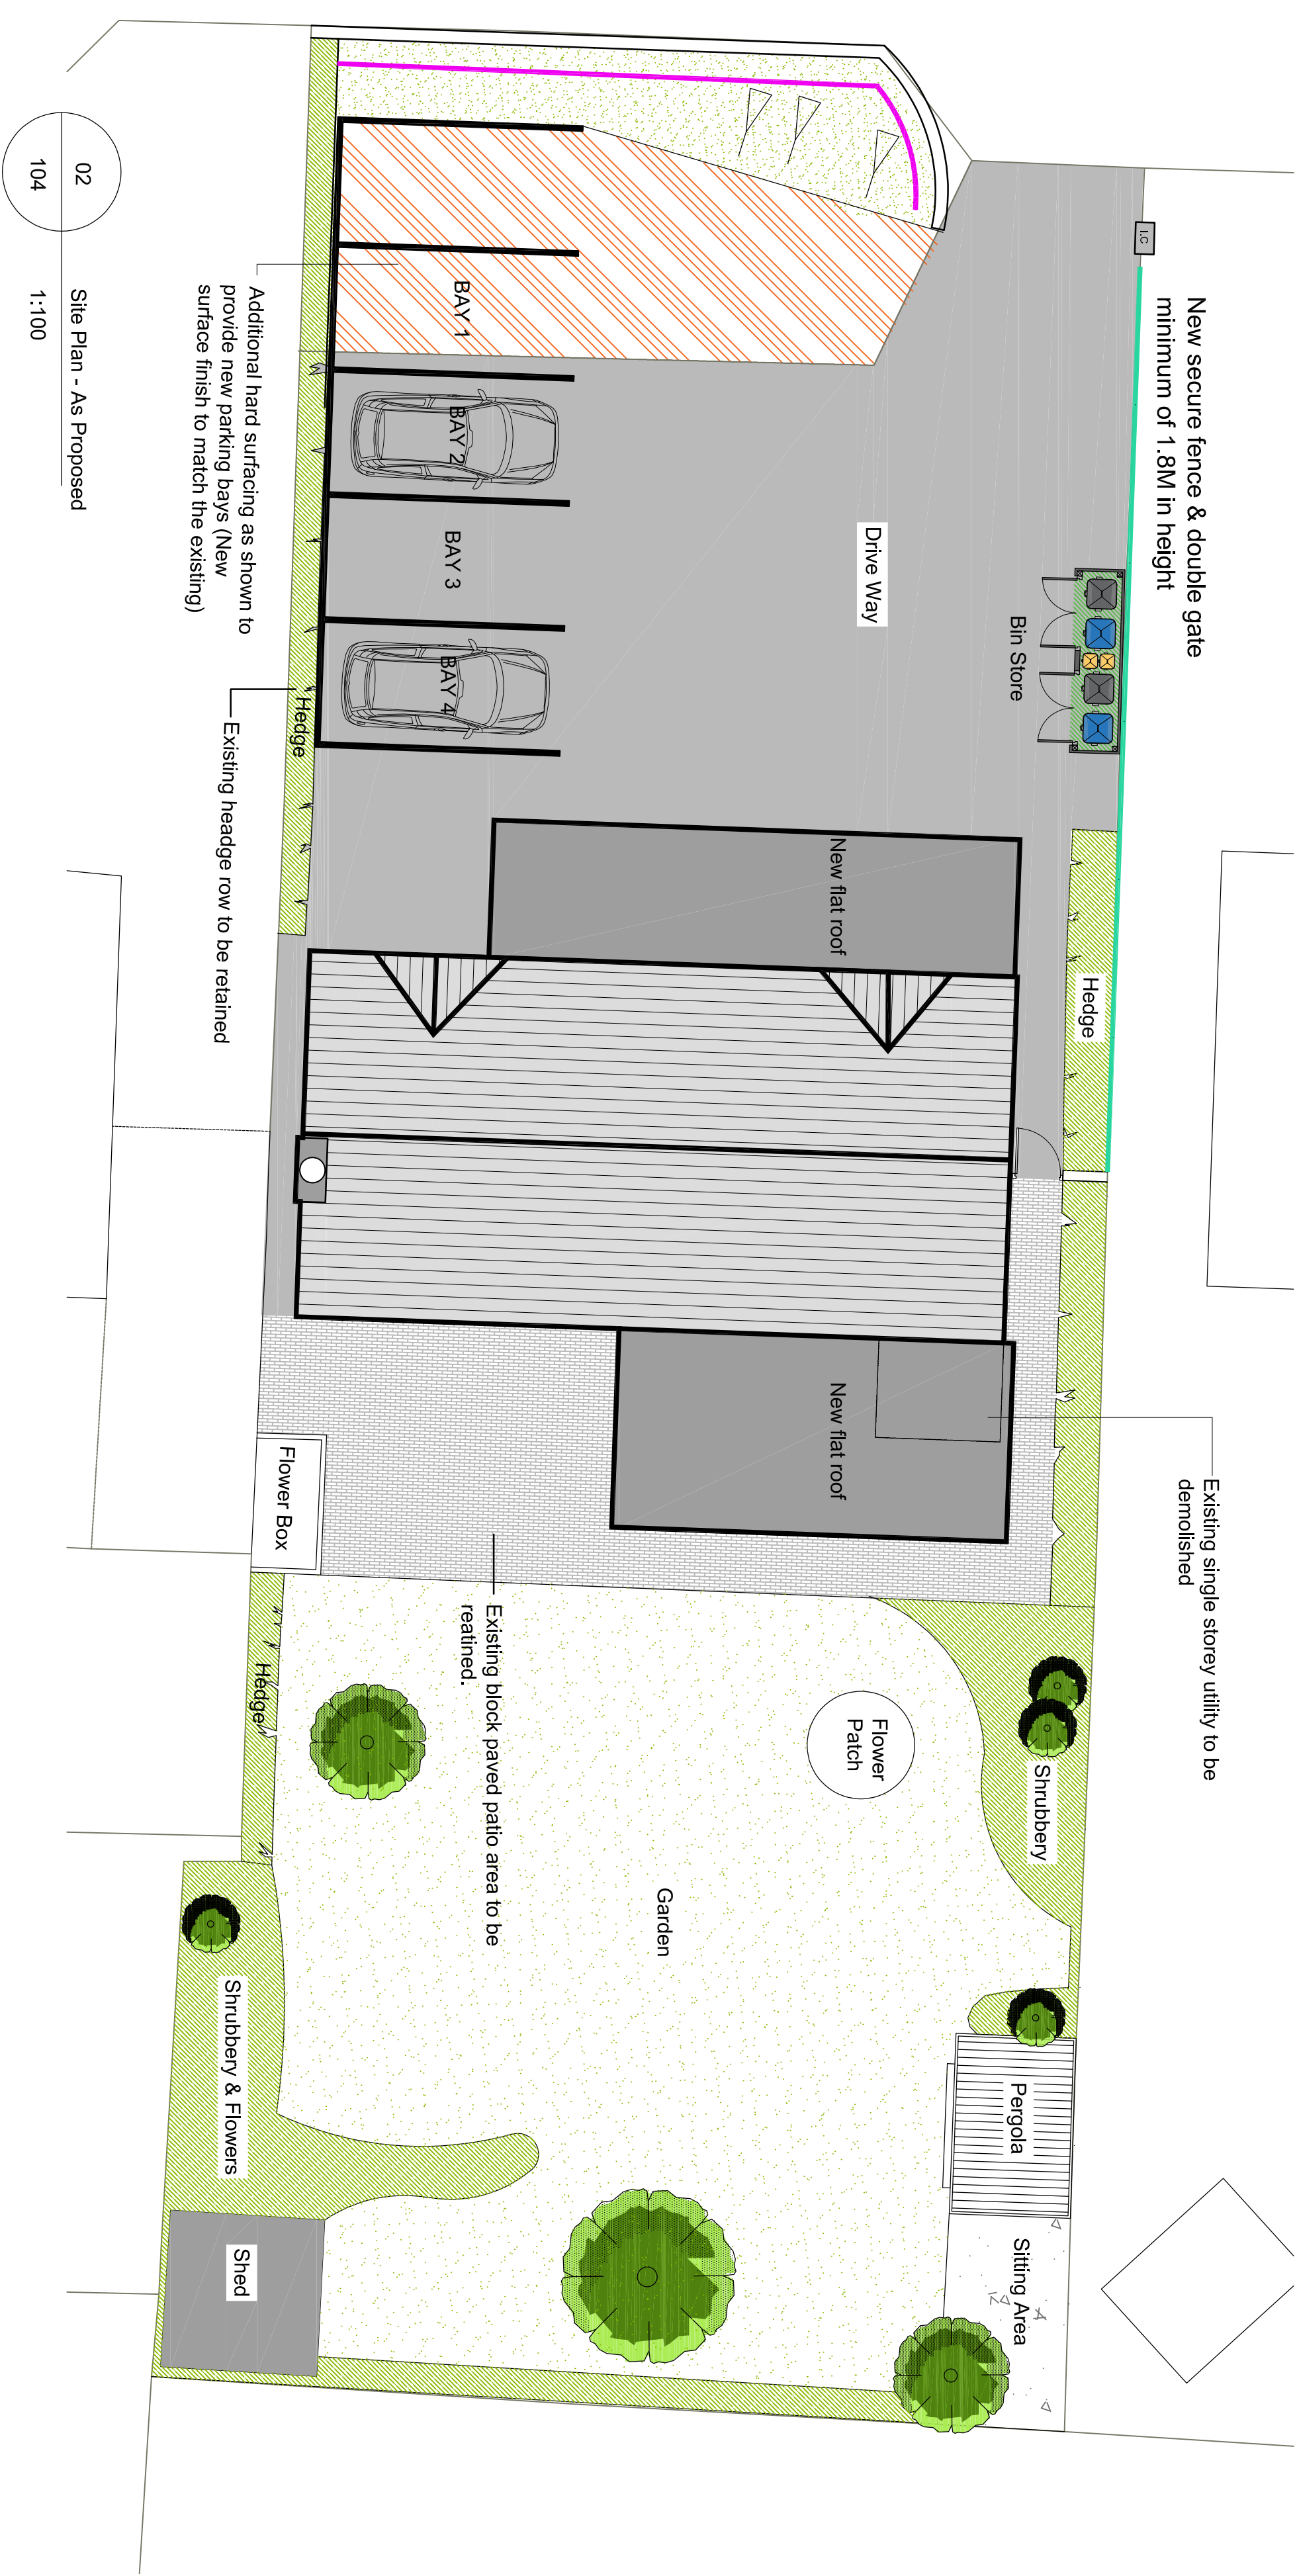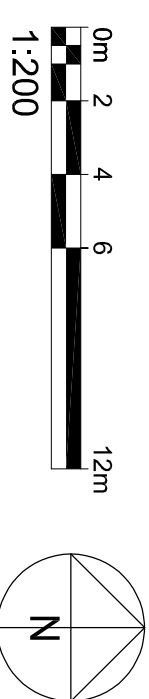

- 1.8M Powder coated Railing (NEW)
- 1.8M Hit and Miss Boarded / Fence (NEW)
- Site Boundary
- 1.8M Hit and Miss Boarded / Fence (NEW)
- New flags
- New parking area to be surfaced

A		Parking amended, fence & rail added	17.03.21
Rev.	Description	Issued	Date
DRAWING NAME: 3121-JPH-ZZ-00-DR-A-104			
DRAWING NUMBER: 3121-JPH-ZZ-00-DR-A-104			
DATE: 17.03.22	DESIGNER: S1	REVISION:	
SCALE: 1:100 @A1	PURPOSE OF SCALE: Planning Submission		

JPHARCHITECTS
LIMITED

8 Brighton Road, Ryhy LL18 3HD
Tel: (01745) 350650
www.jpharchitects.com
e: info@jpharchitects.com

Certified Practising Architects

18 Chester Road

First Choice Housing Association

DRAWING NAME: Site Plan - As Existing and Proposed

DRAWING NUMBER: 3121-JPH-ZZ-00-DR-A-104

DATE: 17.03.22

DESIGNER: S1

REVISION:

SCALE: 1:100 @A1

PURPOSE OF SCALE: Planning Submission