




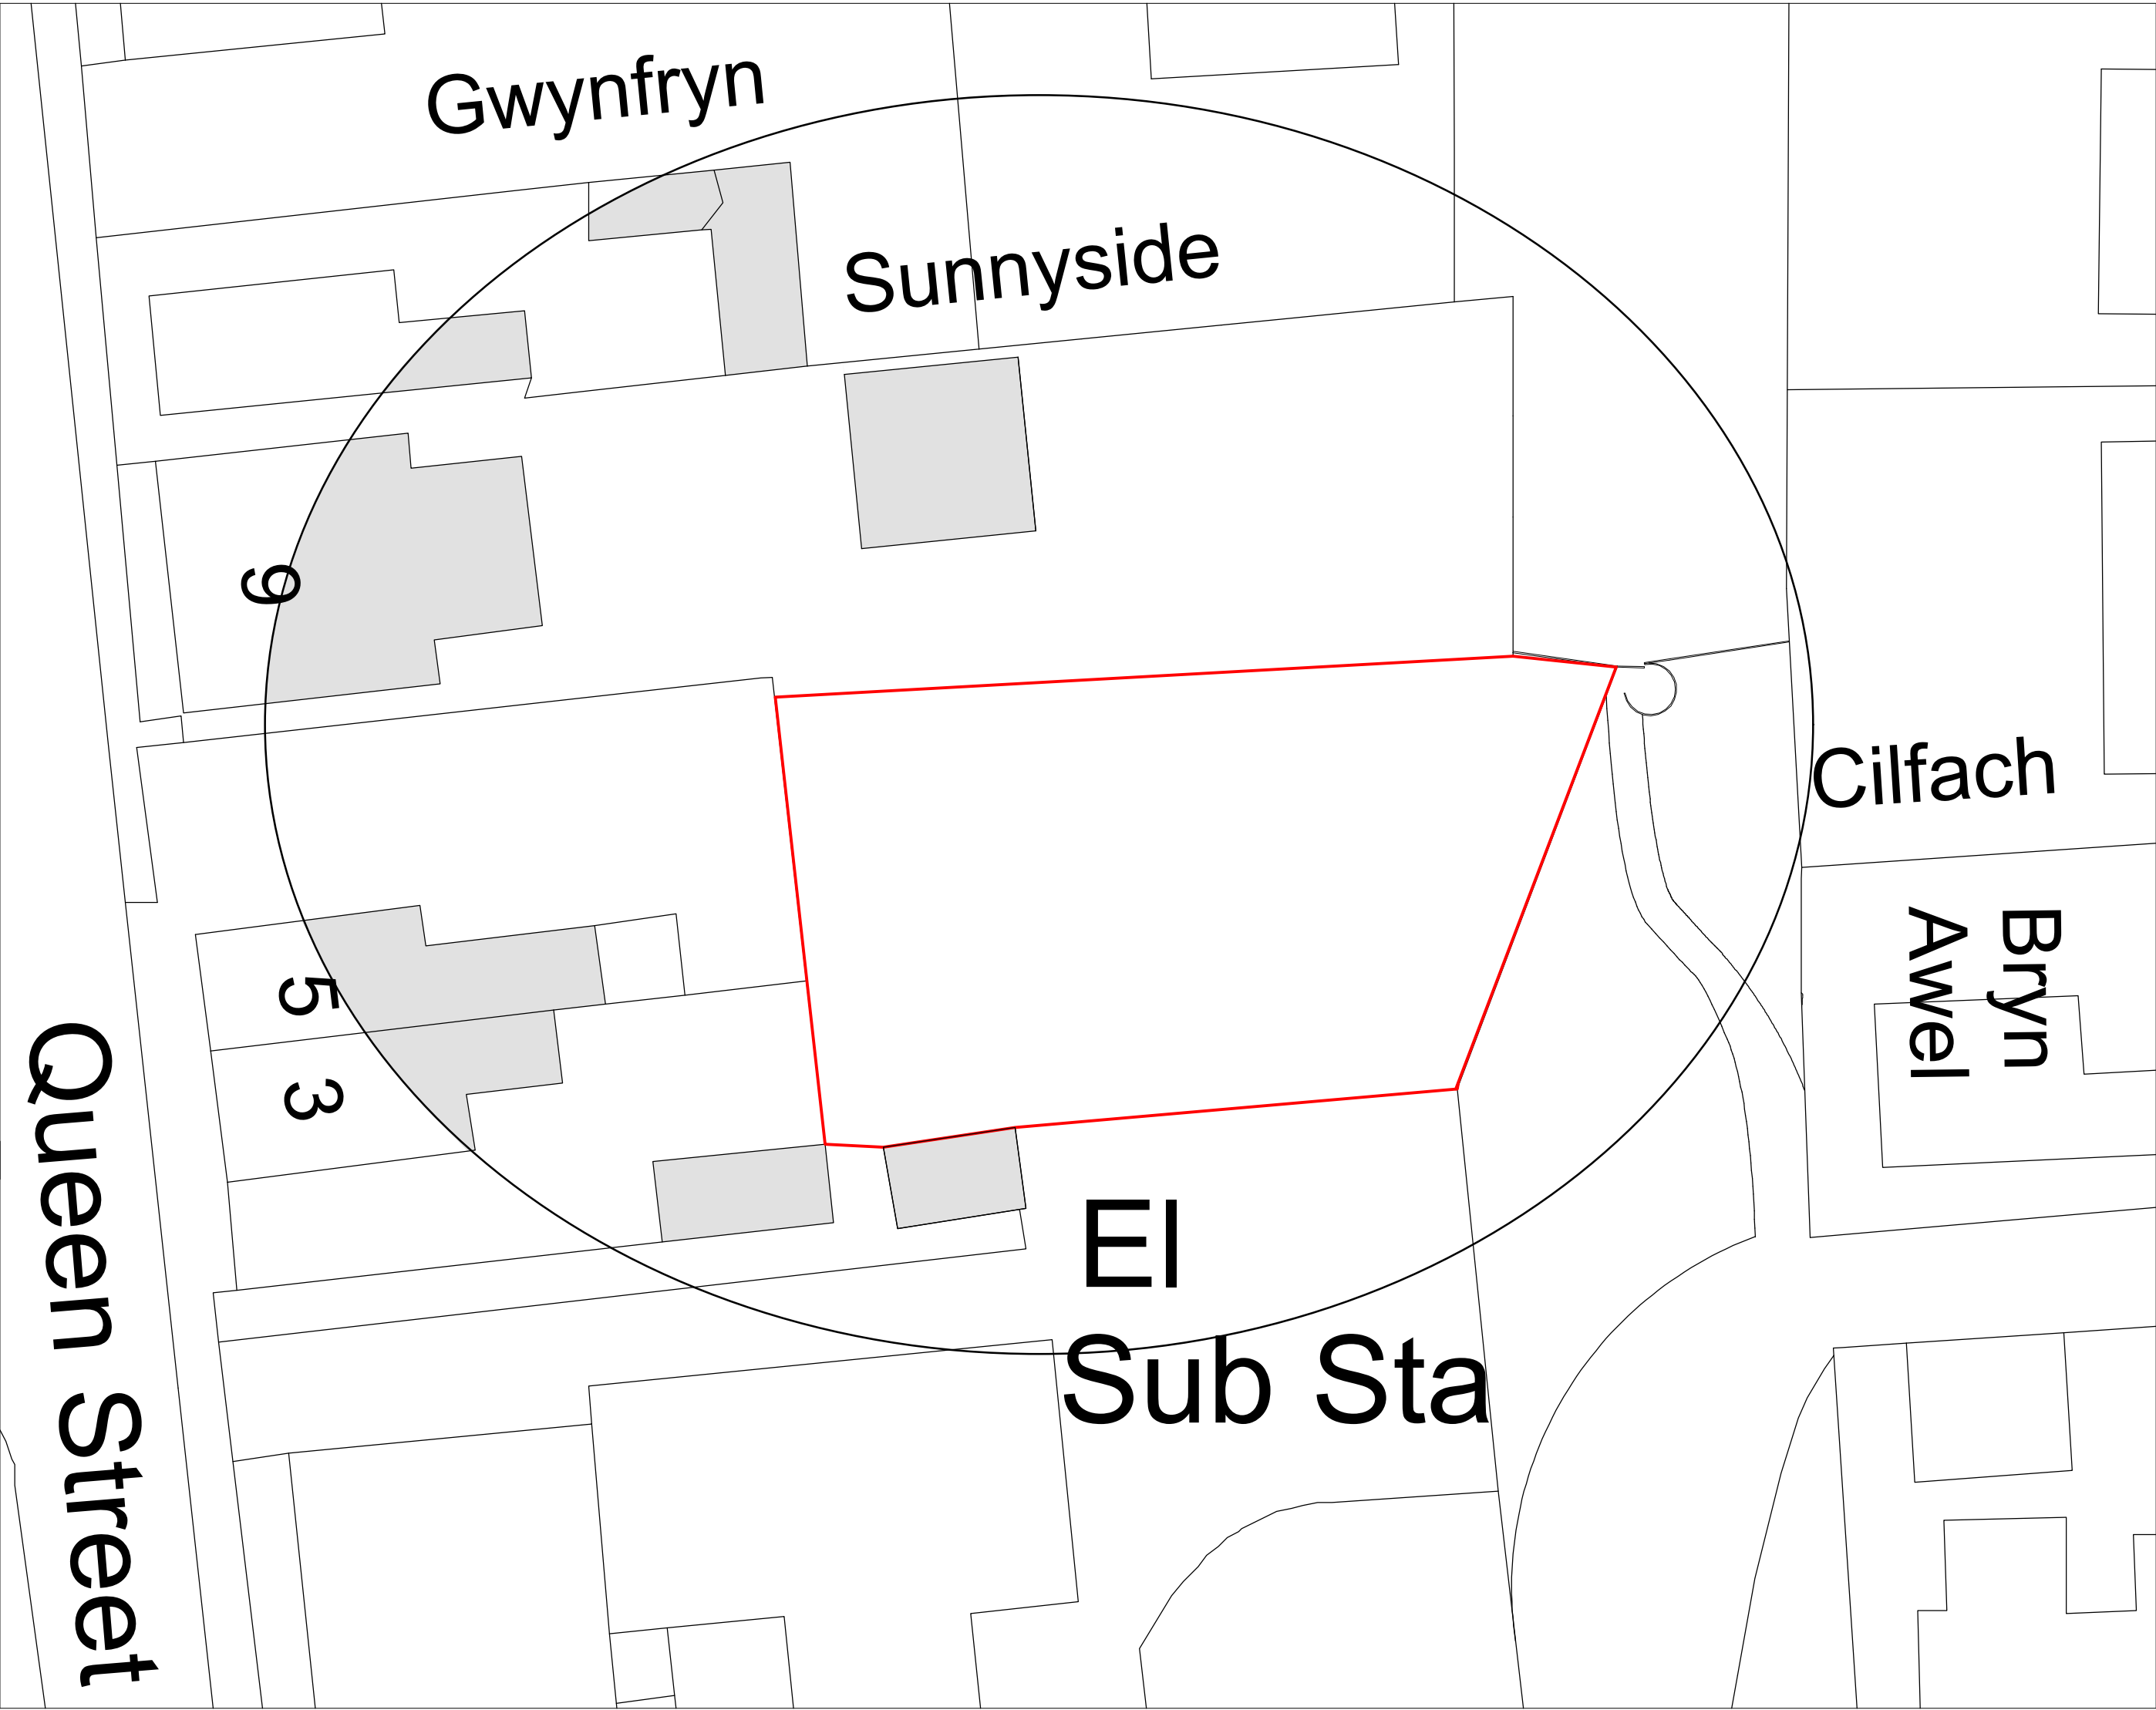

Site Plan 1:200

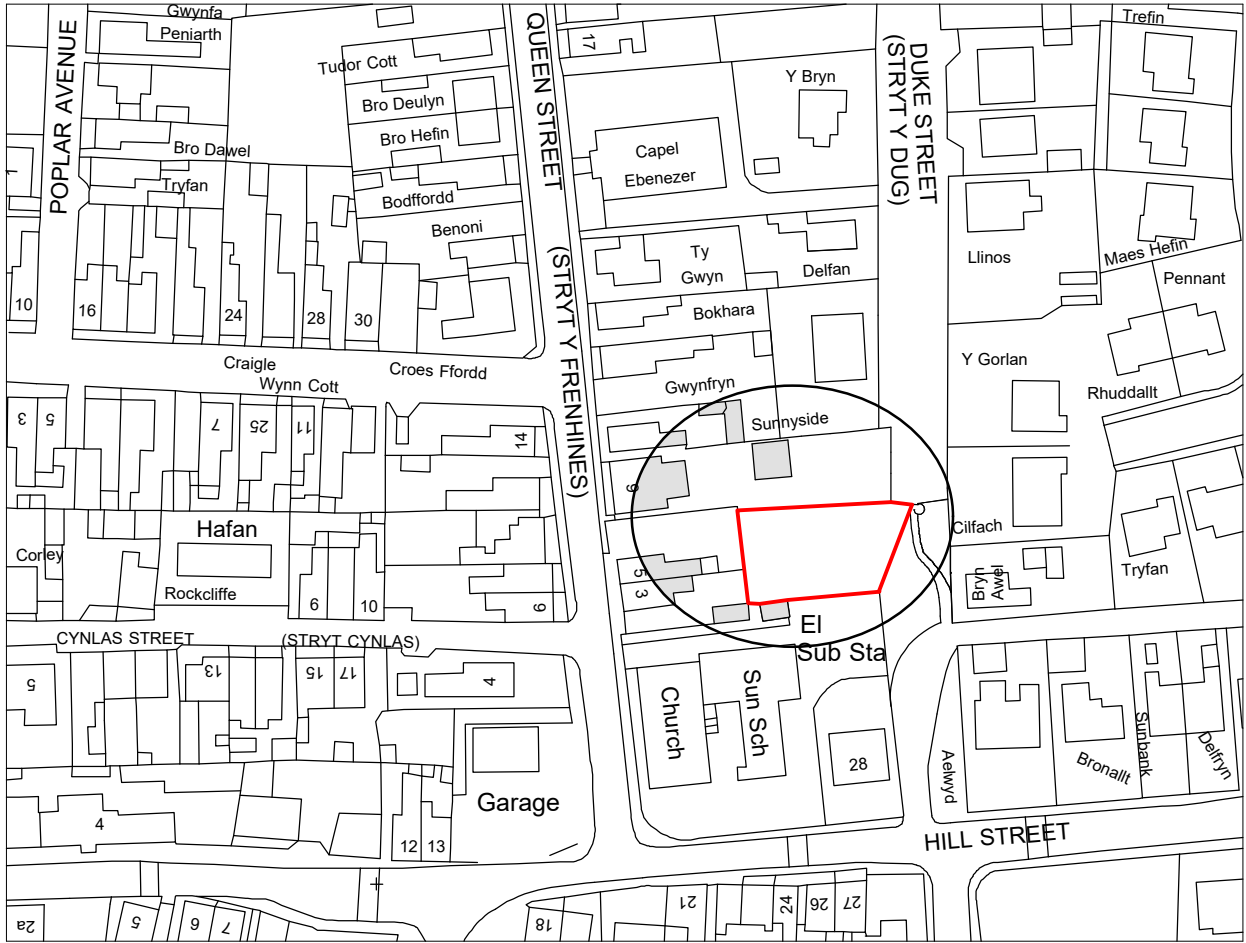

Location Plan 1:1250

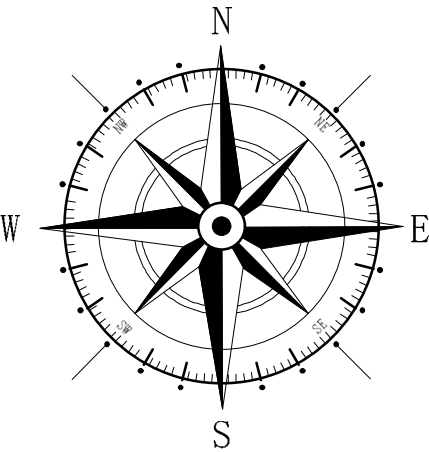

Key	
	Application Site
	Surrounding Buildings

Rev	Date	Detail	Initial

Project: Proposed residential development on land to the rear of Isfryn, Queen Street, Rhos, Wrexham. LL14 1TB	
Title: Existing: Site & Location Plan	Scale: (A2) 1:200 & 1:1250

Drawn By: S.Hatherall	Date: Feb 2022
Drawing No: G085/001	Sheet: 1 of 1

Office 3K4,
Redwither Business Tower,
Wrexham. LL13 9XT
Tel: 01978 356500
www.blueprintarchitectural.com