



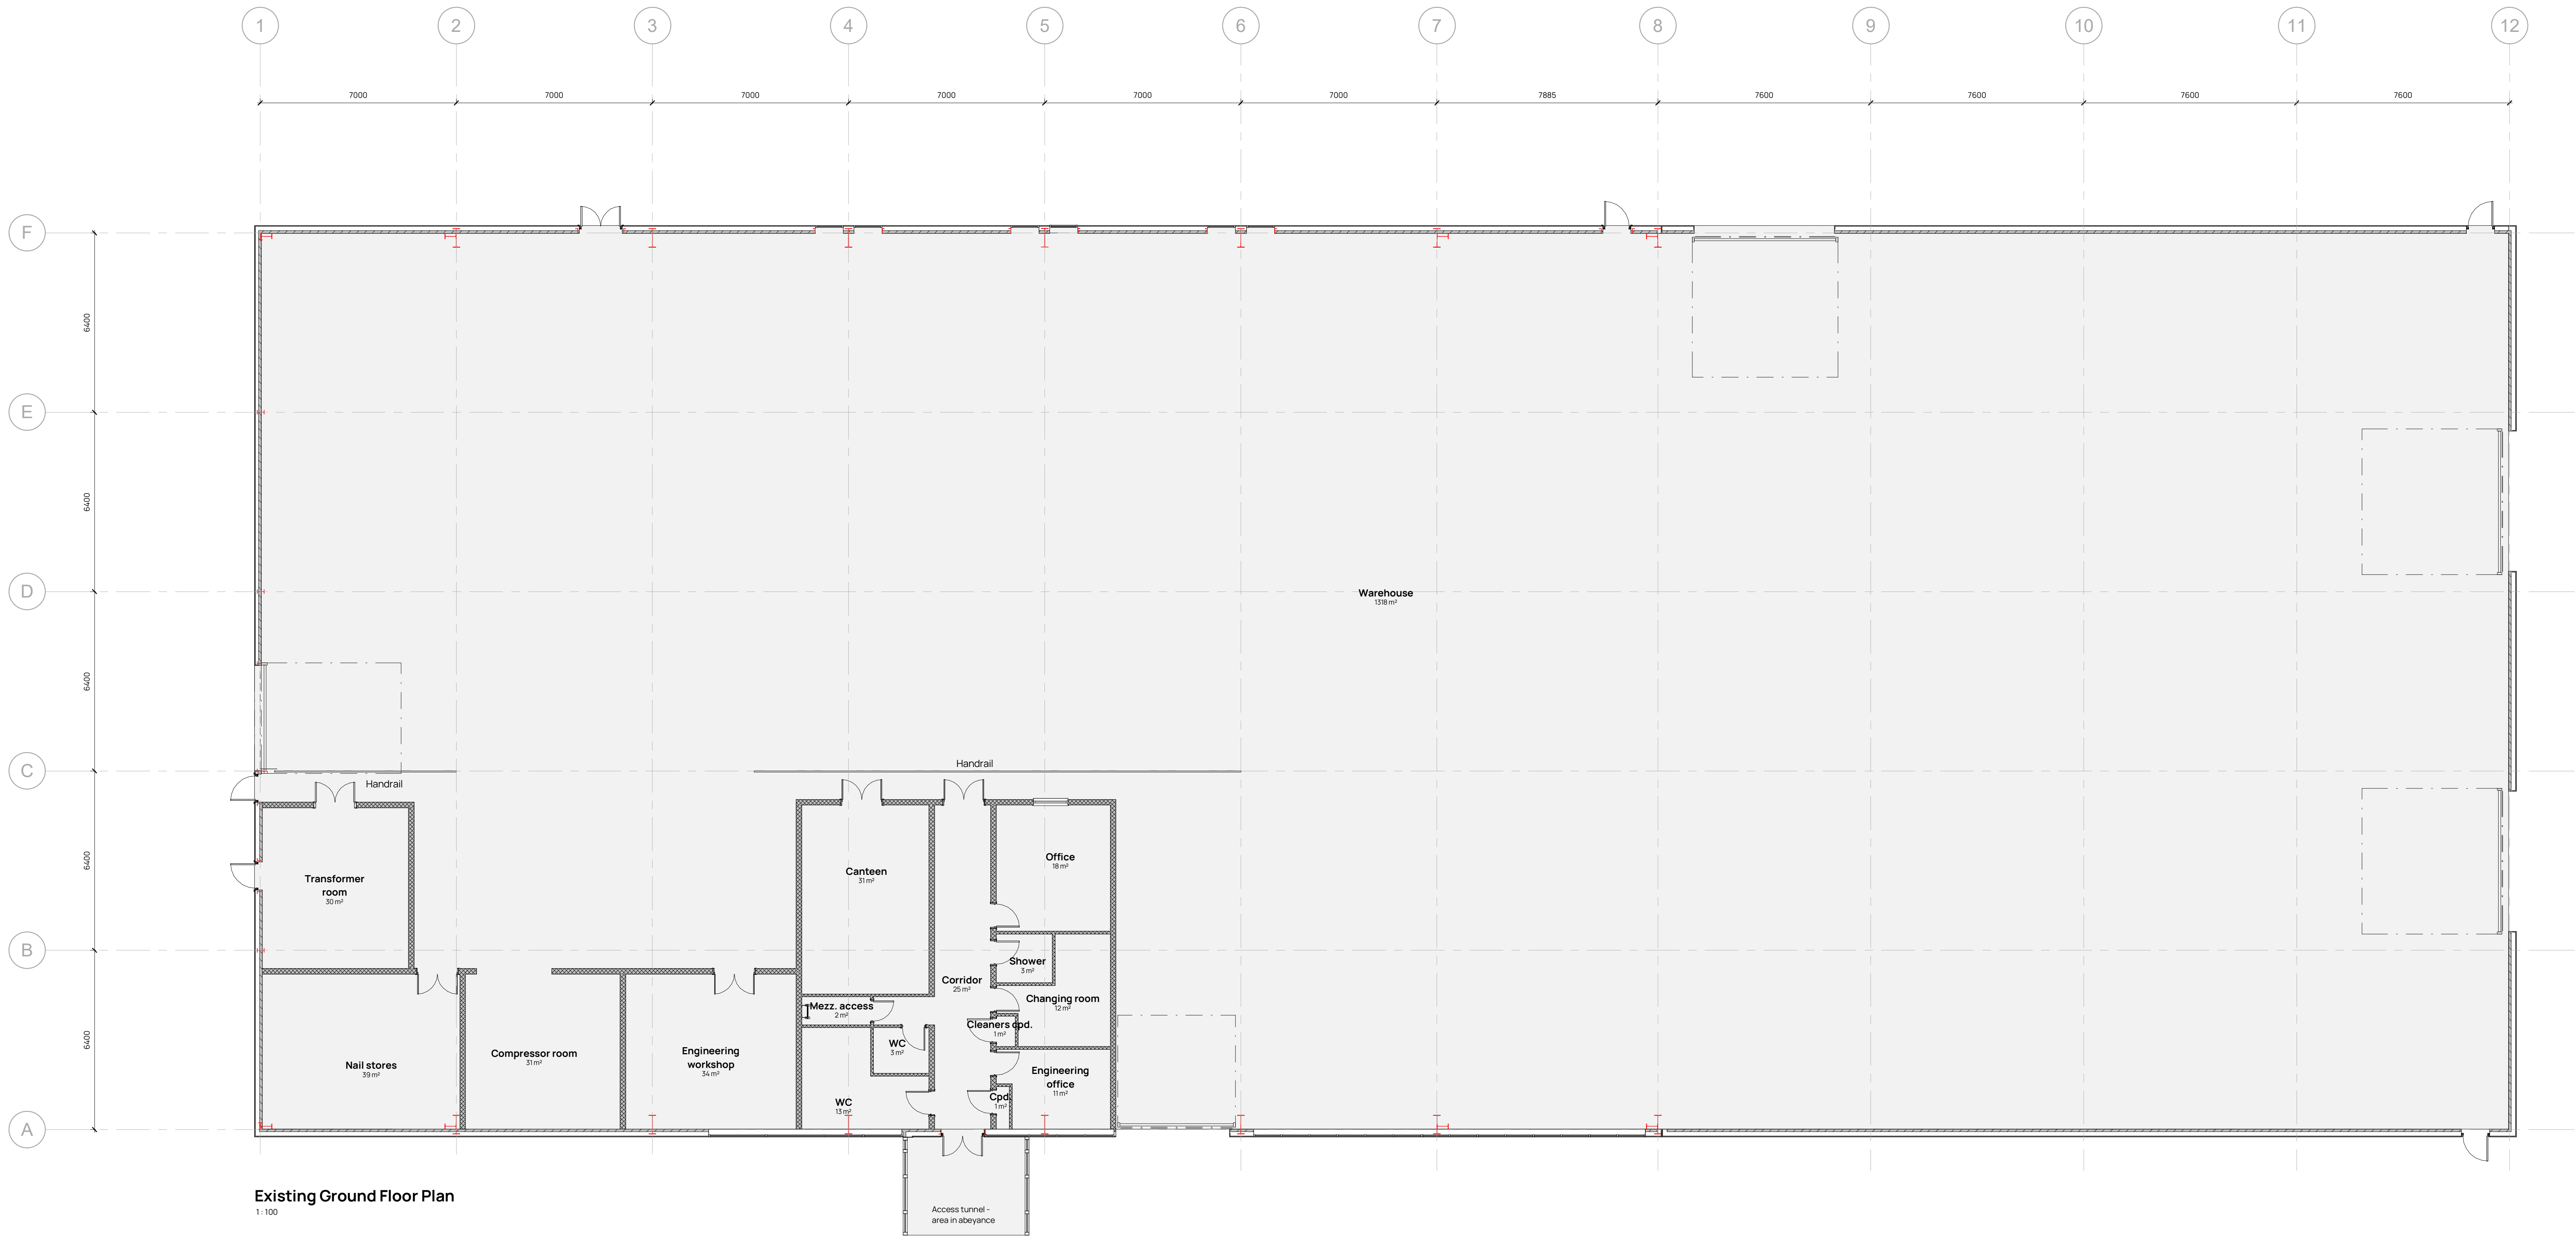

Existing Ground Floor Plan
1:100

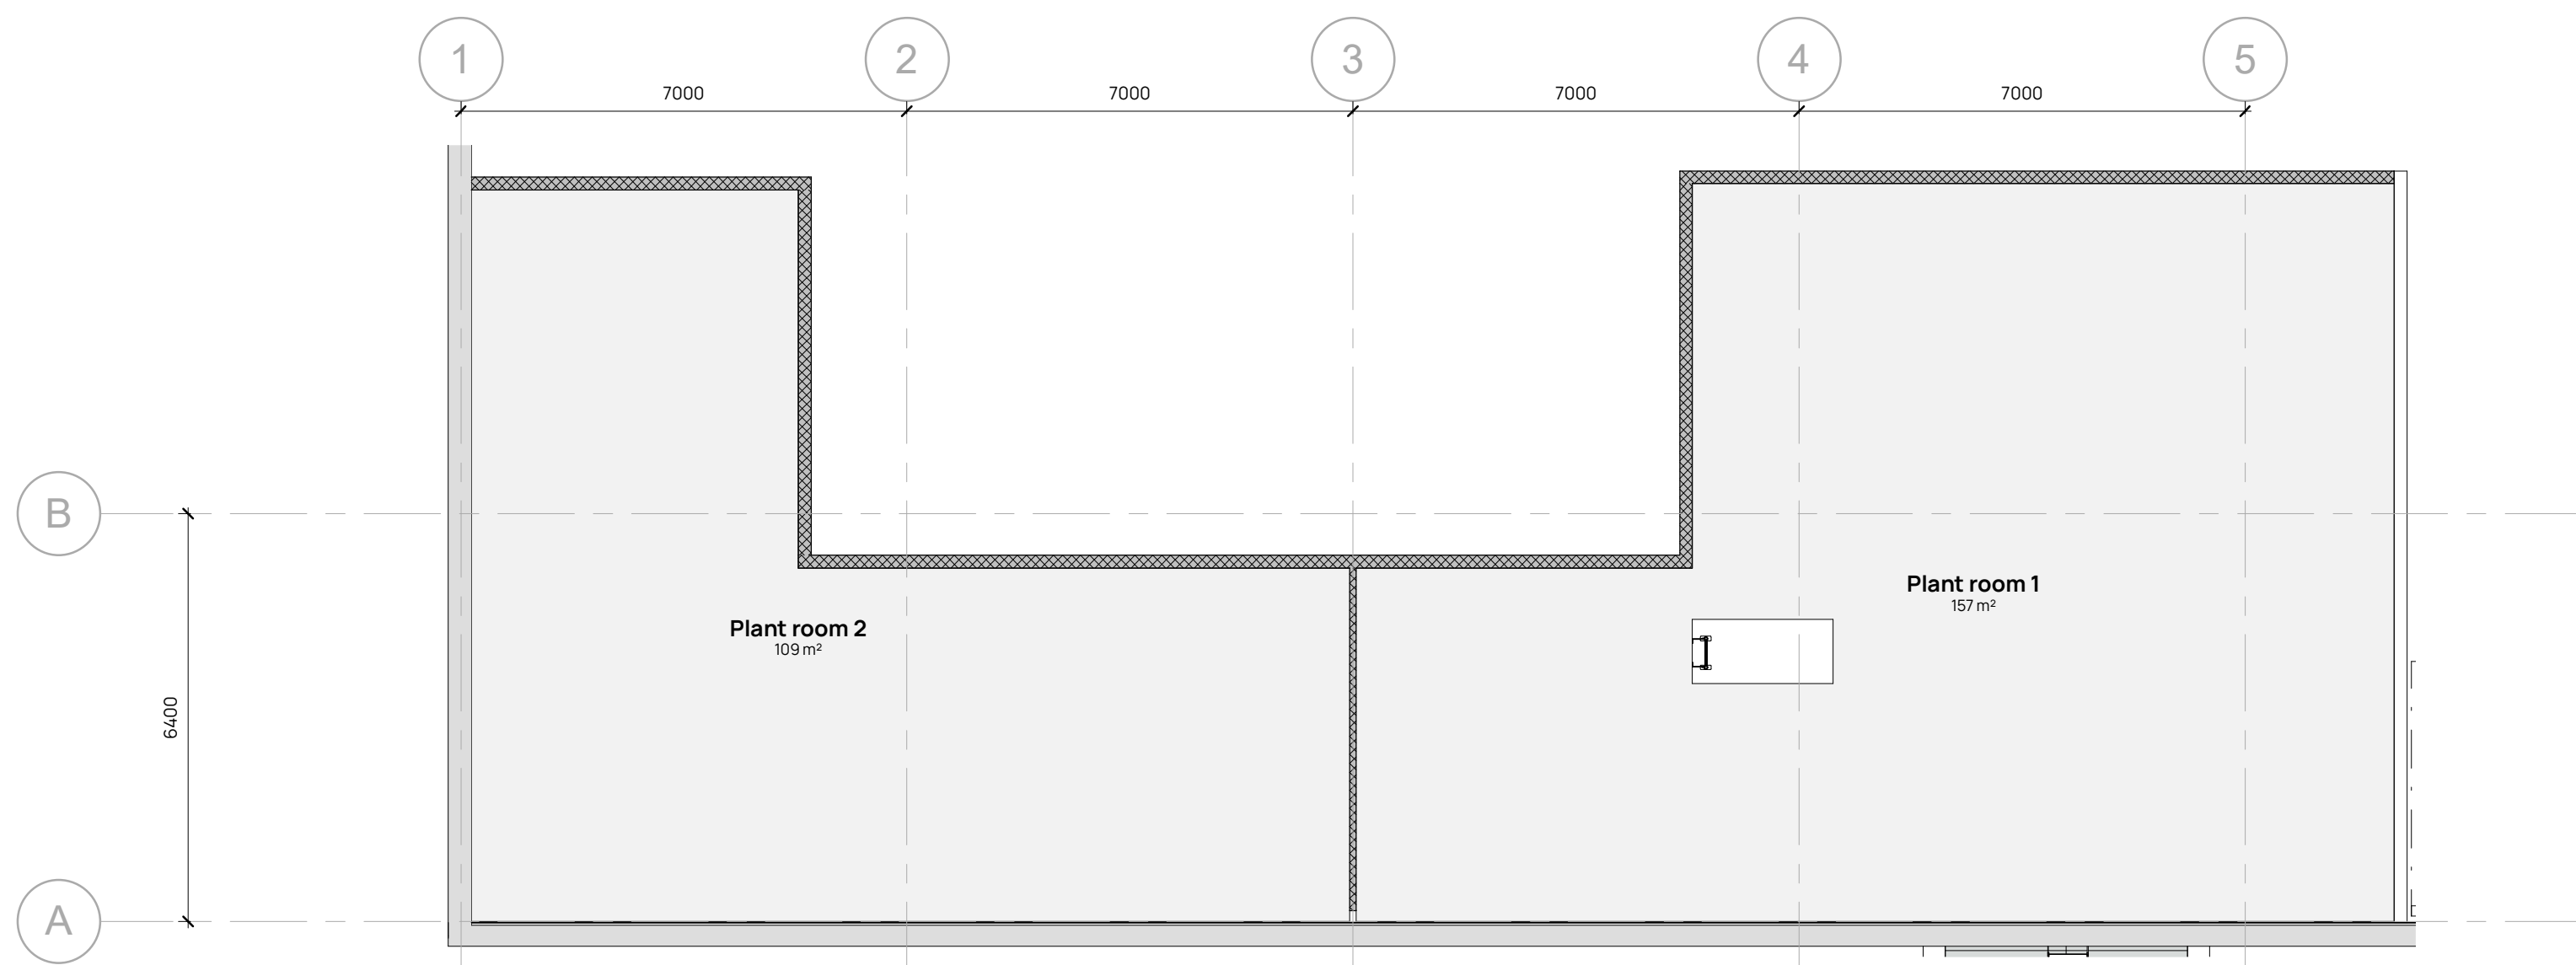

Existing Mezzanine Level
1:100



**James Jones
& SONS LIMITED**

Revision	Date	Drawn	Description
P1	26.05.22	A.	Planning issue

Client & Project
James Jones P&P Ltd
Wrexham Production Building Northern Extension

Address
JJPPL
Oak-Rice
Wrexham
LL13 9RG

Existing Plans (Northern Extension)

Status / Stage	Scale @ A0	Drawn	Checked
S2	1:100	JL	JW

Drawing Number	Revision
S3220-BDN-XX-ZZ-DR-A-0018	P1