


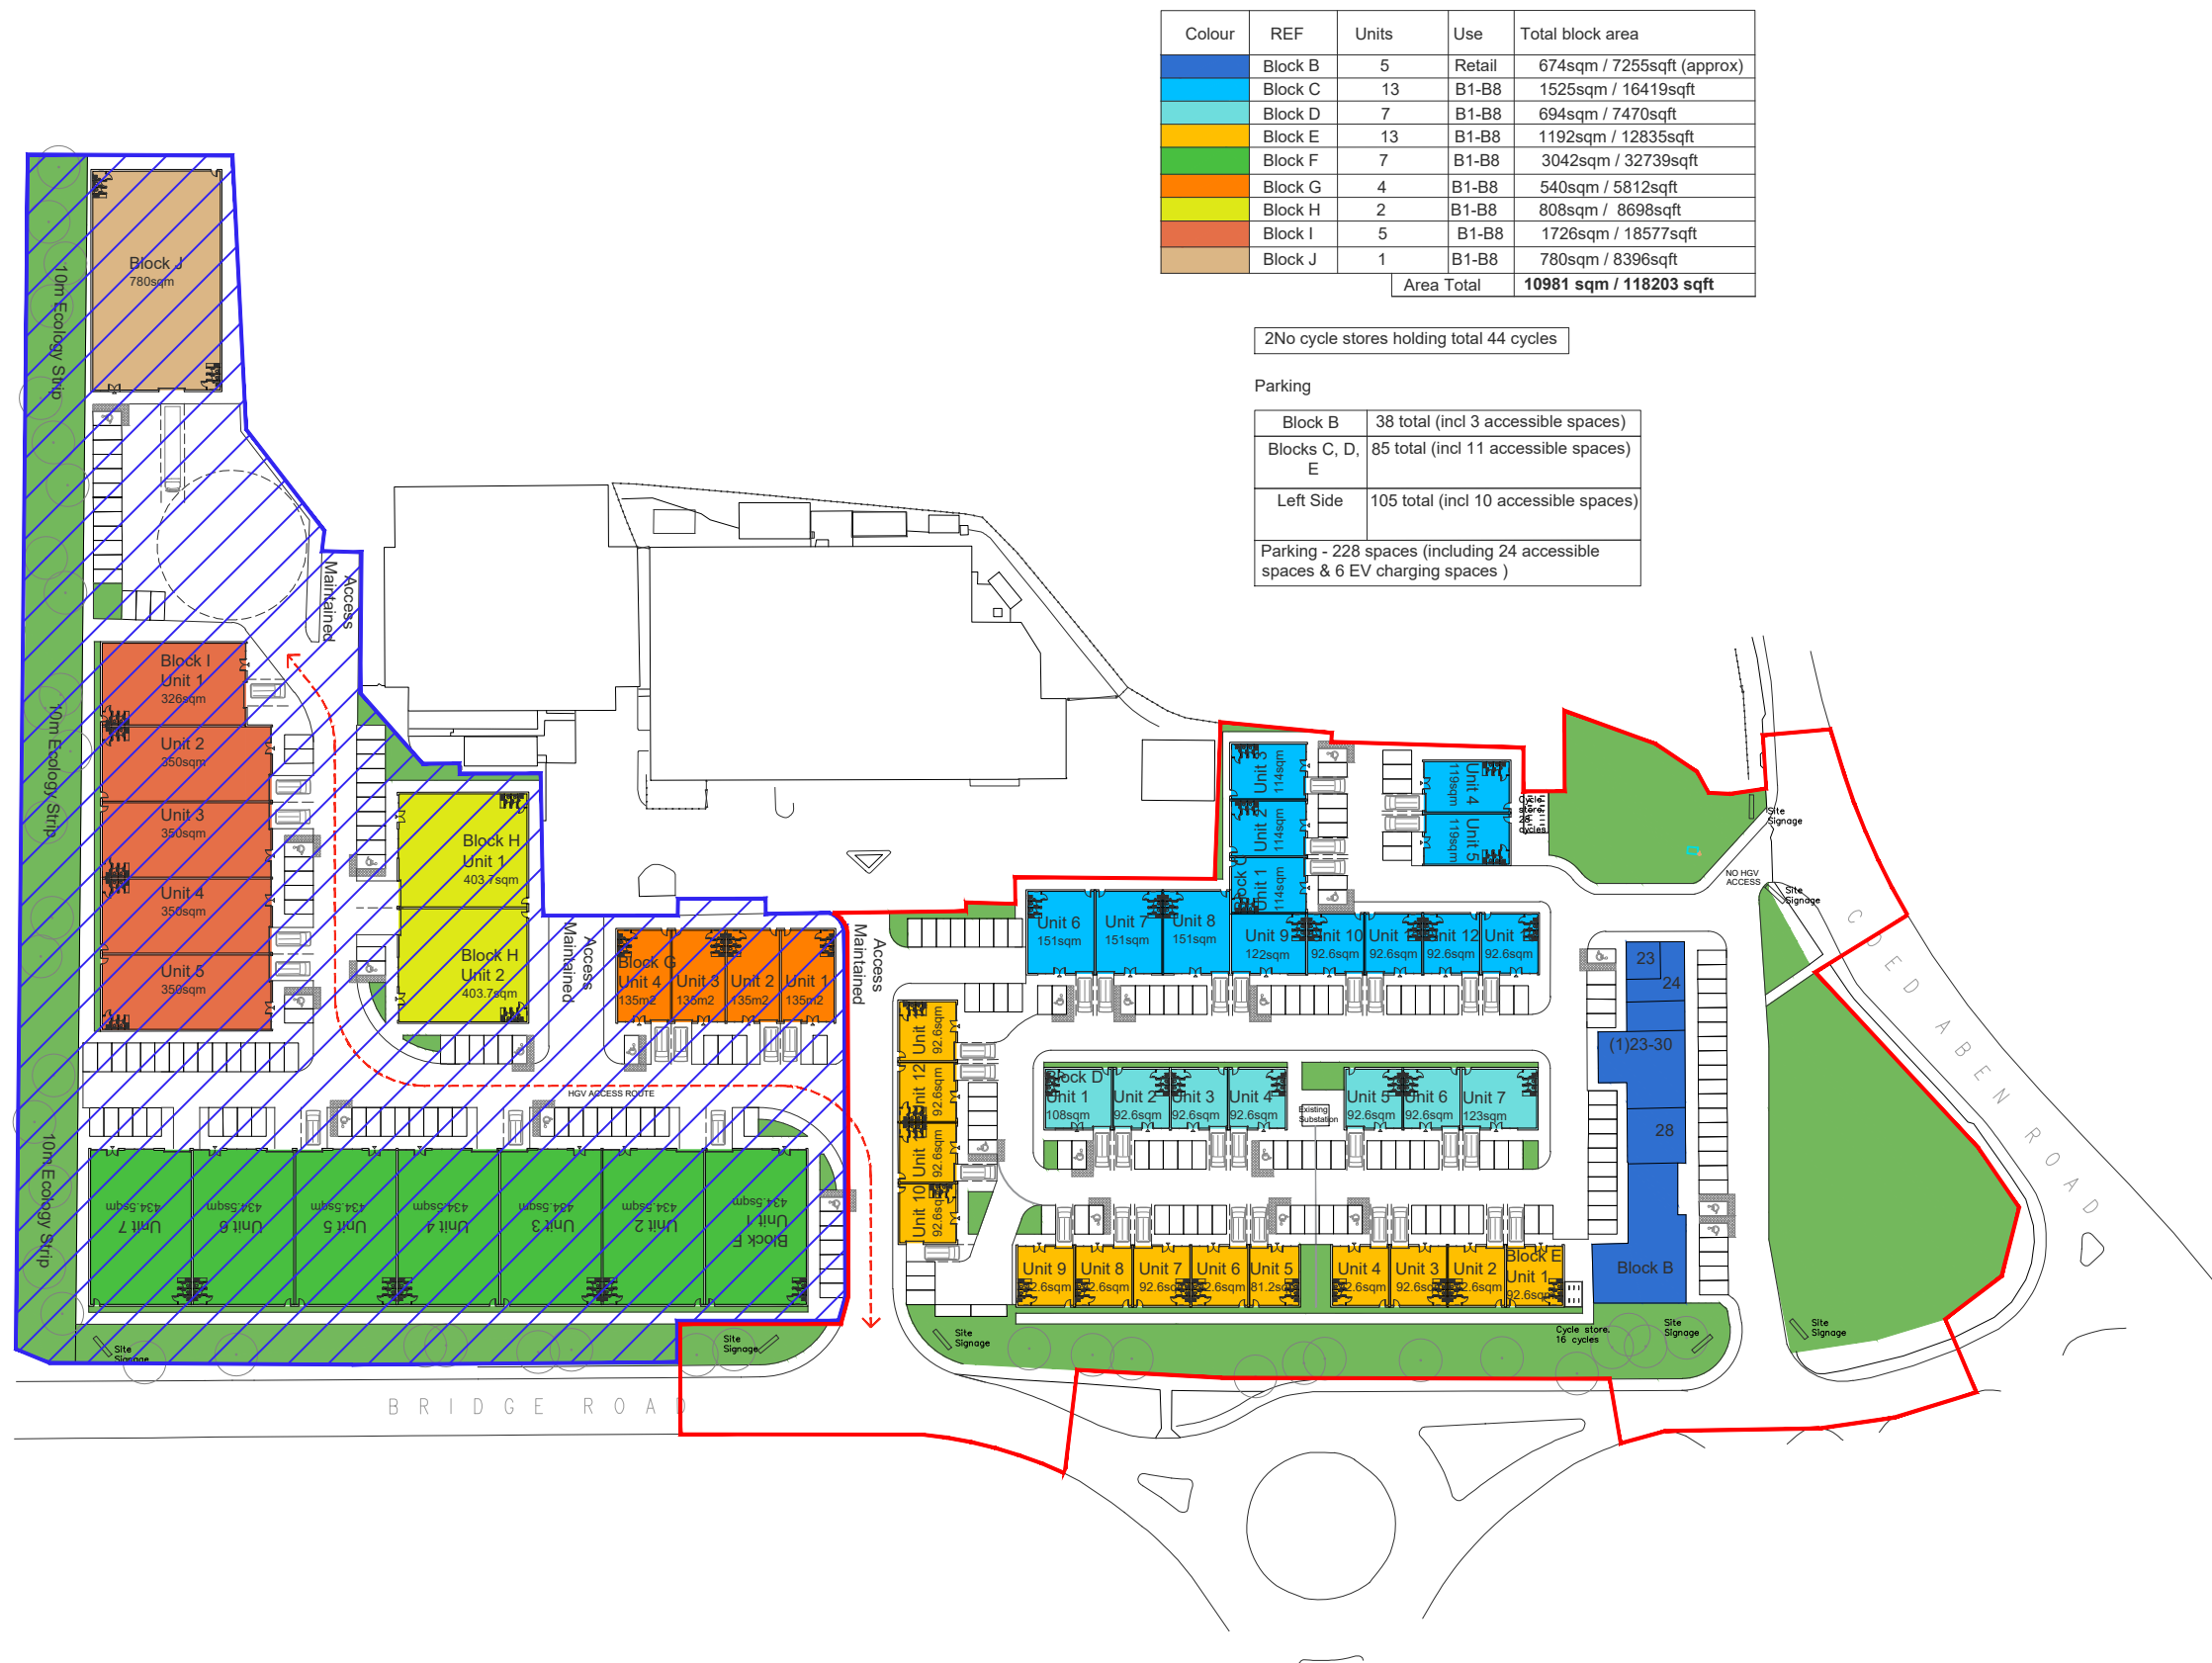

Colour	REF	Units	Use	Total block area
	Block B	5	Retail	674sqm / 7255sqft (approx)
	Block C	13	B1-B8	1525sqm / 16419sqft
	Block D	7	B1-B8	694sqm / 7470sqft
	Block E	13	B1-B8	1192sqm / 12835sqft
	Block F	7	B1-B8	3042sqm / 32739sqft
	Block G	4	B1-B8	540sqm / 5812sqft
	Block H	2	B1-B8	808sqm / 8698sqft
	Block I	5	B1-B8	1726sqm / 18577sqft
	Block J	1	B1-B8	780sqm / 8396sqft
Area Total				10981 sqm / 118203 sqft

2No cycle stores holding total 44 cycles

Parking

Block B	38 total (incl 3 accessible spaces)
Blocks C, D, E	85 total (incl 11 accessible spaces)
Left Side	105 total (incl 10 accessible spaces)
Parking - 228 spaces (including 24 accessible spaces & 6 EV charging spaces)	

Rev	Description	By	Date
P01	Initial Issue	PJ	05.01.21
P02	Amendments - Client Comment	PJ	06.01.21
P03	Amendments - Client Comment	PJ	08.01.21
P04	Amendments to Blocks C and E	MC	21.01.21
P05	Parking added, Block I reduced	MC	15.02.21
P06	Internal Layouts Amended	MC	02.03.21
P07	Detailed Application - Outline Application	MC	17.05.21
P08	Pond Removed	MC	19.11.21
P09	Block A Removed	MC	01.12.21
P10	Detailed Application Boundary Amended	MC	02.12.21
P11	Planning Issue	MC	14.12.21
P12	Updated Site Boundary	MC	20.12.21
P13	Updated Site Boundary	MC	21.12.21
P14	Mezzanine's Removed	MC	22.01.10
P15	Schedule Updated	MC	22.01.17

 Detailed Application
 Outline Application



MC AU Modern City Architecture & Urbanism
Eastgate
2 Castle Street
Castlefield
Manchester
M3 4LZ
t: 0161 974 7203
e: info@mcau.co.uk
www.mcau.co.uk

Client
FI Real Estate Management
Project
Site 1, Bridgeway,
Wrexham
Description
Proposed Site Plan

Status
PLANNING
Scale
1:1250@A3
Job Number
1182
Drawn By
PJ
Drawing Number
02-002
Date
AUG20
Revision
P15