




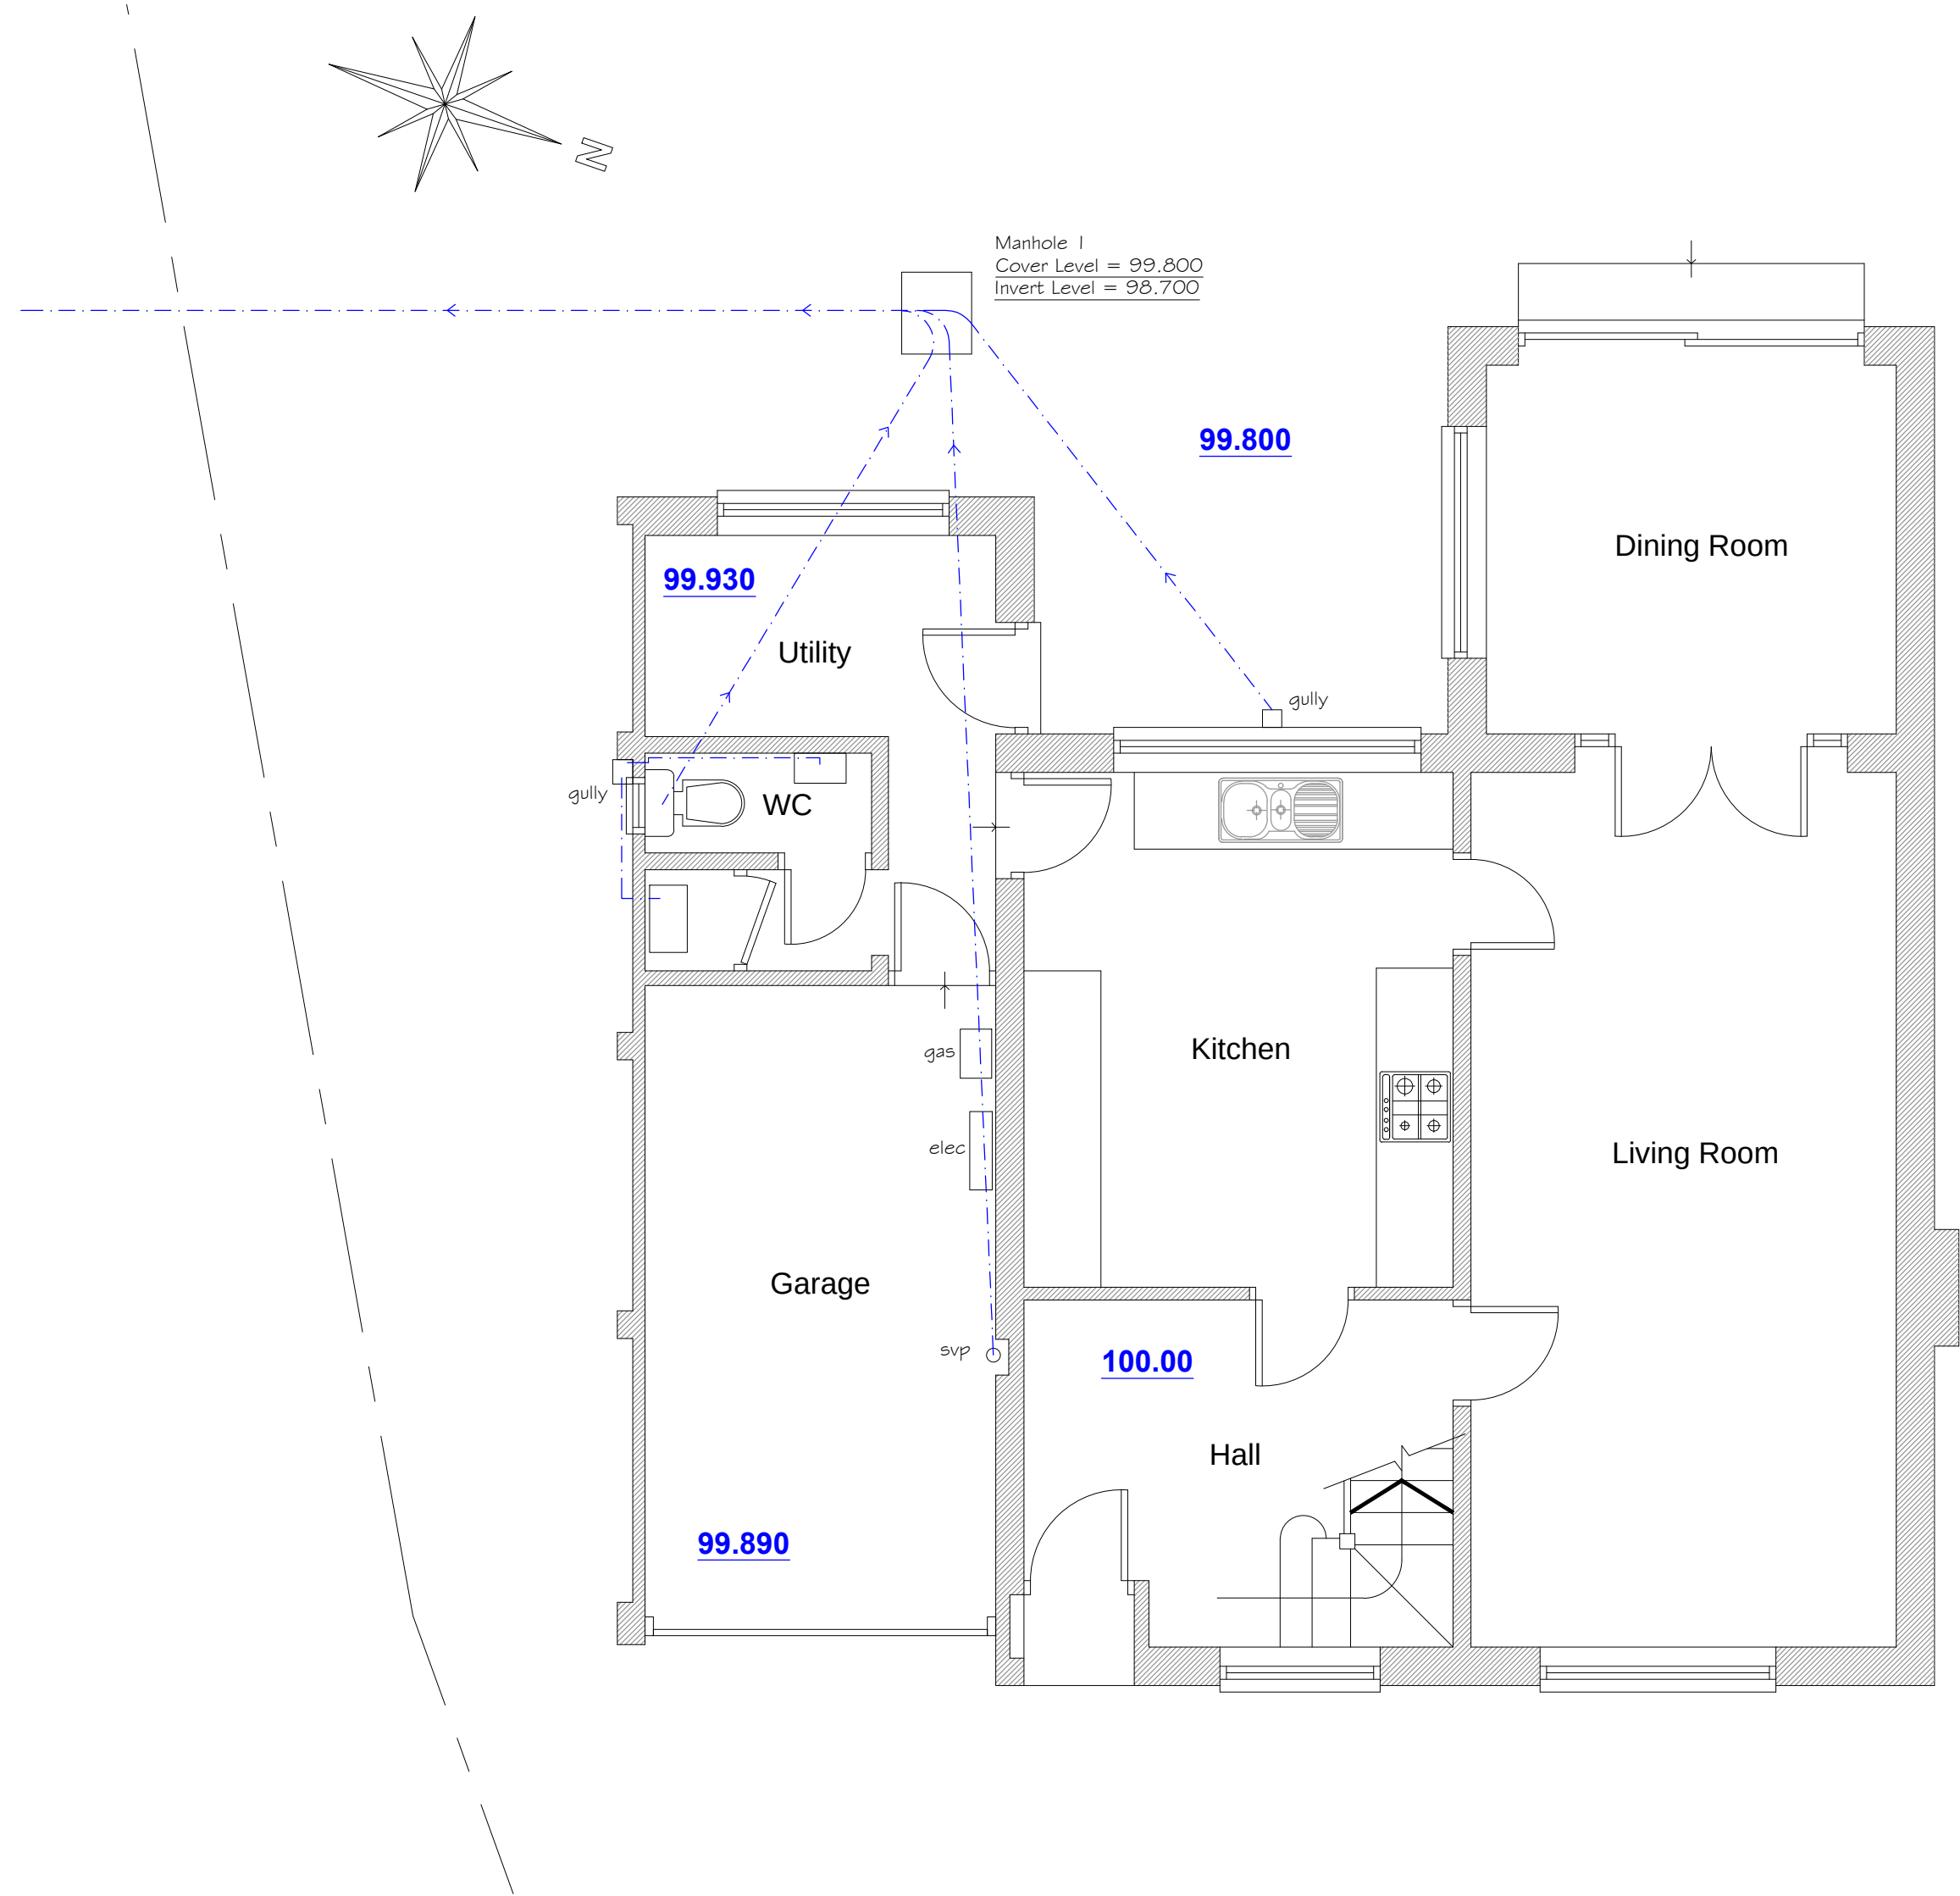


Existing Ground
Floor Plan

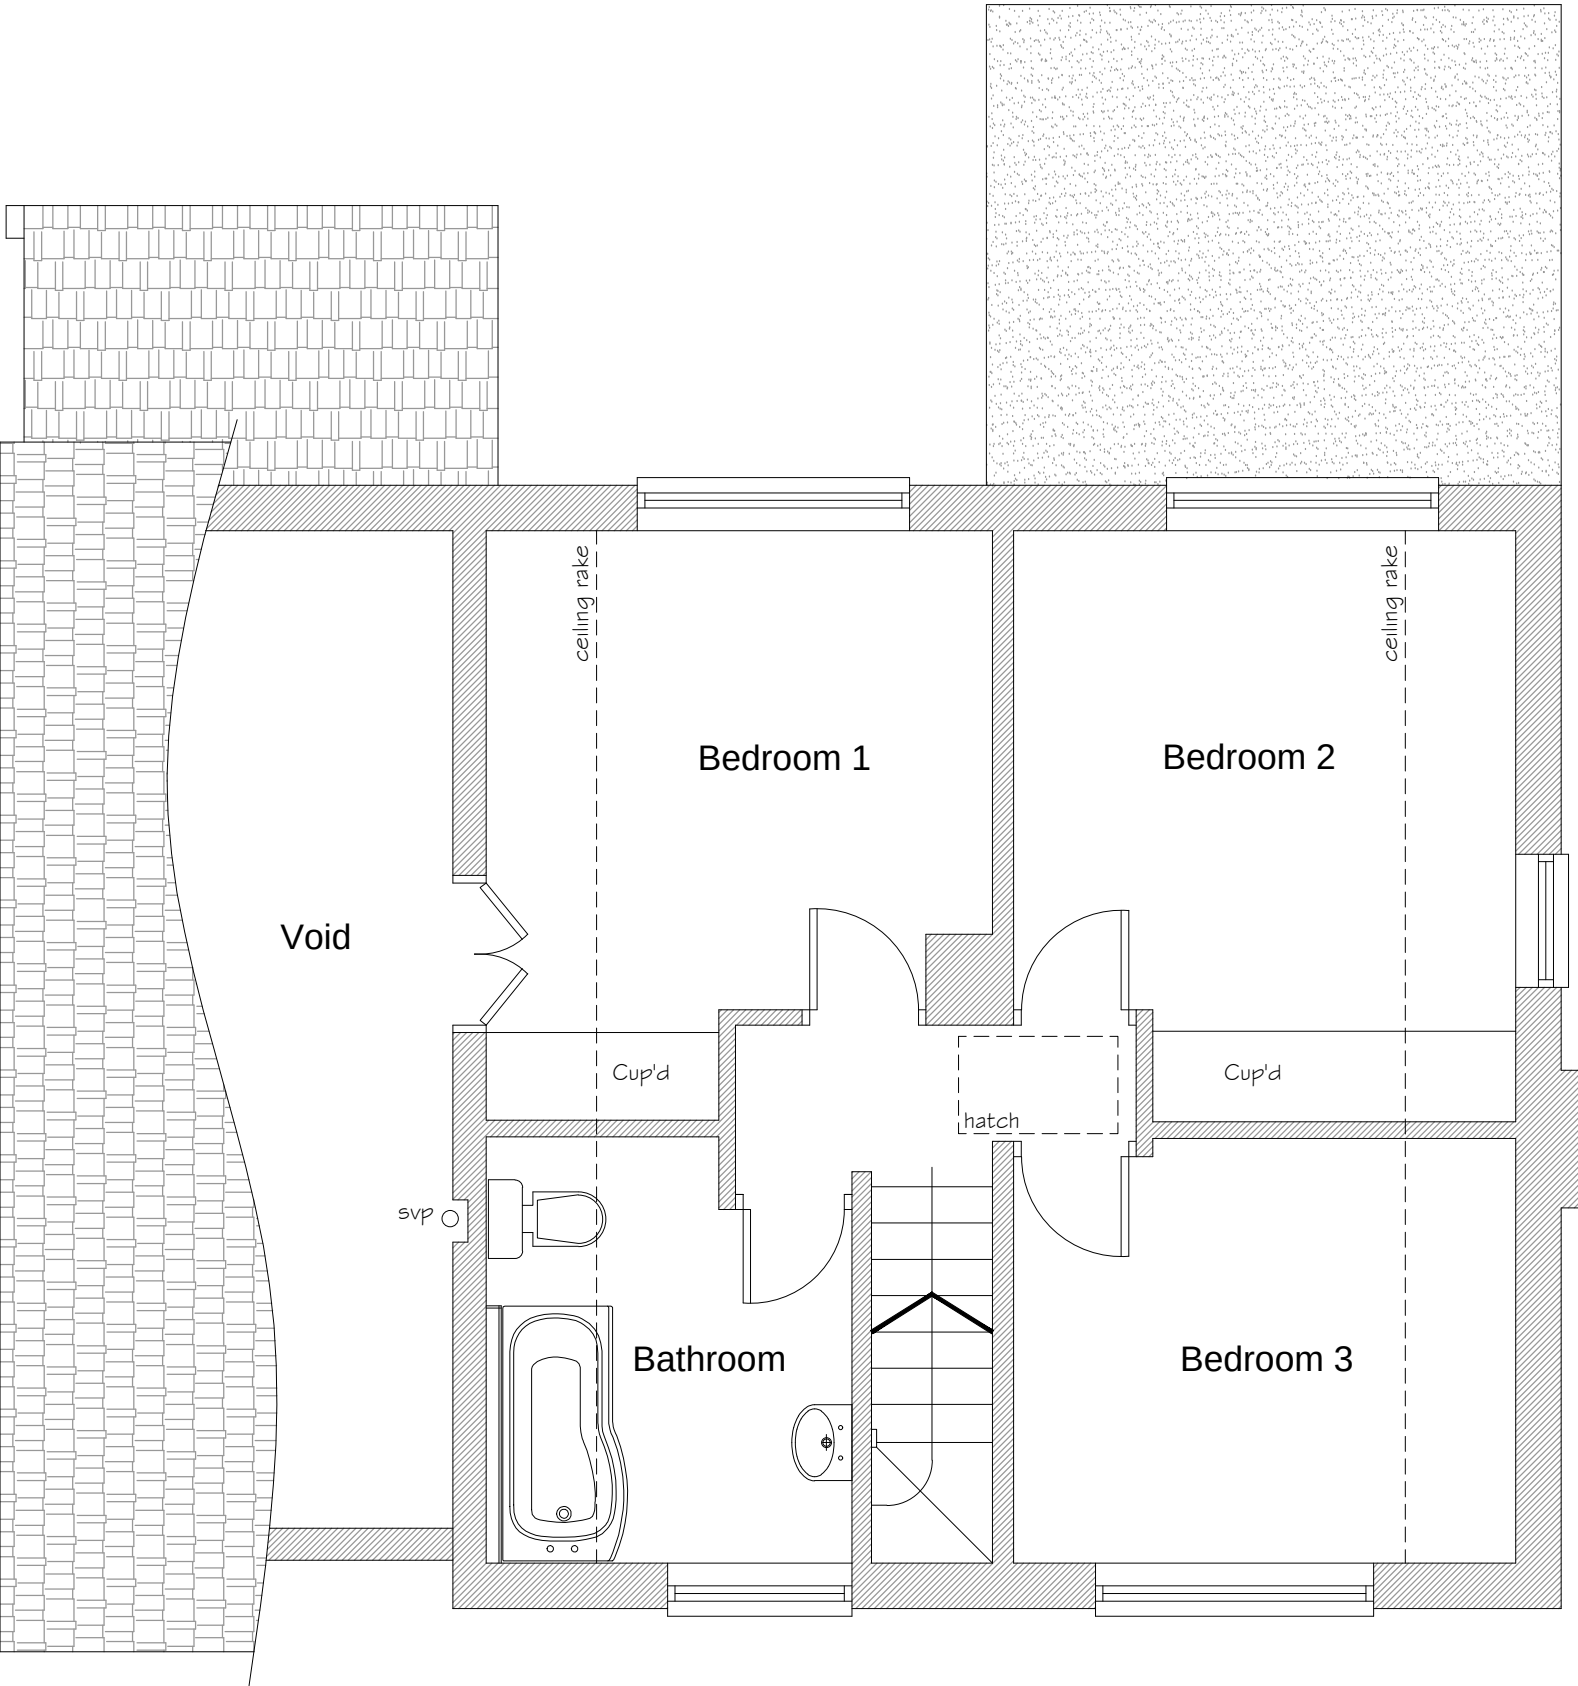

Existing First Floor
Plan

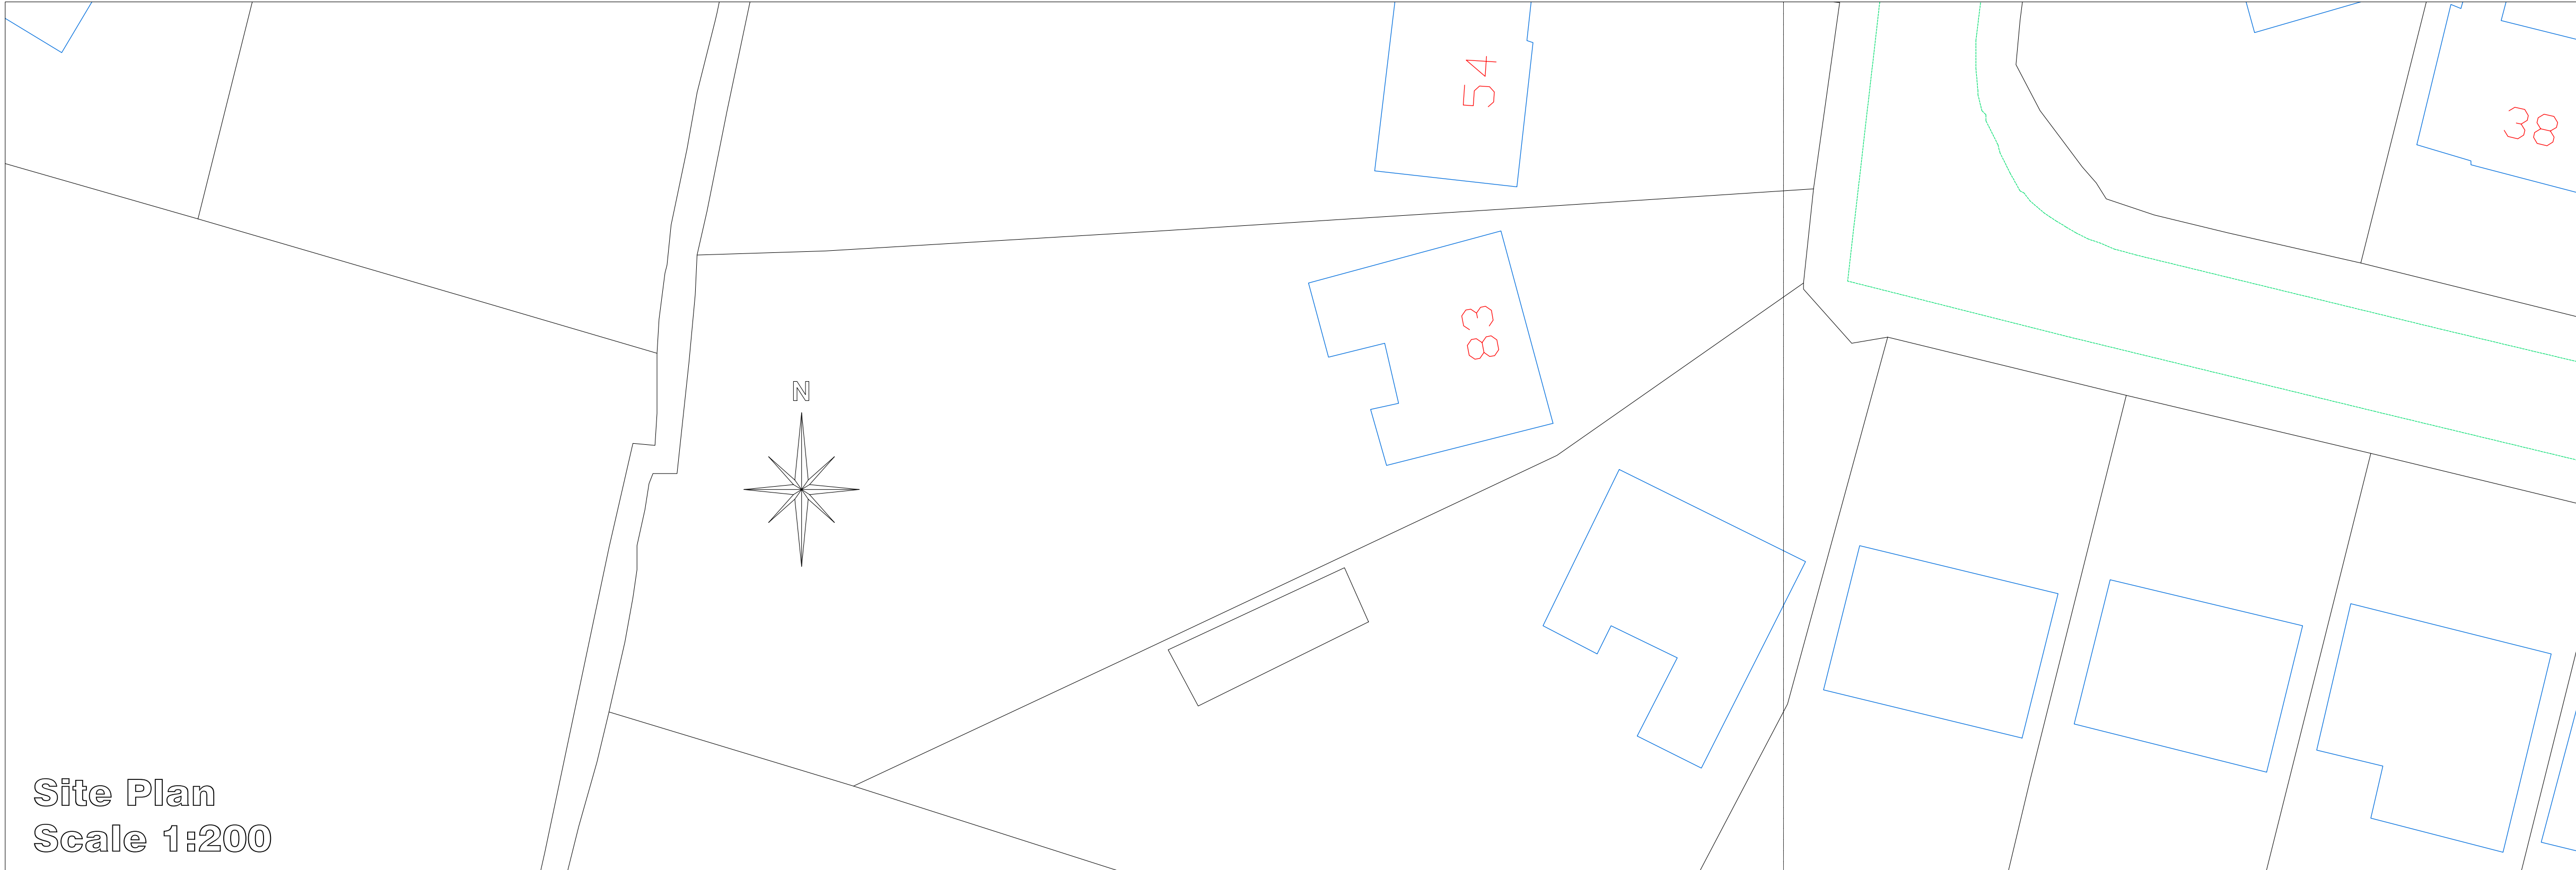

Site Plan
Scale 1:200

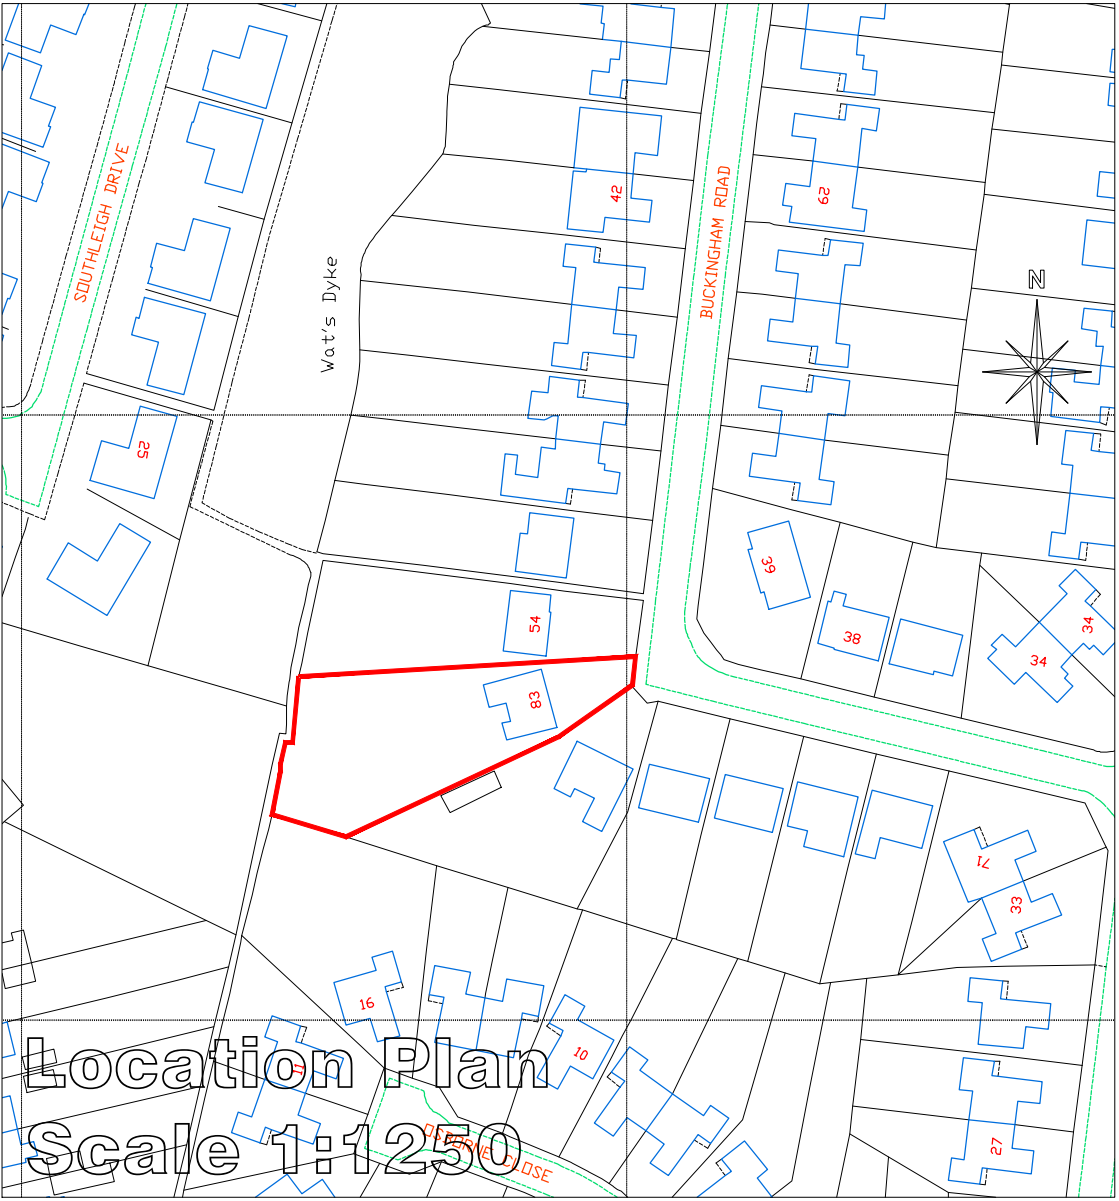

 CULLIS-ARCHITECTURAL-DESIGN 25 Sunningdale Close Wrexham North Wales LL13 9QU T 01978 264376 M 07791 480768 E ajones540@btinternet.com	 LABC	Client: Mr. & Mrs. Williams.
	Drawing Title: Existing Floor Plans & Location Plan.	Job Title: Proposed Extension to 83 Sandway Rd, Wrexham.
	Date: March 2021	Scale: 1:50, 1:200 & 1:1250 at A1
	Draw No.: 01	