


GROUND FLOOR PLAN

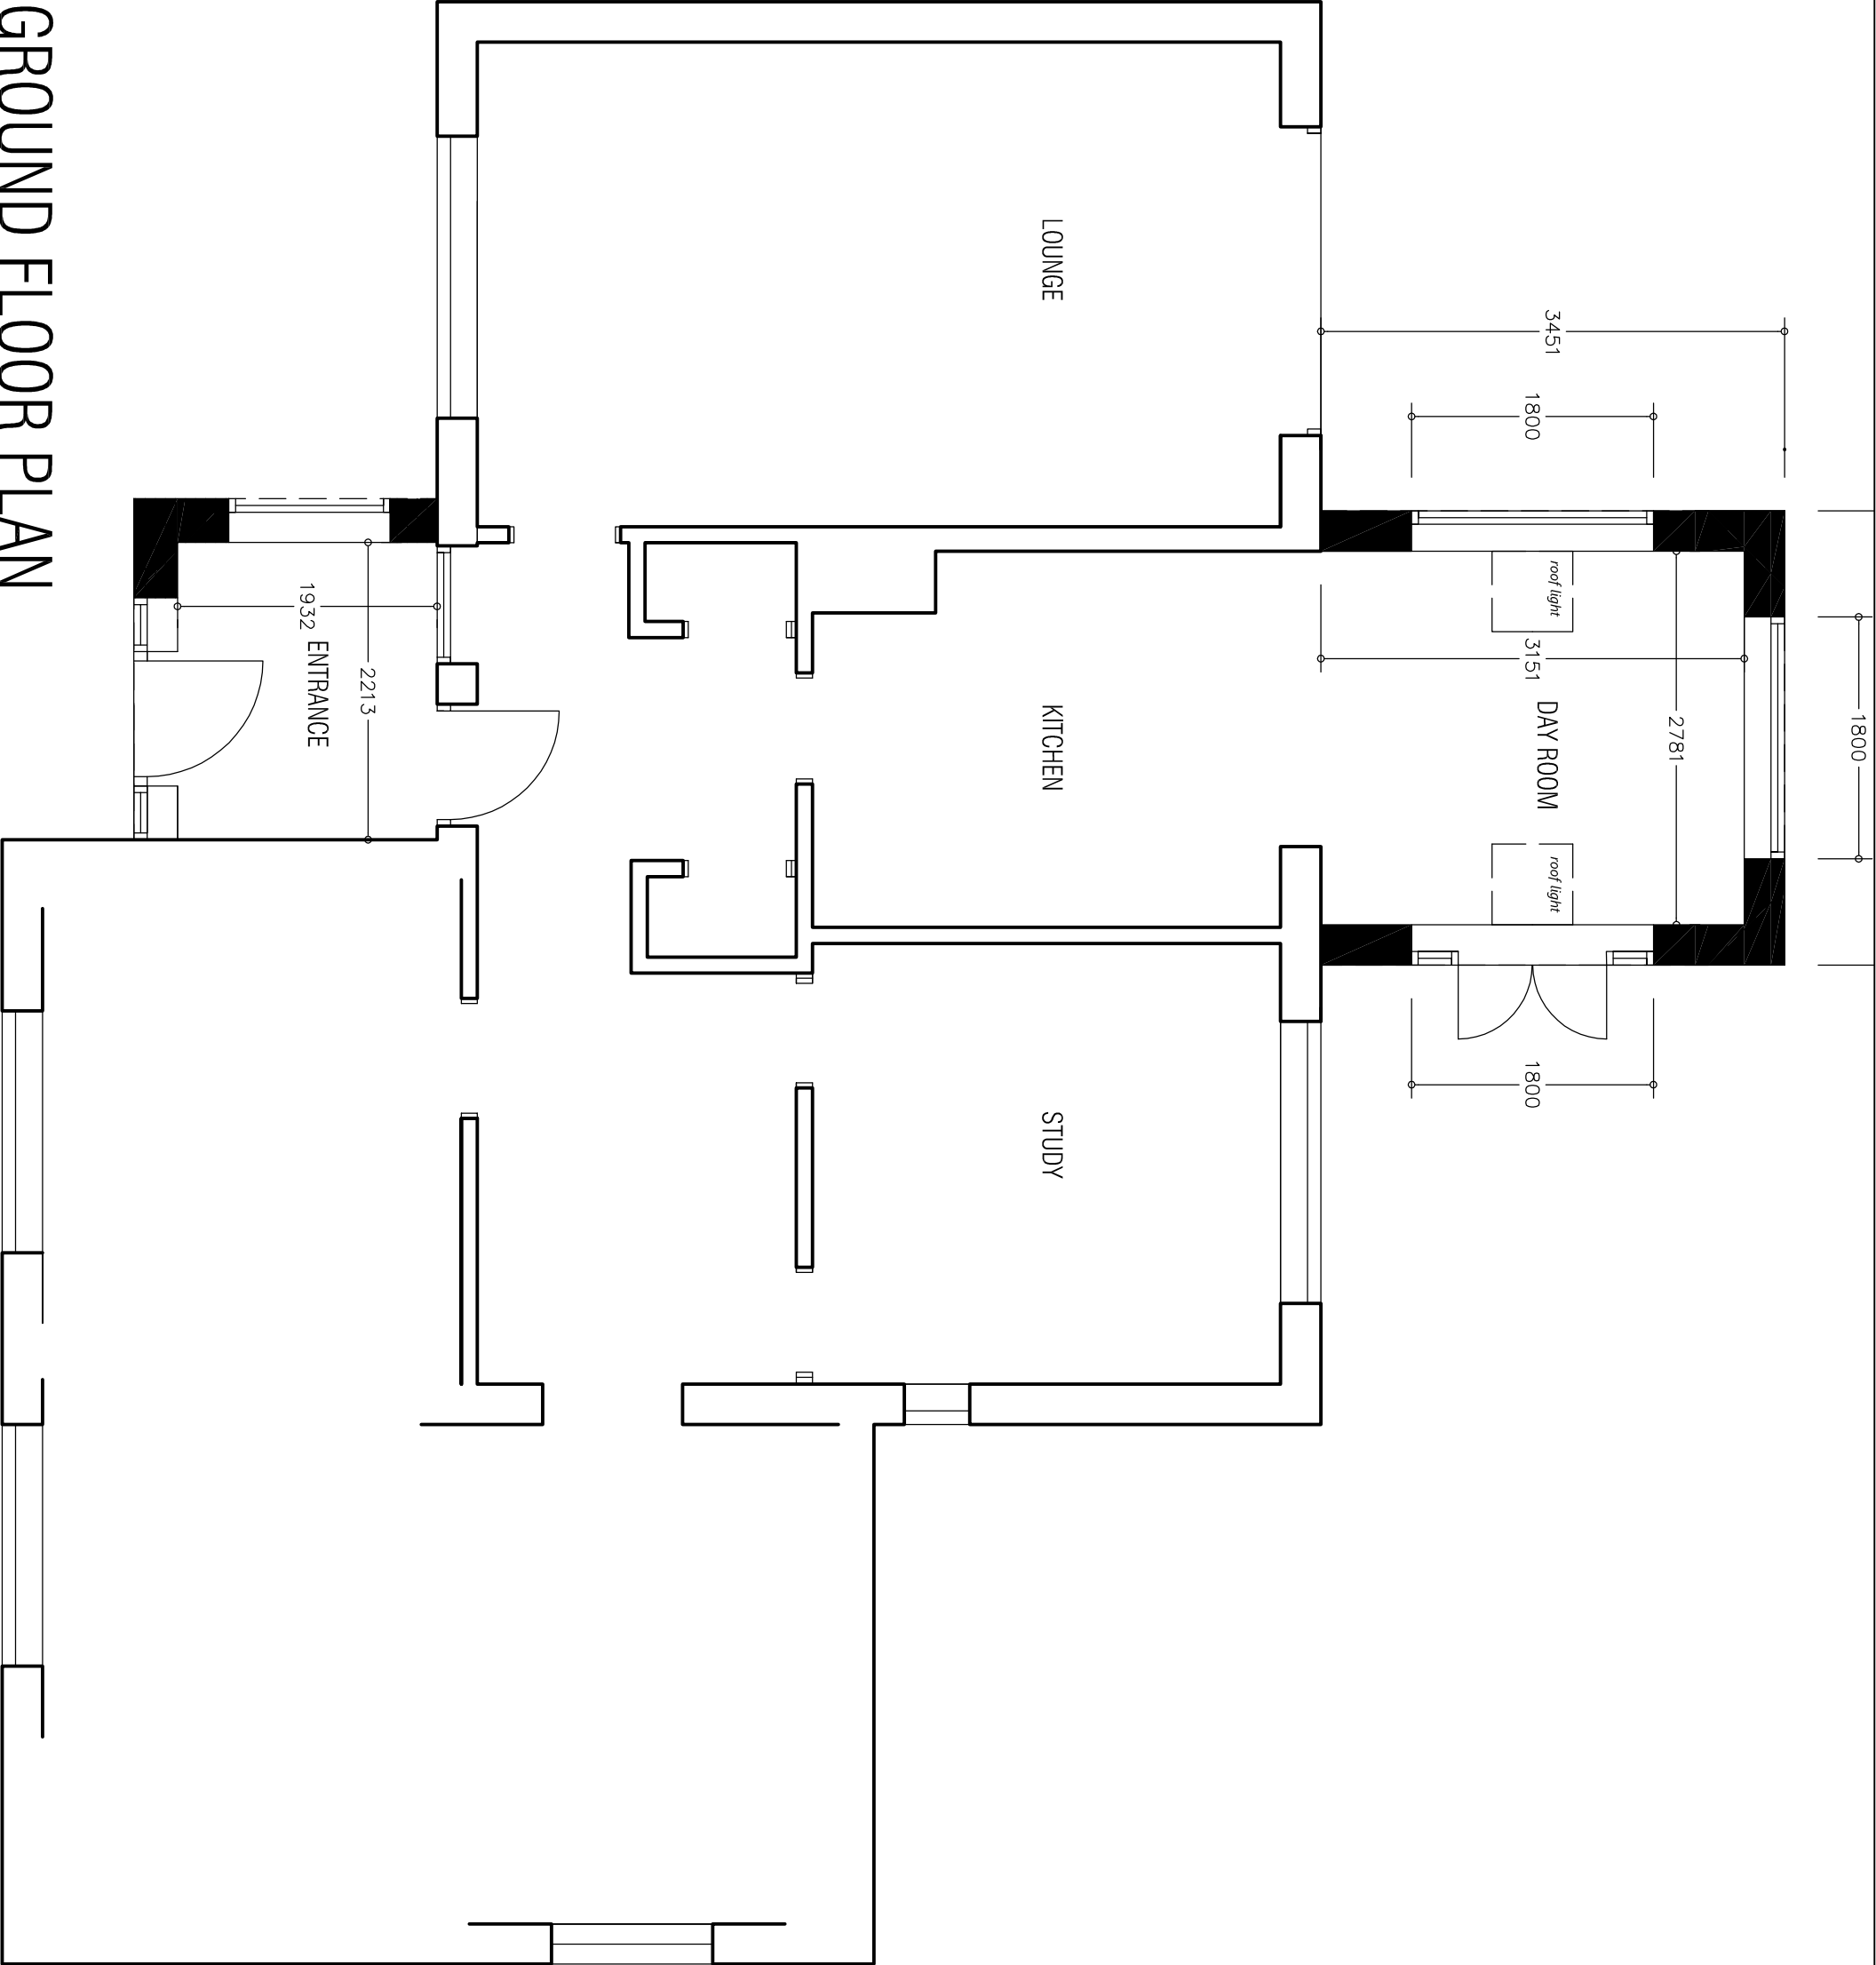

EDGE ARCHITECTS

RIBA
Chartered Practice

EDGE Architects NW Ltd.
Studio 55.20
North Wales Business Park, Abergelle
Conwy, LL22 8LJ

CLIENT:

MR AND MRS DAVIDSON

ADDRESS:

33 PANT OLWEN GRESFORD

PROJECT:

Proposed alterations and extensions
proposed plans

DRAWING No: 21-EXT-078-03 | DATE: MARCH 2022
SCALE: 1:50 @ A3