






Existing Site plan 1:200

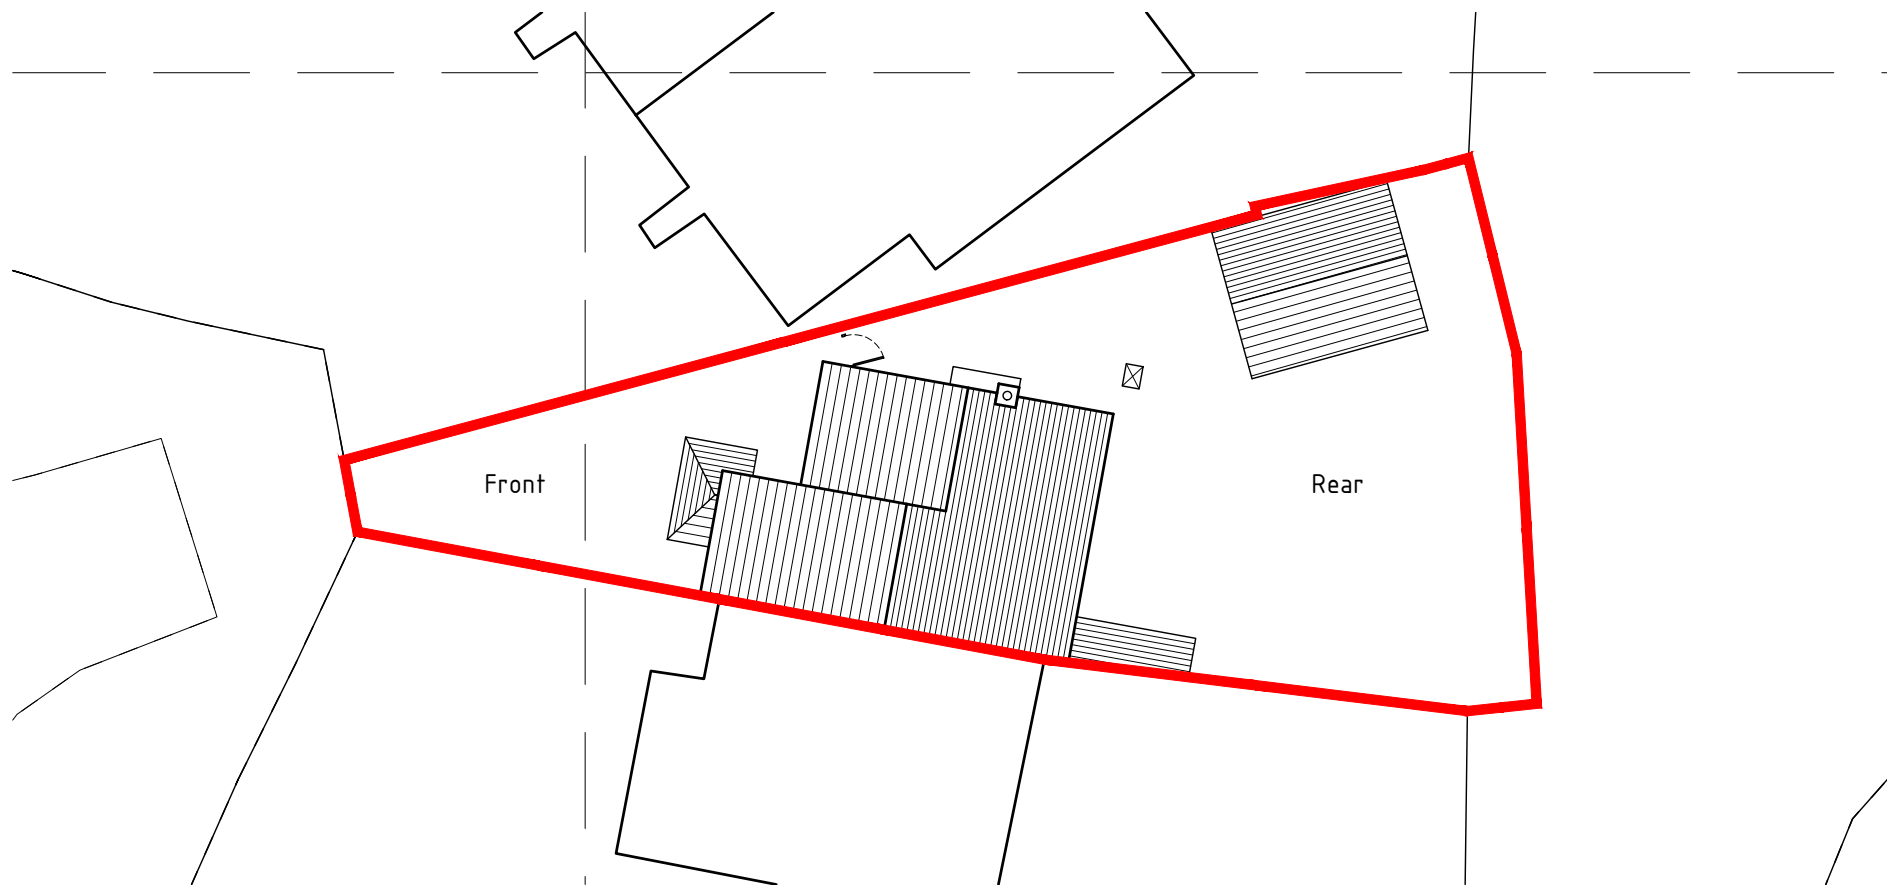

Proposed Site plan 1:200

 

©Crown Copyright and database rights 2021 OS 100047474

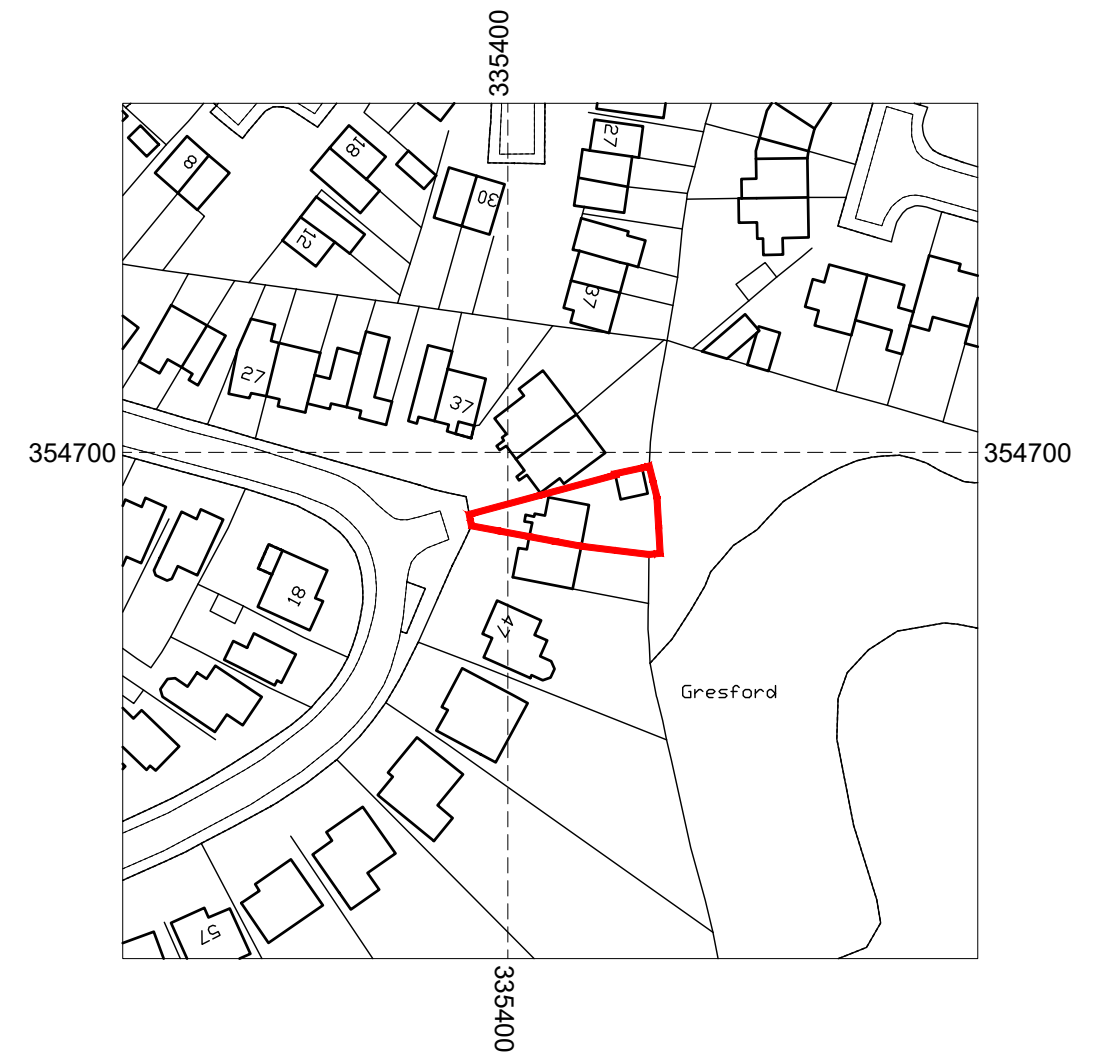


Site location plan 1:1250



Legend

- Site boundary
- Other land in clients ownership

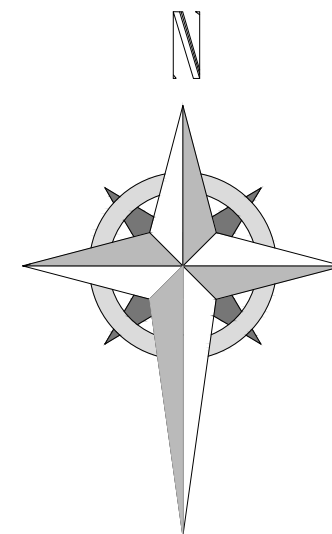

Project; 43 Bodwyn Crescent, Gresford, Wrexham, LL12 8NQ	
Title; Site location plan	Scale (A3); 1:200/1250
Dwg No; DC/PD/05	Date; 15.06.22
Revision;	