




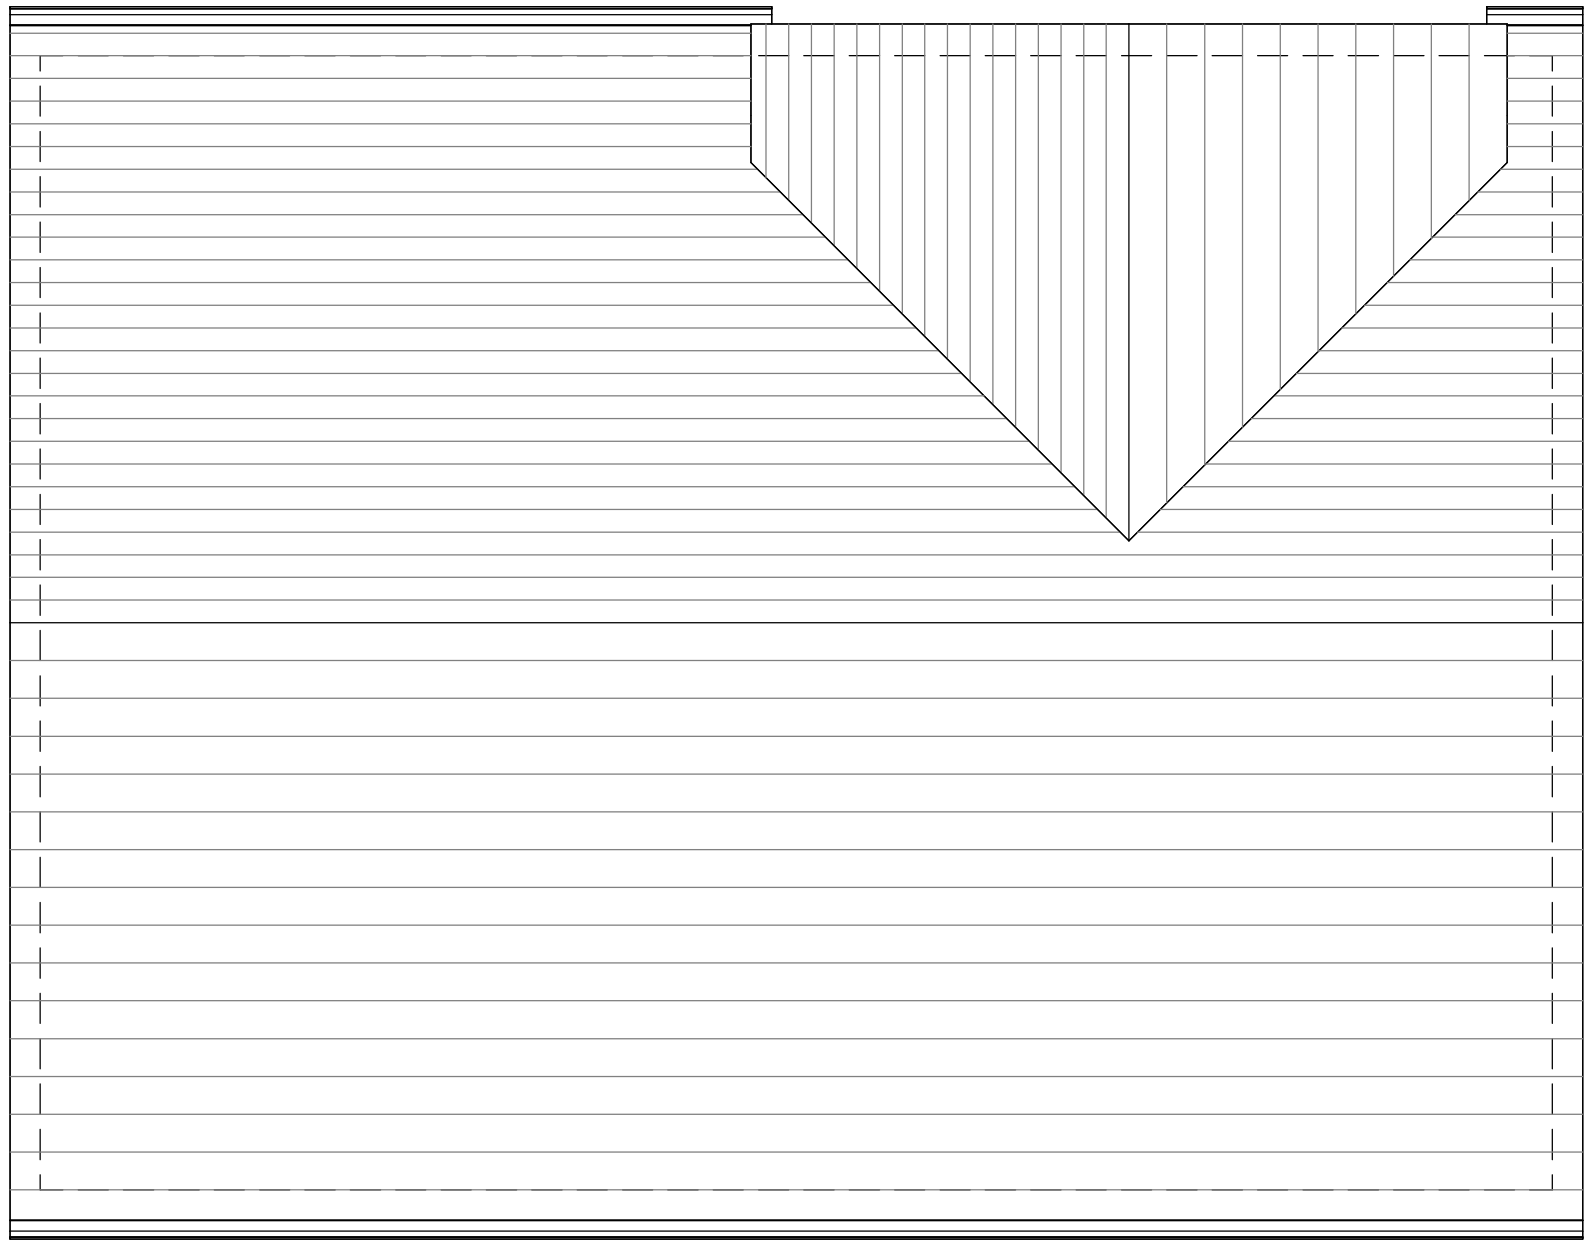


Proposed Roof Plan
1 : 50

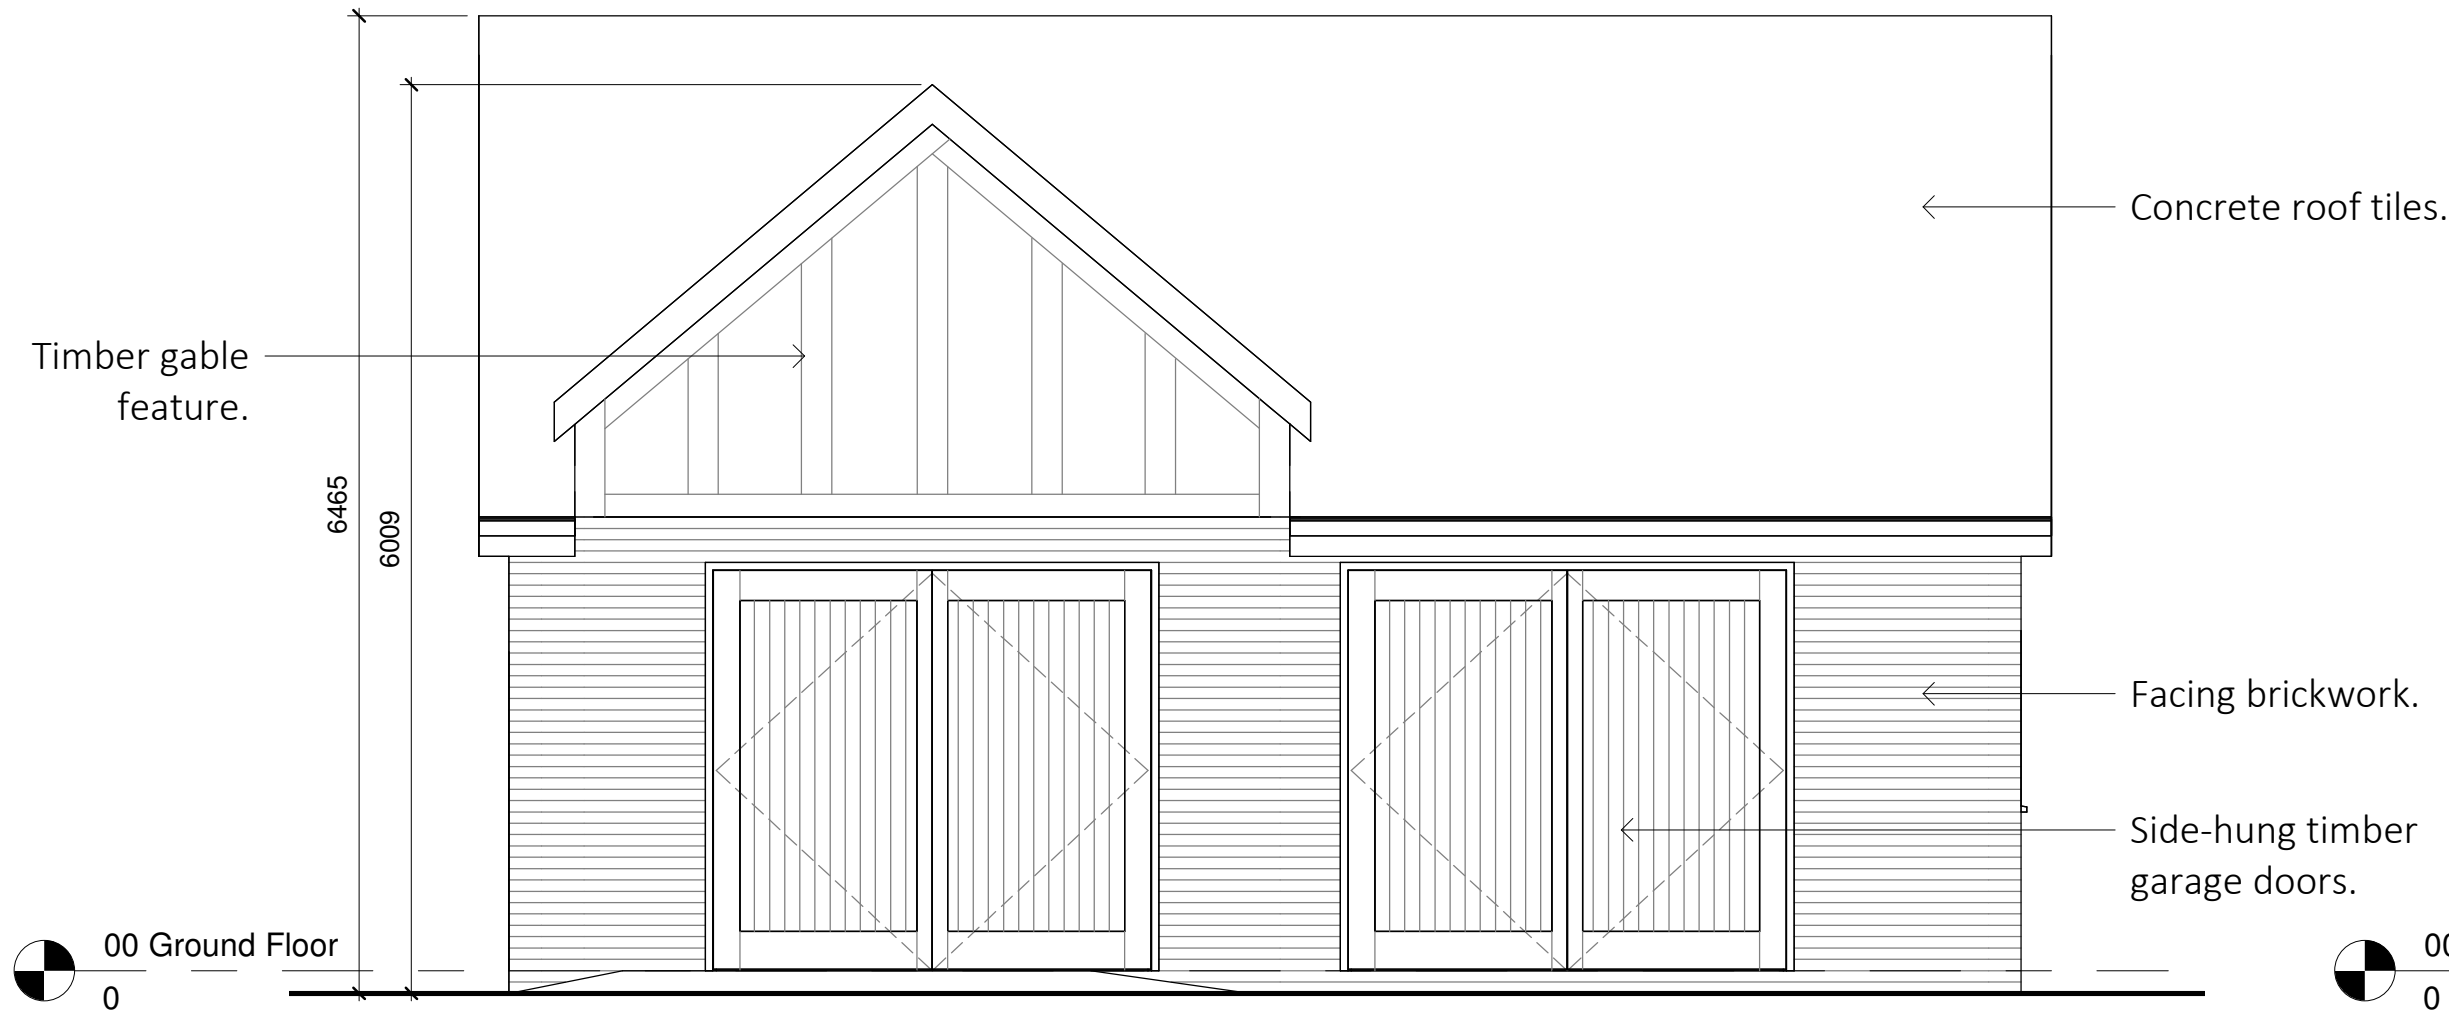


North Elevation
1 : 50

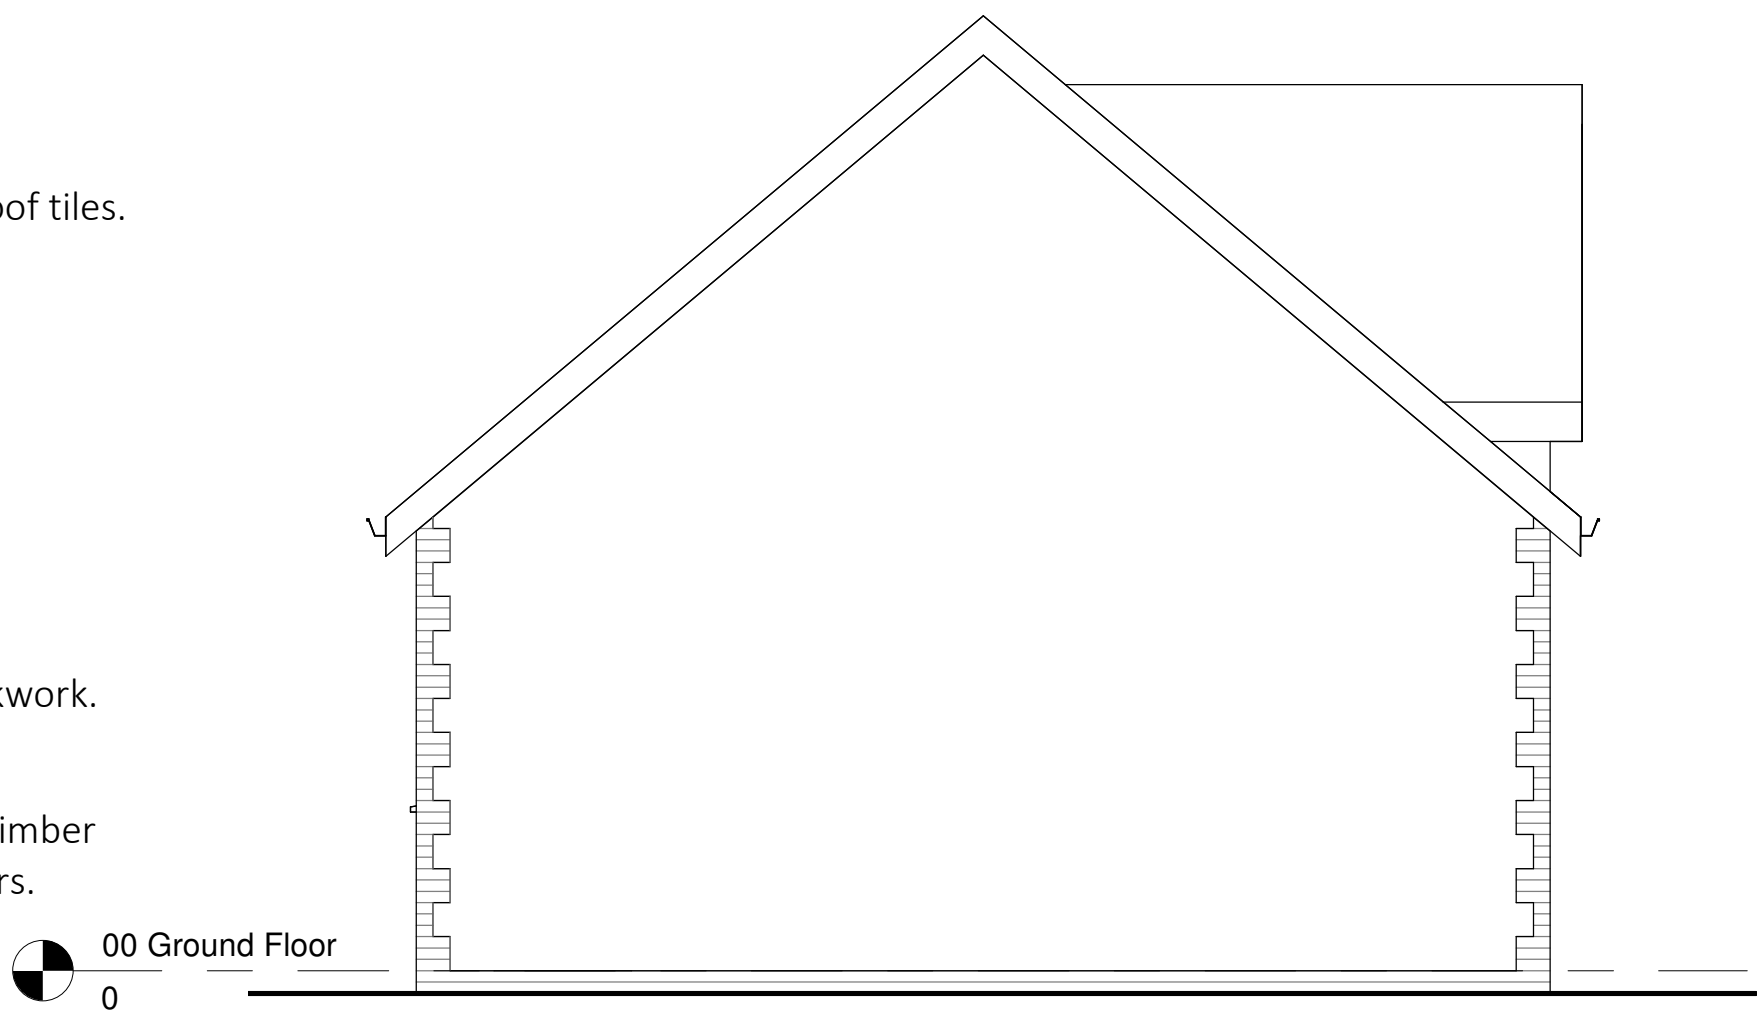


East Elevation
1 : 50

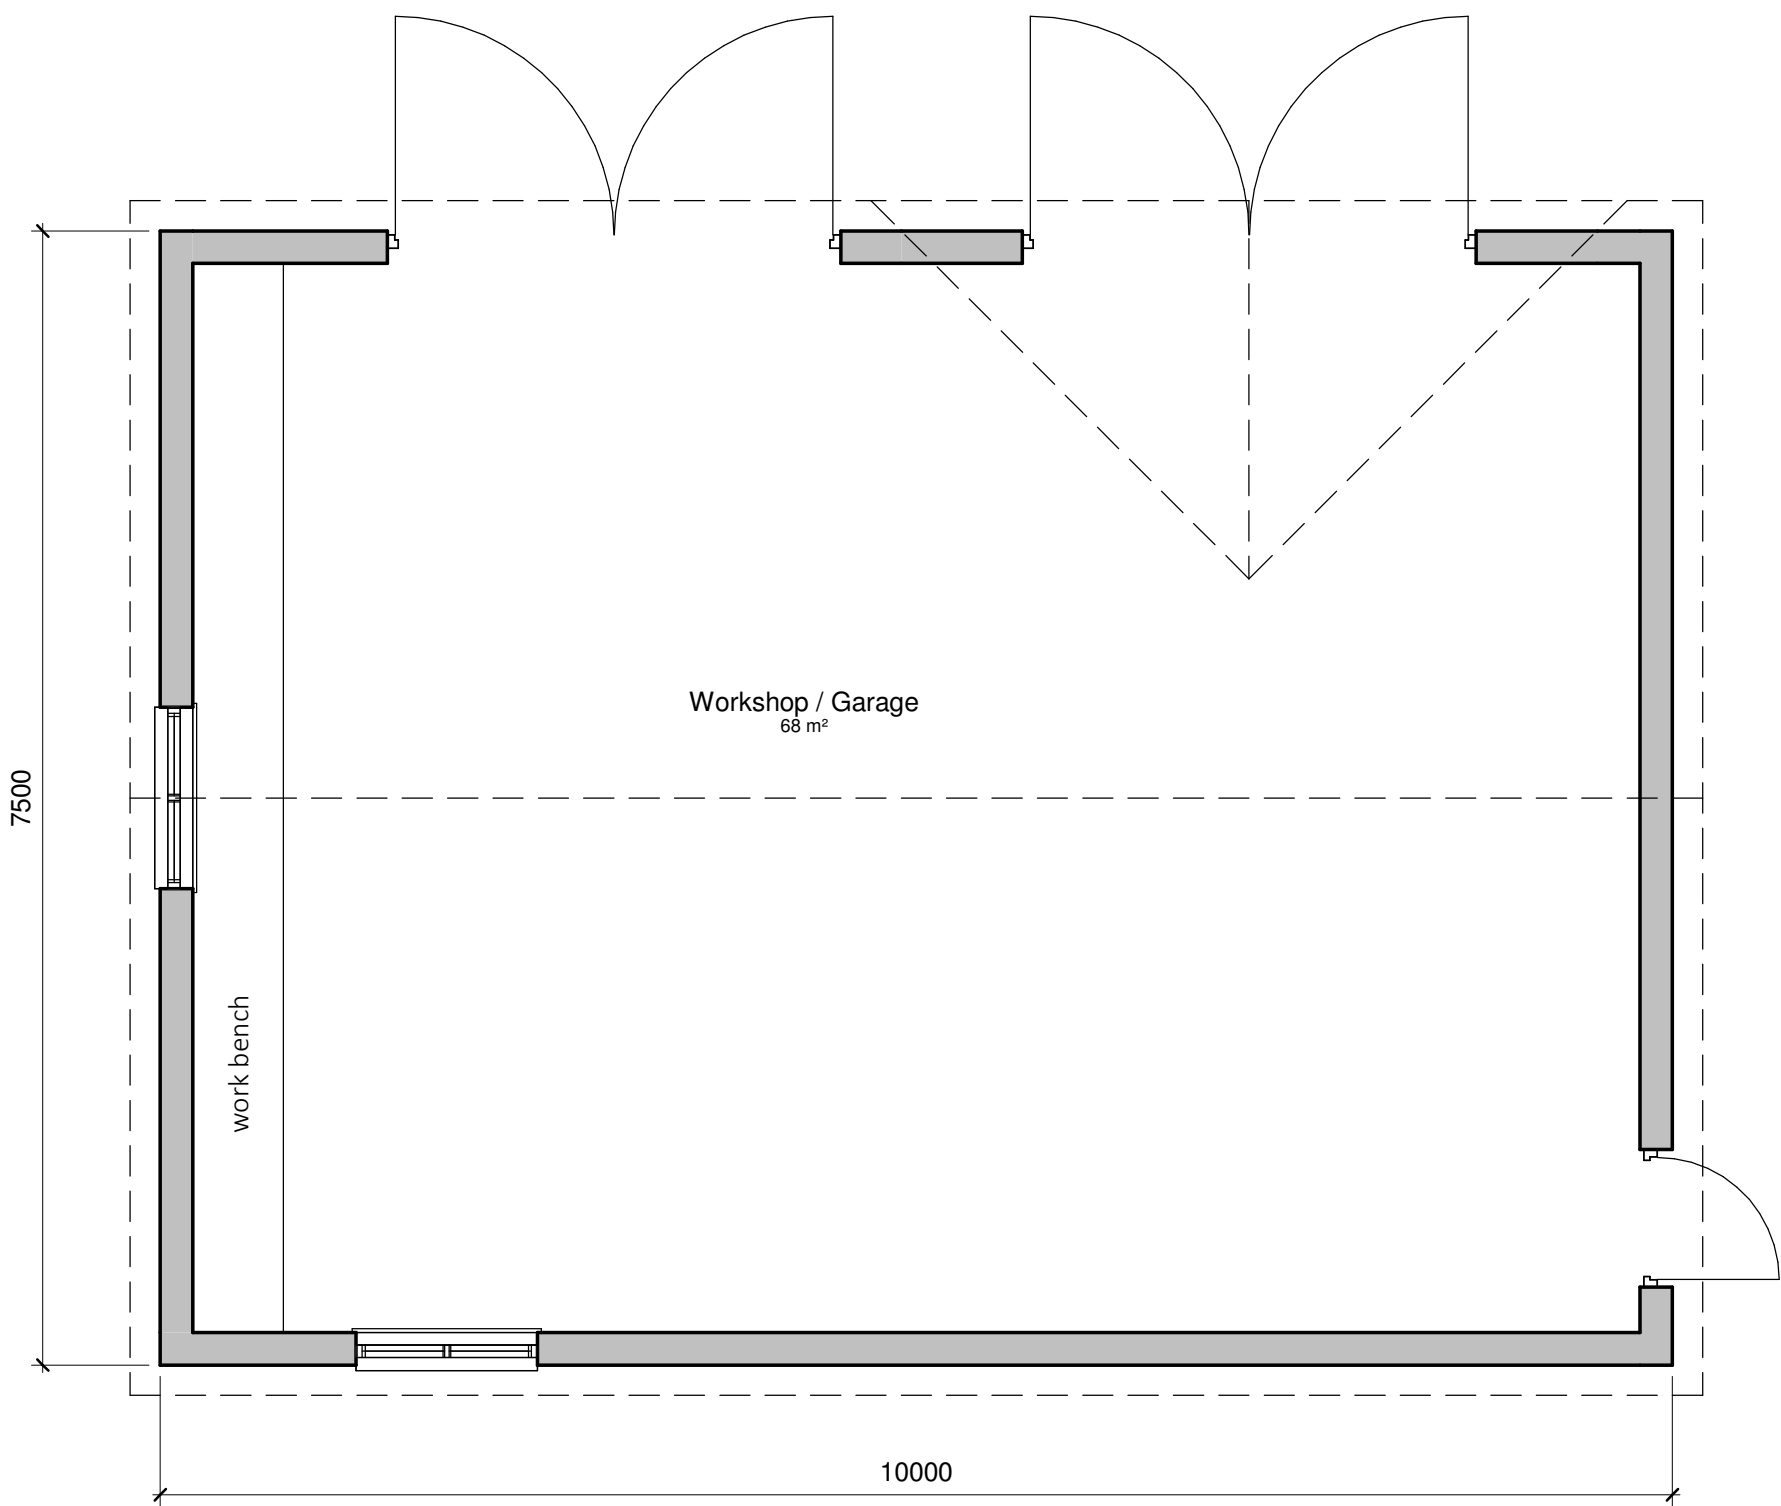

Proposed Floor Plan
1 : 50

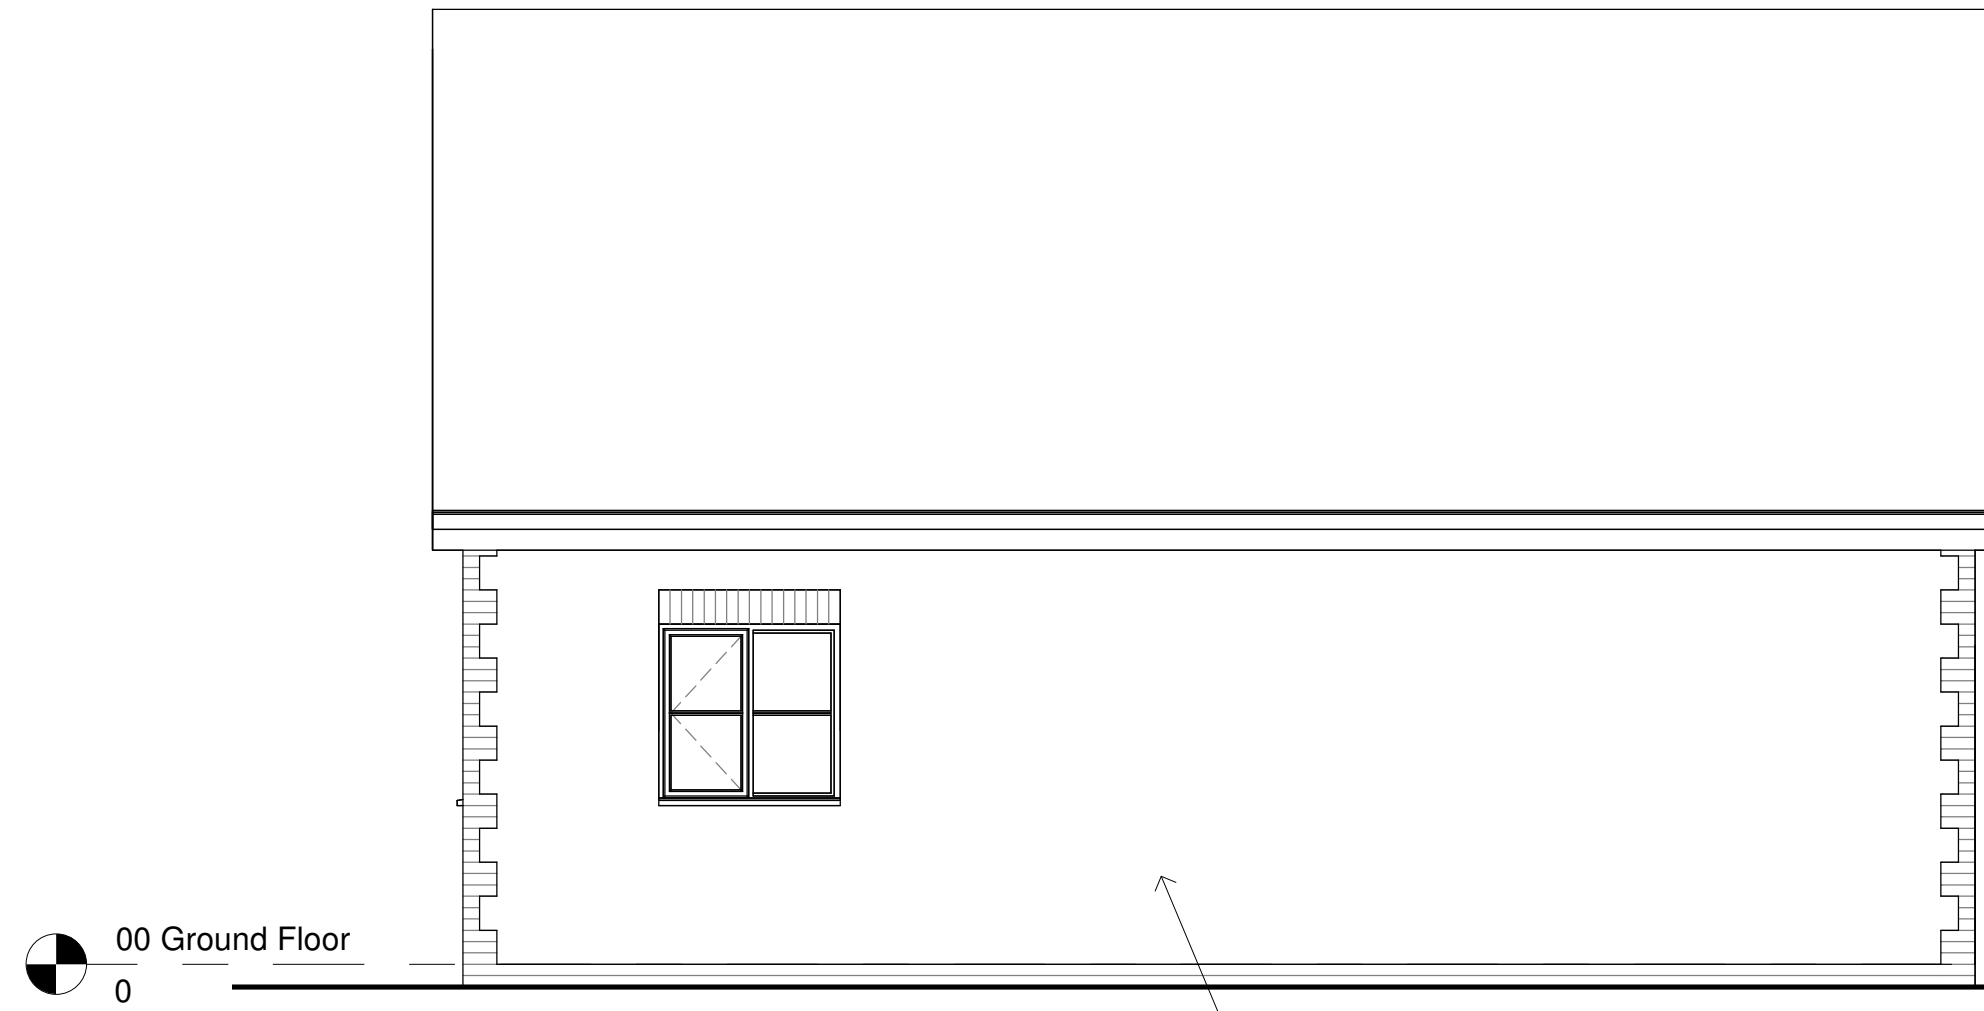

South Elevation
1 : 50

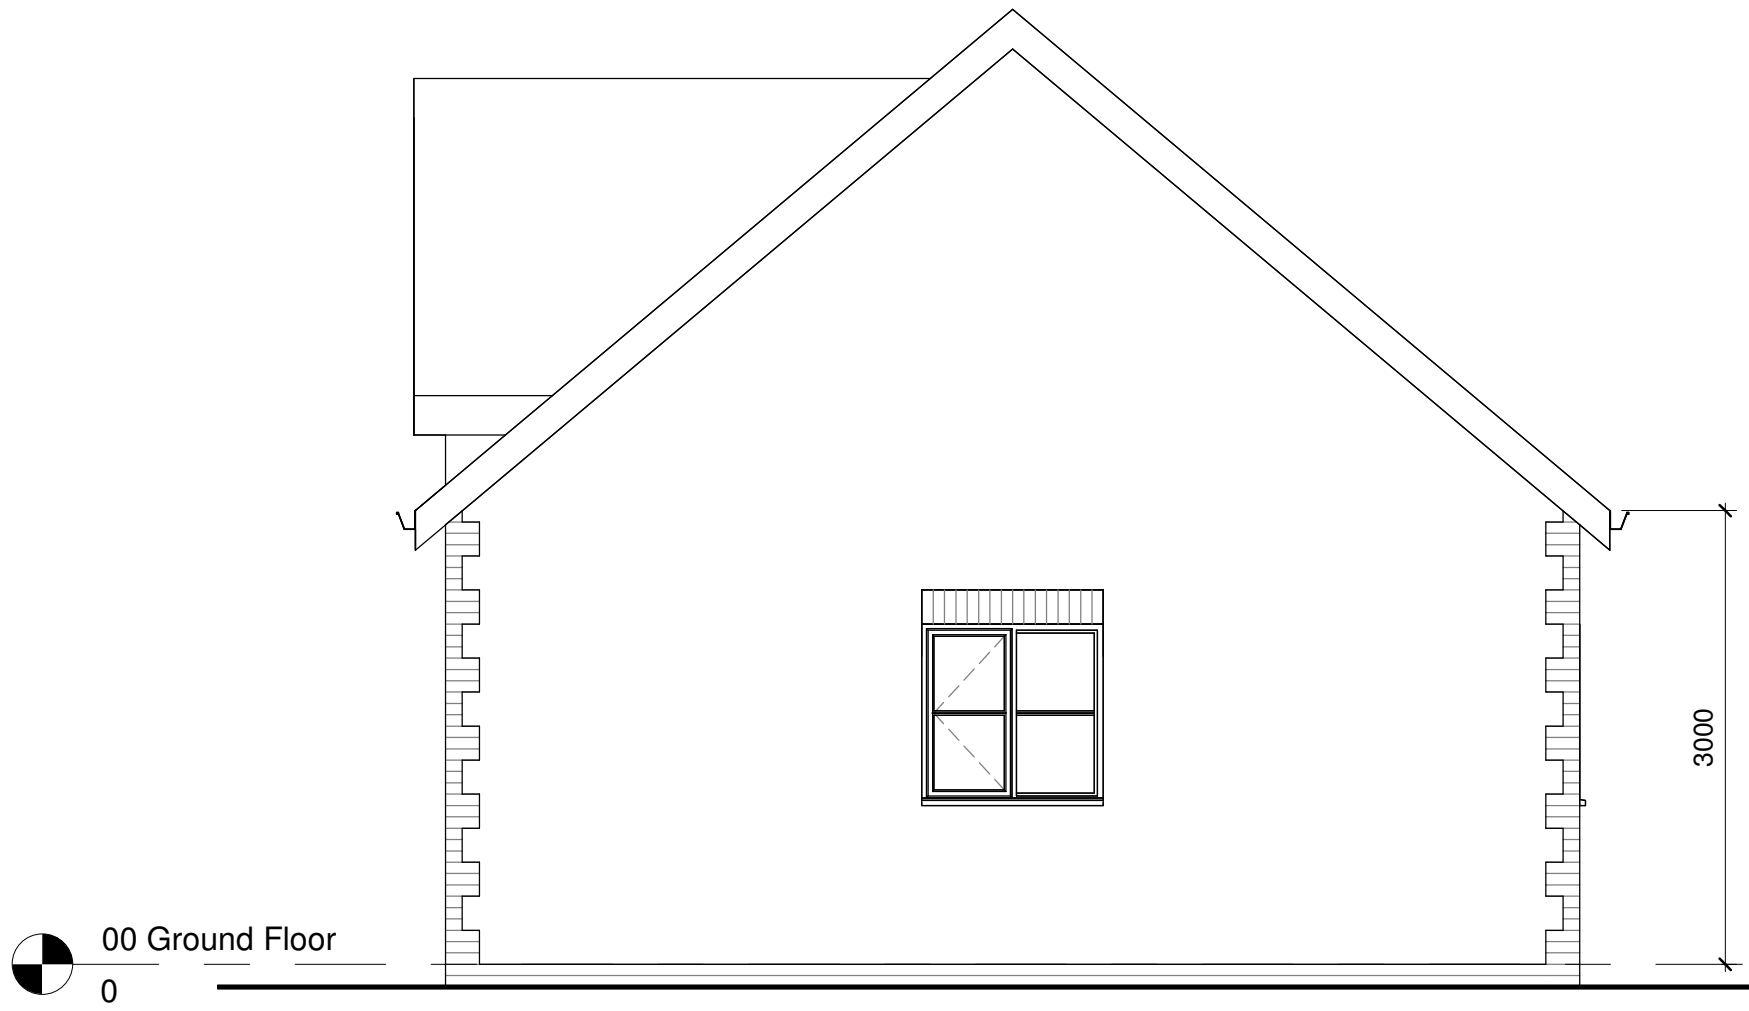

West Elevation
1 : 50



Project:	Hafody, Church Street, Rhos		
Title:	Proposed Plans and Elevations		
Scale @ A1:	1 : 50	Scale @ A3:	1 : 100
Project Ref:	22-23	Author:	GE
Drawing No:	A102	Date:	29/04/22
Rev:	B		