



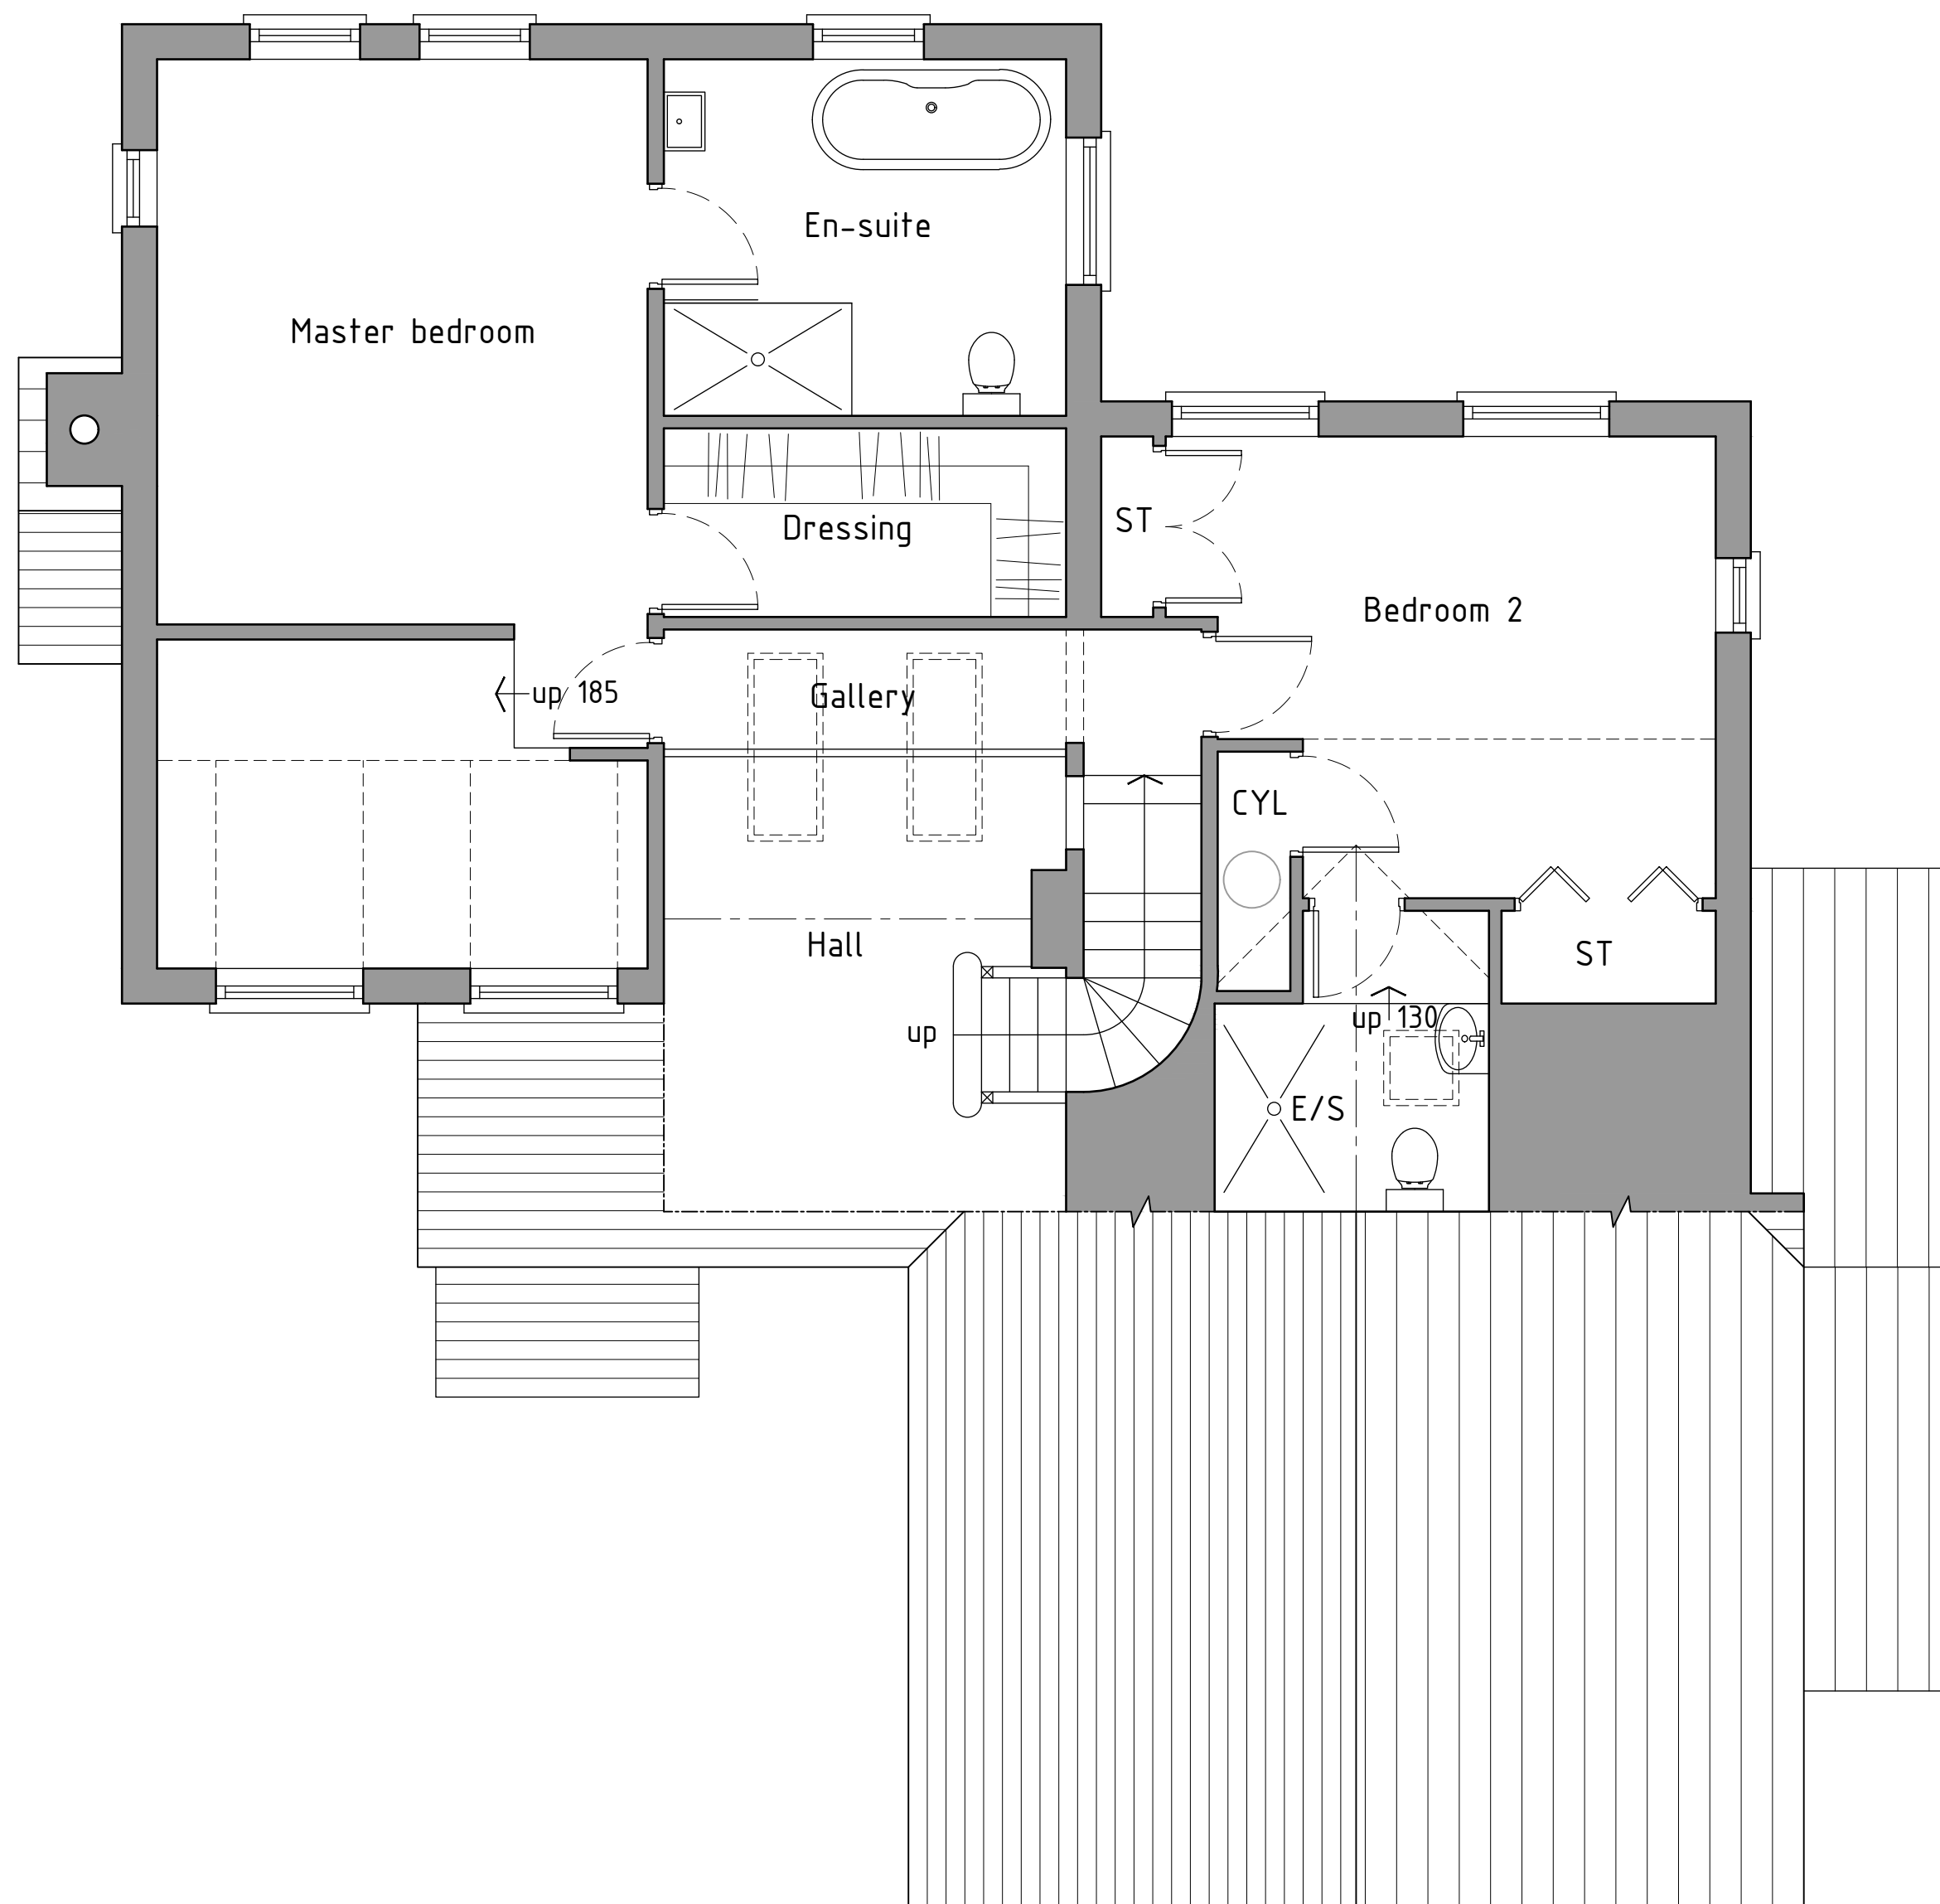

First floor plan 1:50

As Existing

 

HDS Architectural Services, The Foundry,
15 Yorke Street, Wrexham
LL13 8LW
Tel: (01978) 345250
www.hdsarchitectural.co.uk

Project; Althrey Cottage, Overton Road, Bangor on Dee, Wrexham, LL13 0DA	
Title; As Existing First floor plan	Scale (A2); 1:50
Dwg No; AC/PD/02	Date; 14.03.22
Revision;	