


X:\DRAWINGS??\CLIENT??\FOLDER??\DRAWING??

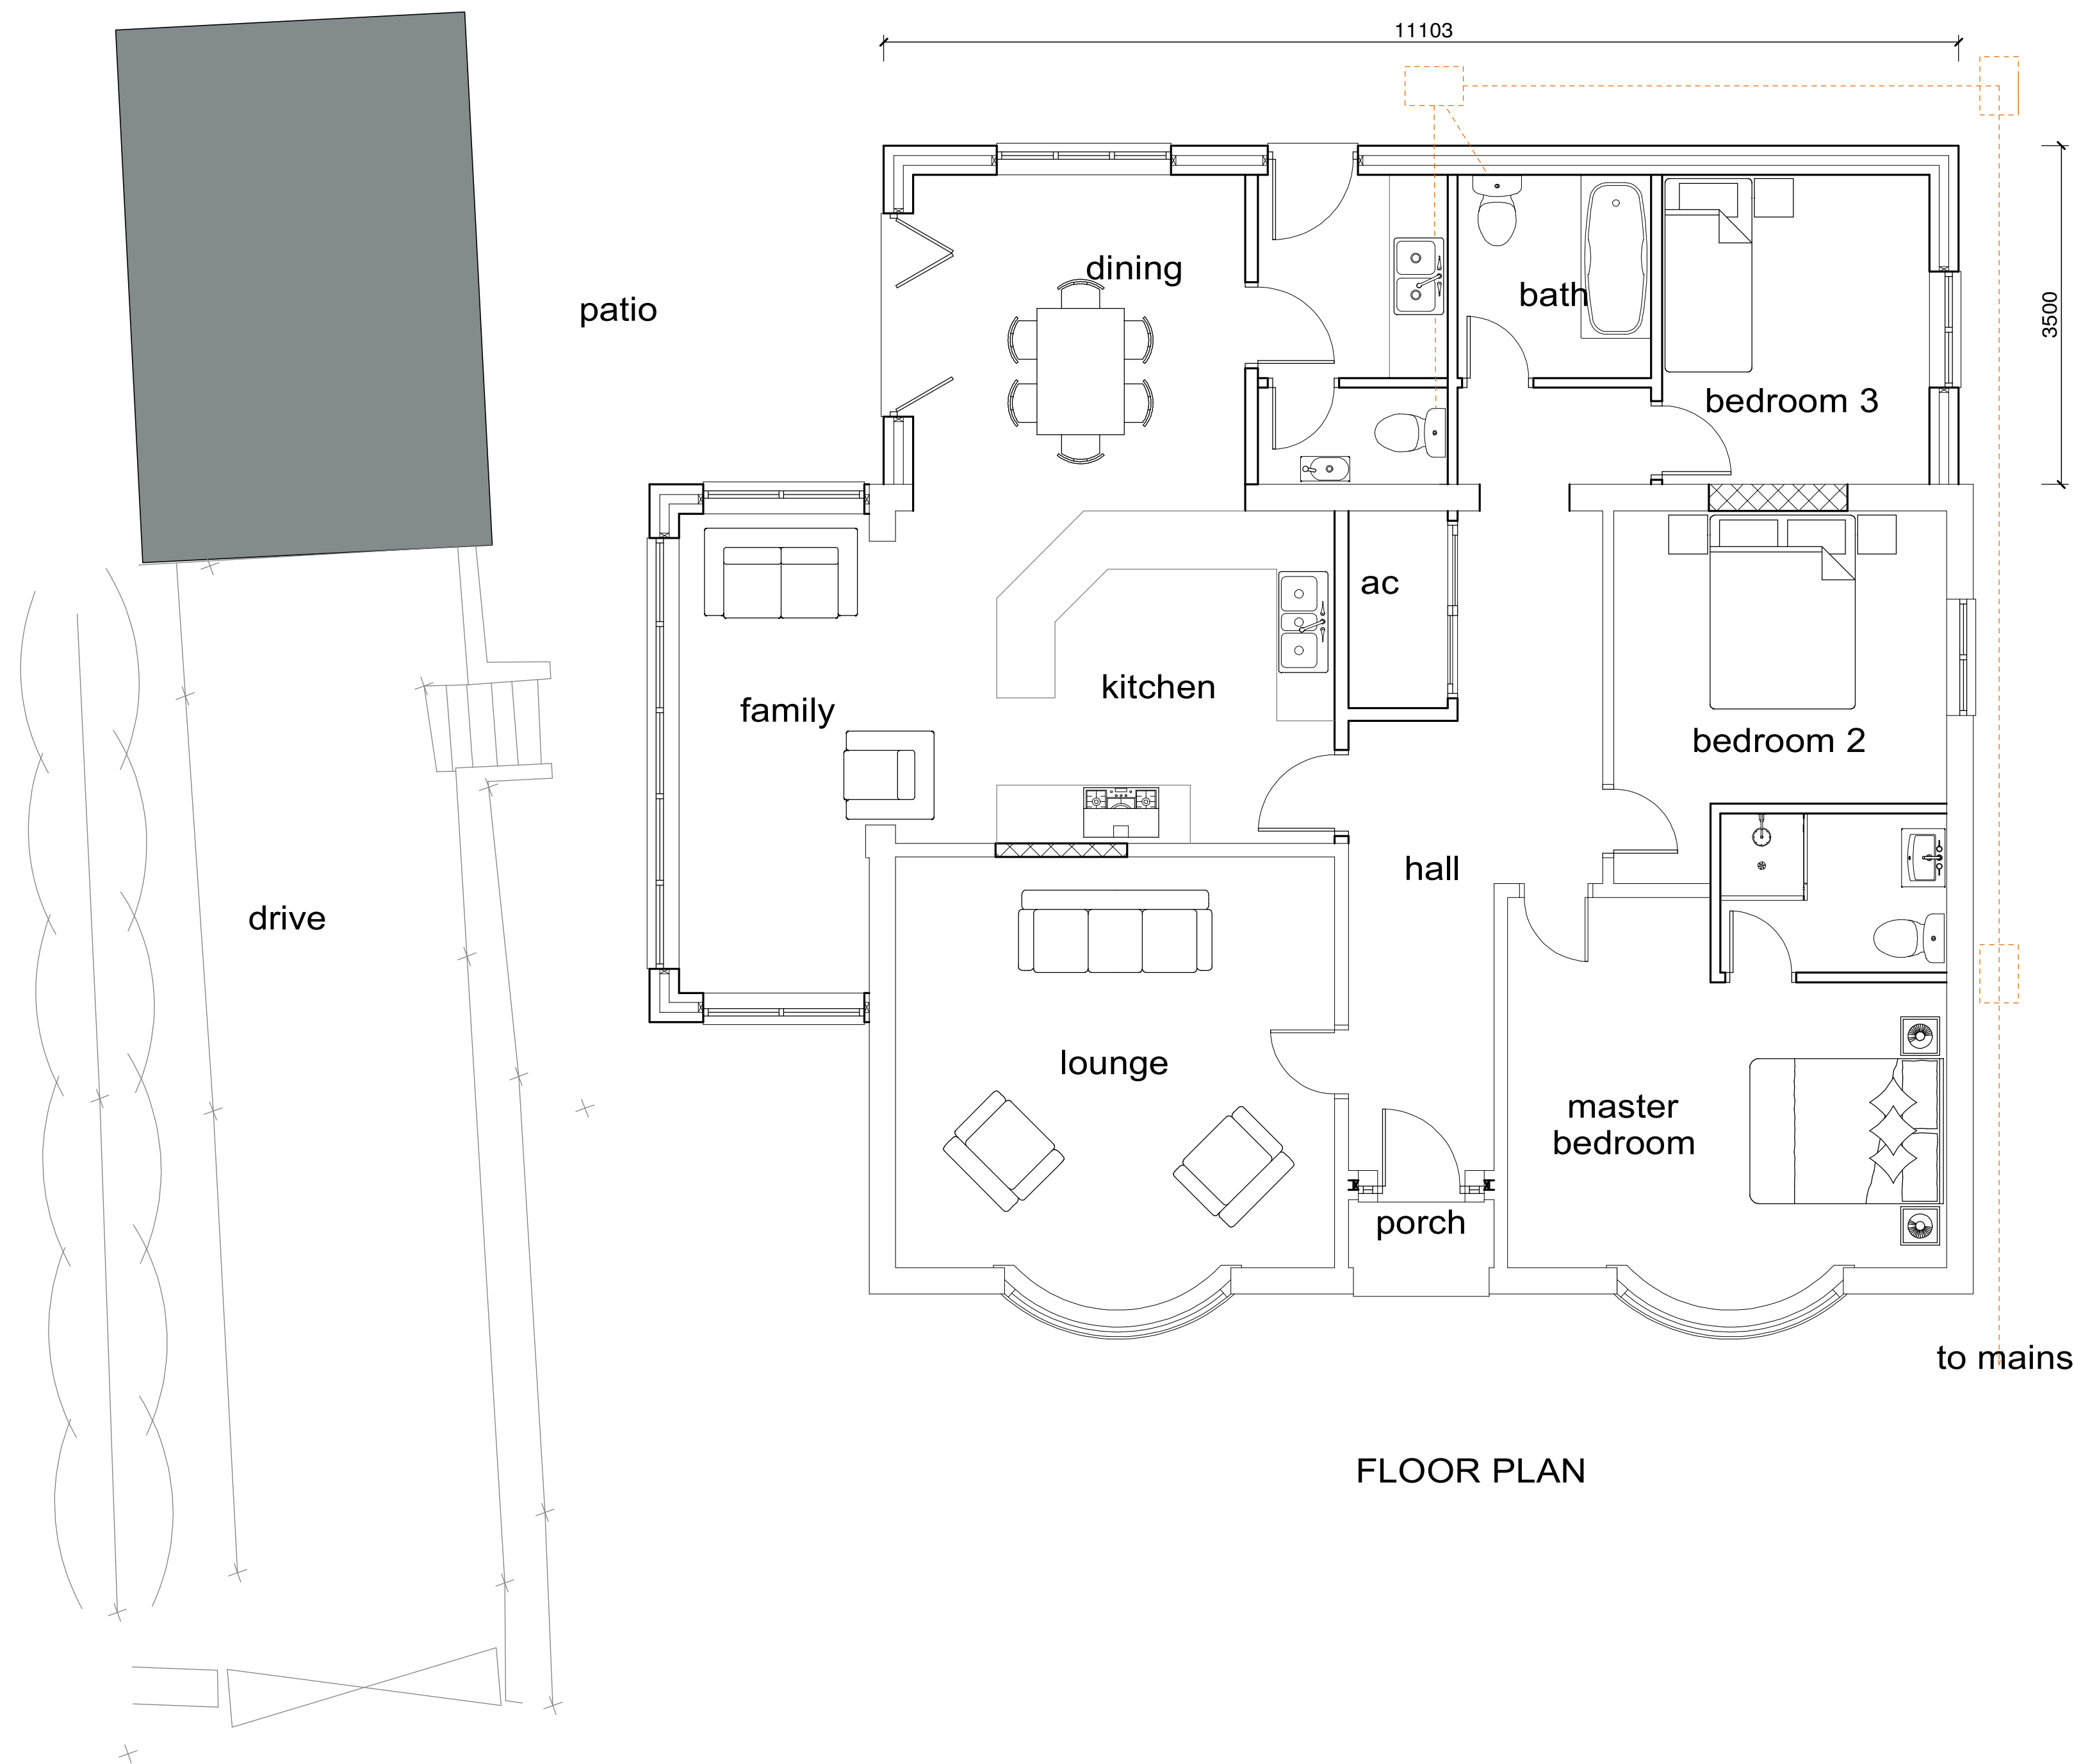

FLOOR PLAN

NOTES
All drawings and specifications contained in this document are copyright to SHENTON OWEN PLANNING & DESIGN. All dimensions must be checked on site and not scaled from the drawings. All discrepancies must be notified to the Agent immediately.

KEY :

Rev	Date	Revisions	Name
Drawn by :	DSO	Date :	14.08.2022

**Shenton Owen**
PLANNING & DESIGN
2 St Catherine's
23a Dodington
Whitchurch
Shropshire
SY13 1EE
Tel: (01948) 663004
e-mail
info@shenton-owen.co.uk
© copyright
This drawing must not be reproduced without first obtaining written permission

Client :
MR IAN REEVES

Job Title :
PROPOSED EXTENSIONS AND ALTERATIONS
AT
VERNCOURT
TANYFRON
WREXHAM
LL11 5SF

Drawing Title :
PROPOSED FLOOR PLAN

Drw No : W22/2784/04	Scale : 1:50@A2	Rev : -
-------------------------	--------------------	------------