


Existing Site Plan

1 : 100

CROWN COPYRIGHT AND DATABASE
RIGHTS 2021 OS LICENSE NO. 100019980

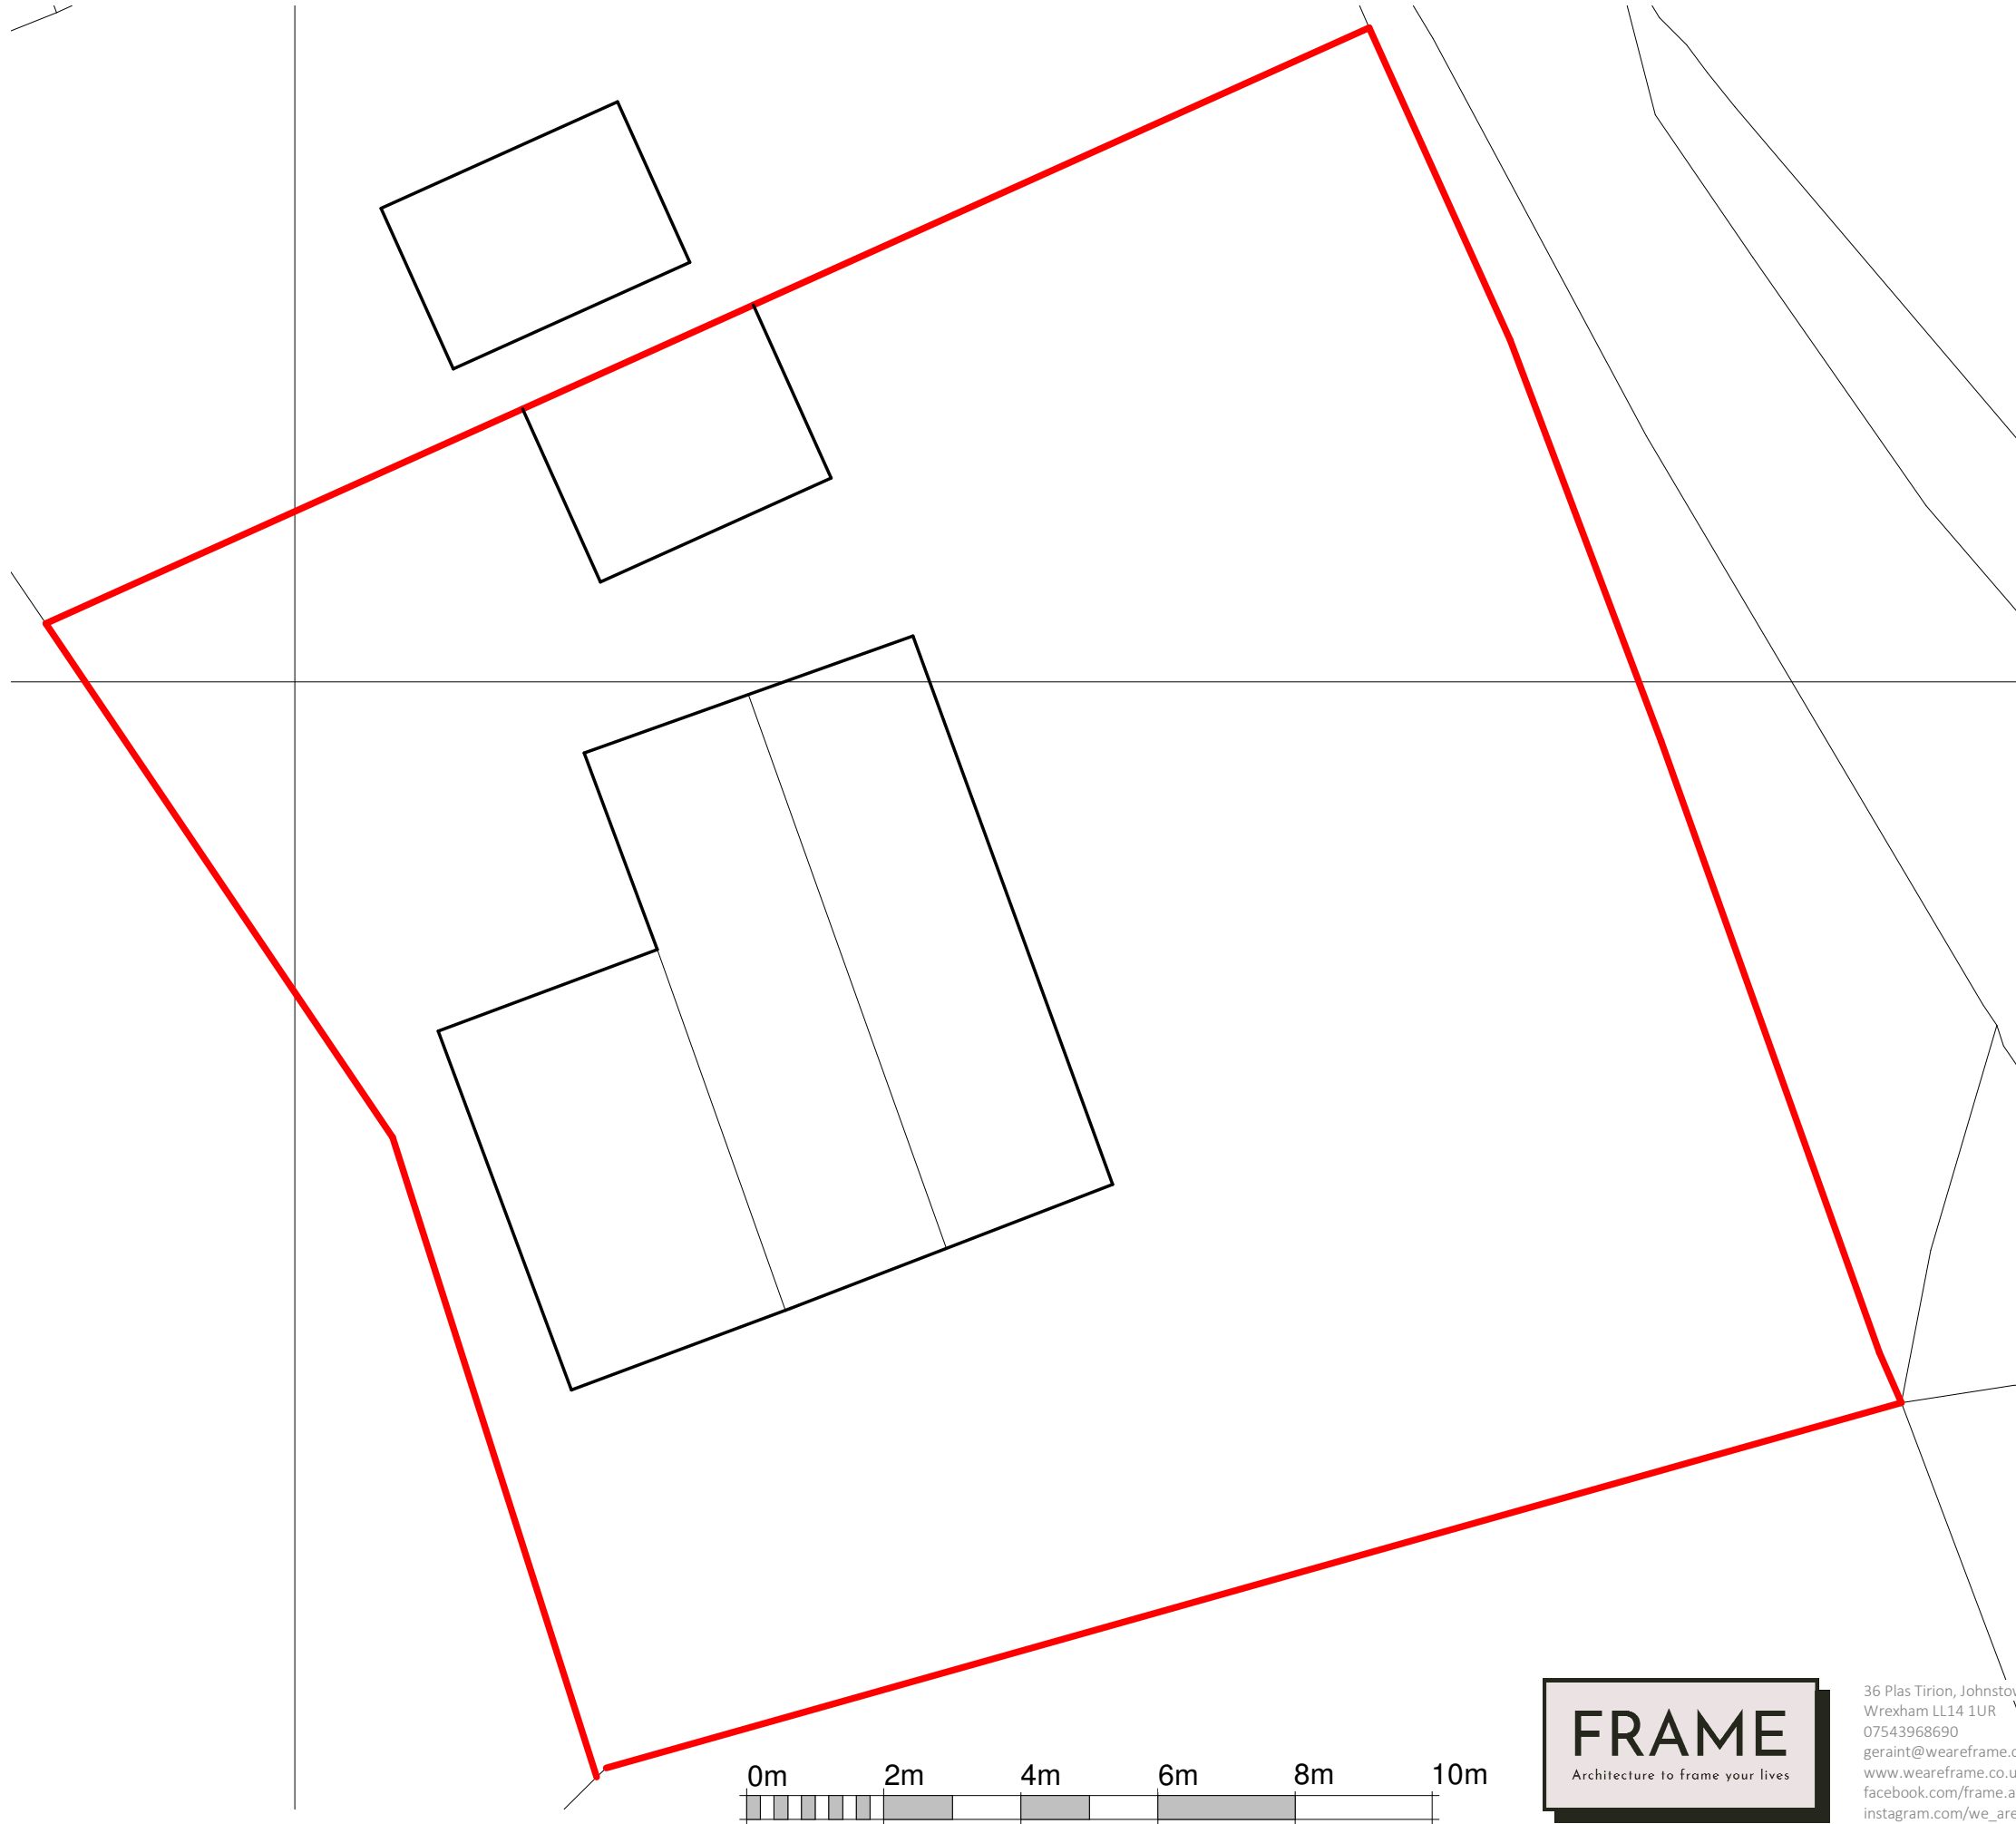

36 Plas Tirion, Johnstown,
Wrexham LL14 1UR
07543968690
geraint@weareframe.co.uk
www.weareframe.co.uk
facebook.com/frame.architect
instagram.com/we_are_frame

Project: Silverdale, Tainant LL14 1UG		
Title: Existing Site Plan		
Scale @ A3: 1 : 100	Author: GE	Date: 16.08.21
Project Ref: 21-54	Drawing No: A002	Rev. -