



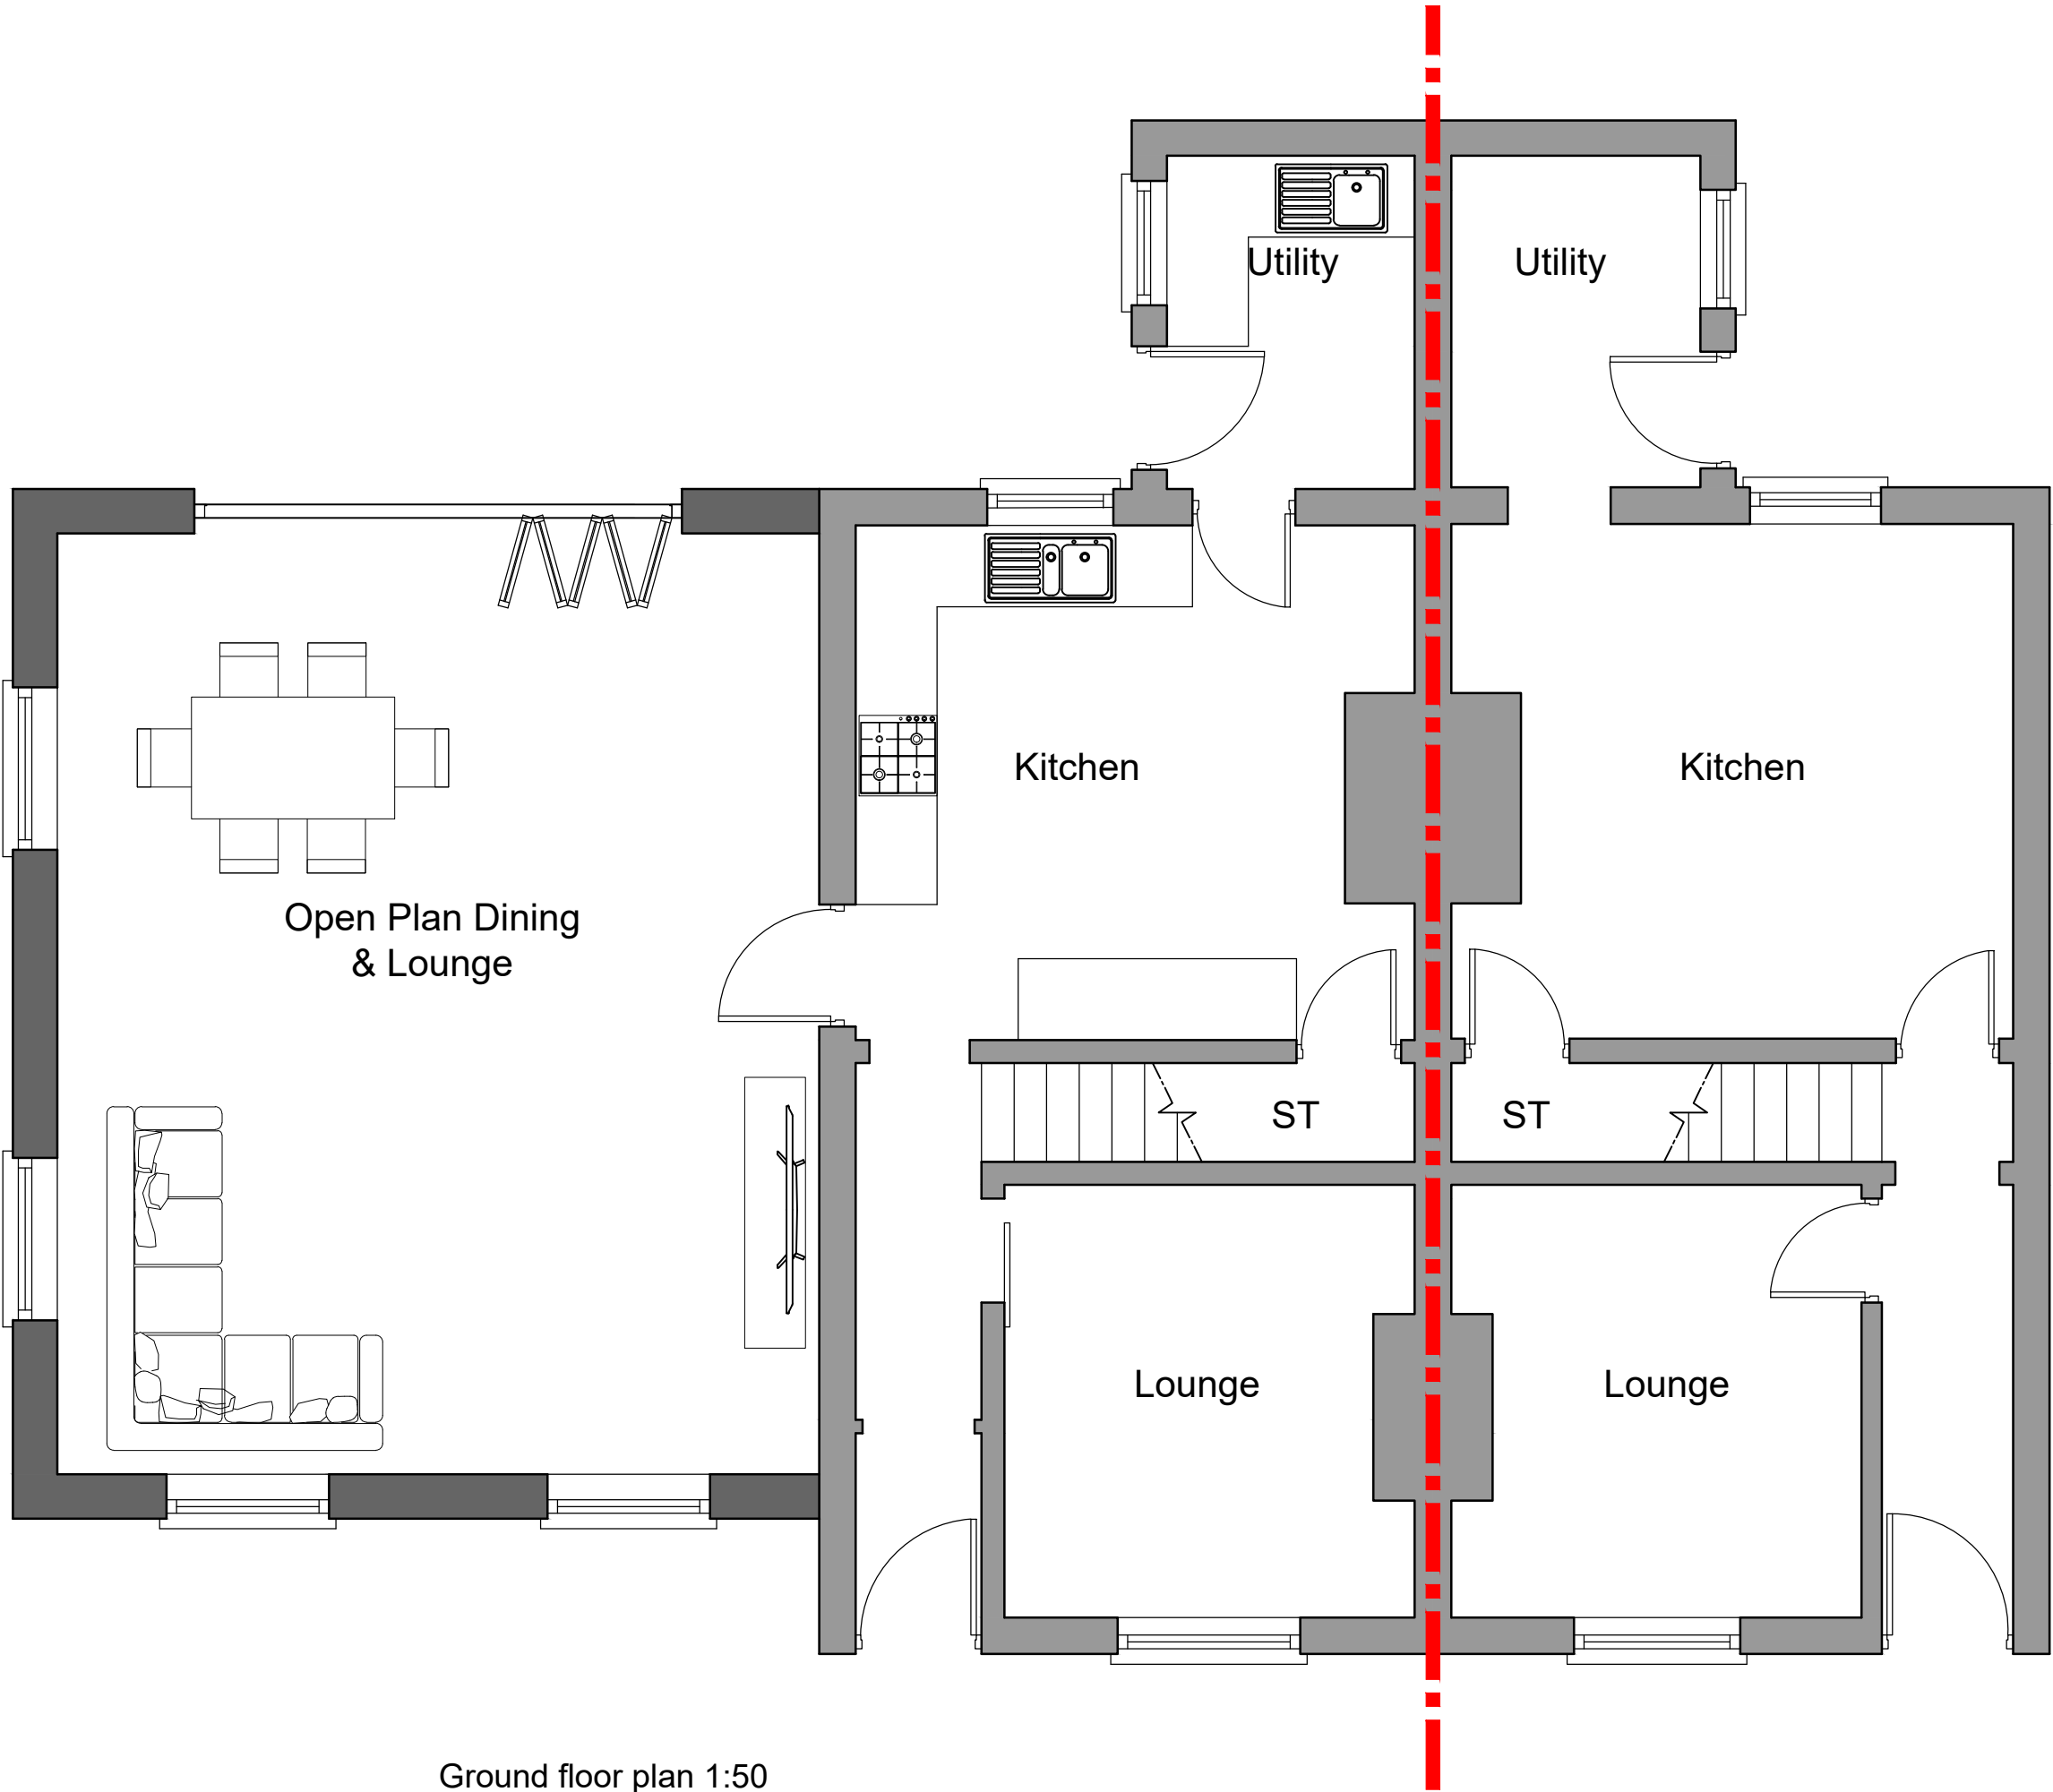

Ground floor plan 1:50

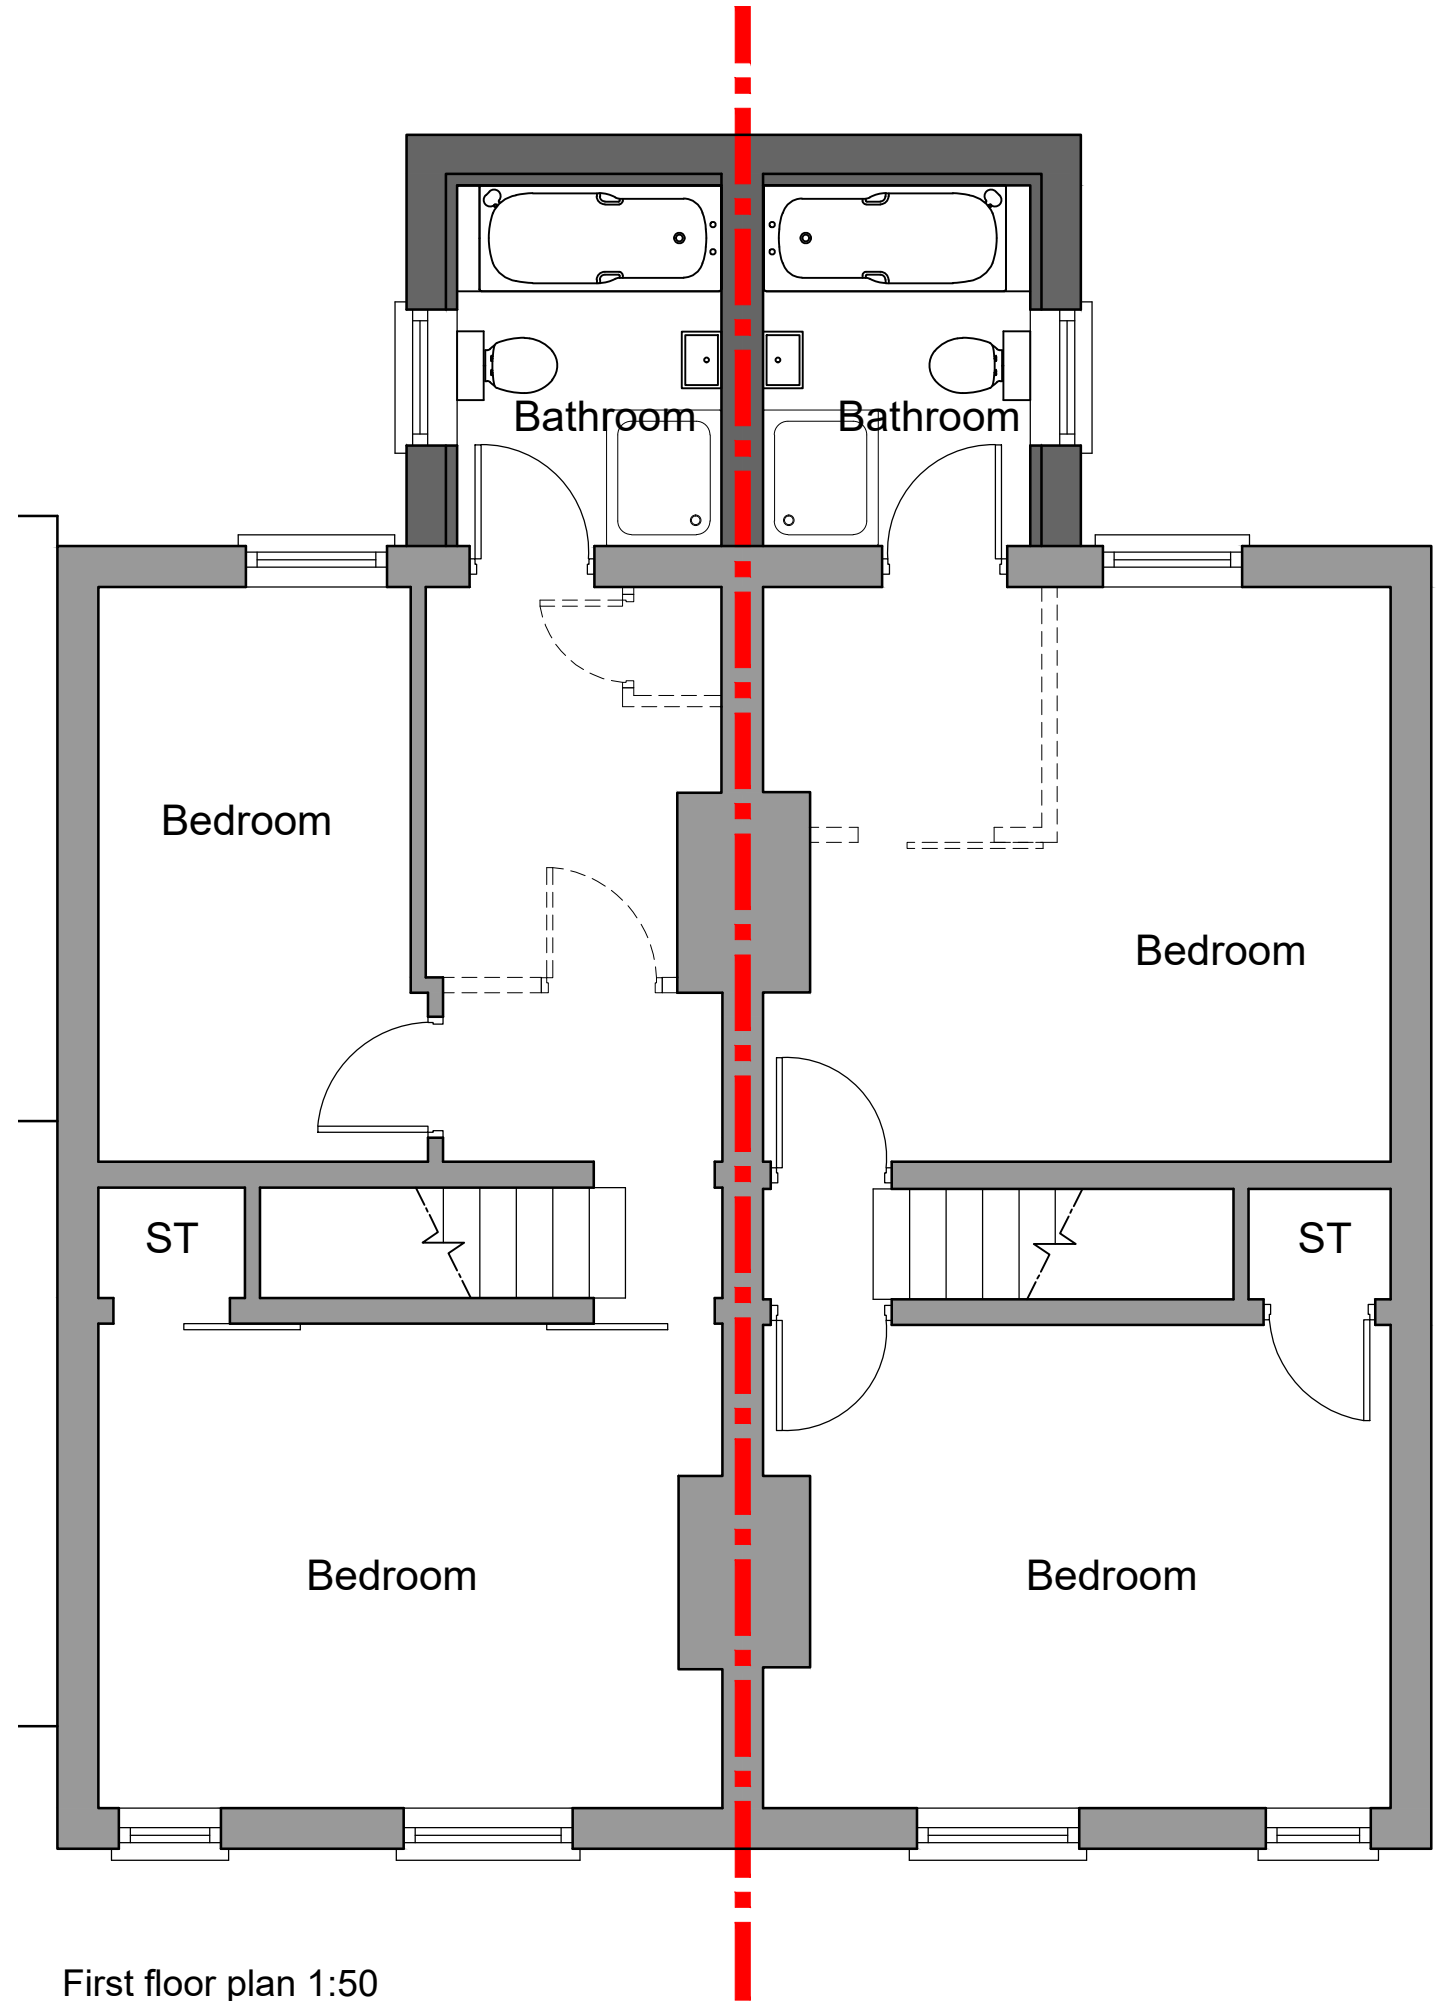

First floor plan 1:50



HDS Architectural Services, The Foundry,
15 Yorks Street, Wrexham
LL13 8LW
Tel (01978) 345250
www.hdsarchitectural.co.uk

Project; 1 & 2 Coed Richard, Acrefair, Wrexham, LL14 3HS	
Title; Proposed Floor Plans	Scale (A2); 1:100
Dwg No; CR/PD/03	Date; September 2021
Revision; REV A - drawing amended to suit clients comments (10-09-21).	