




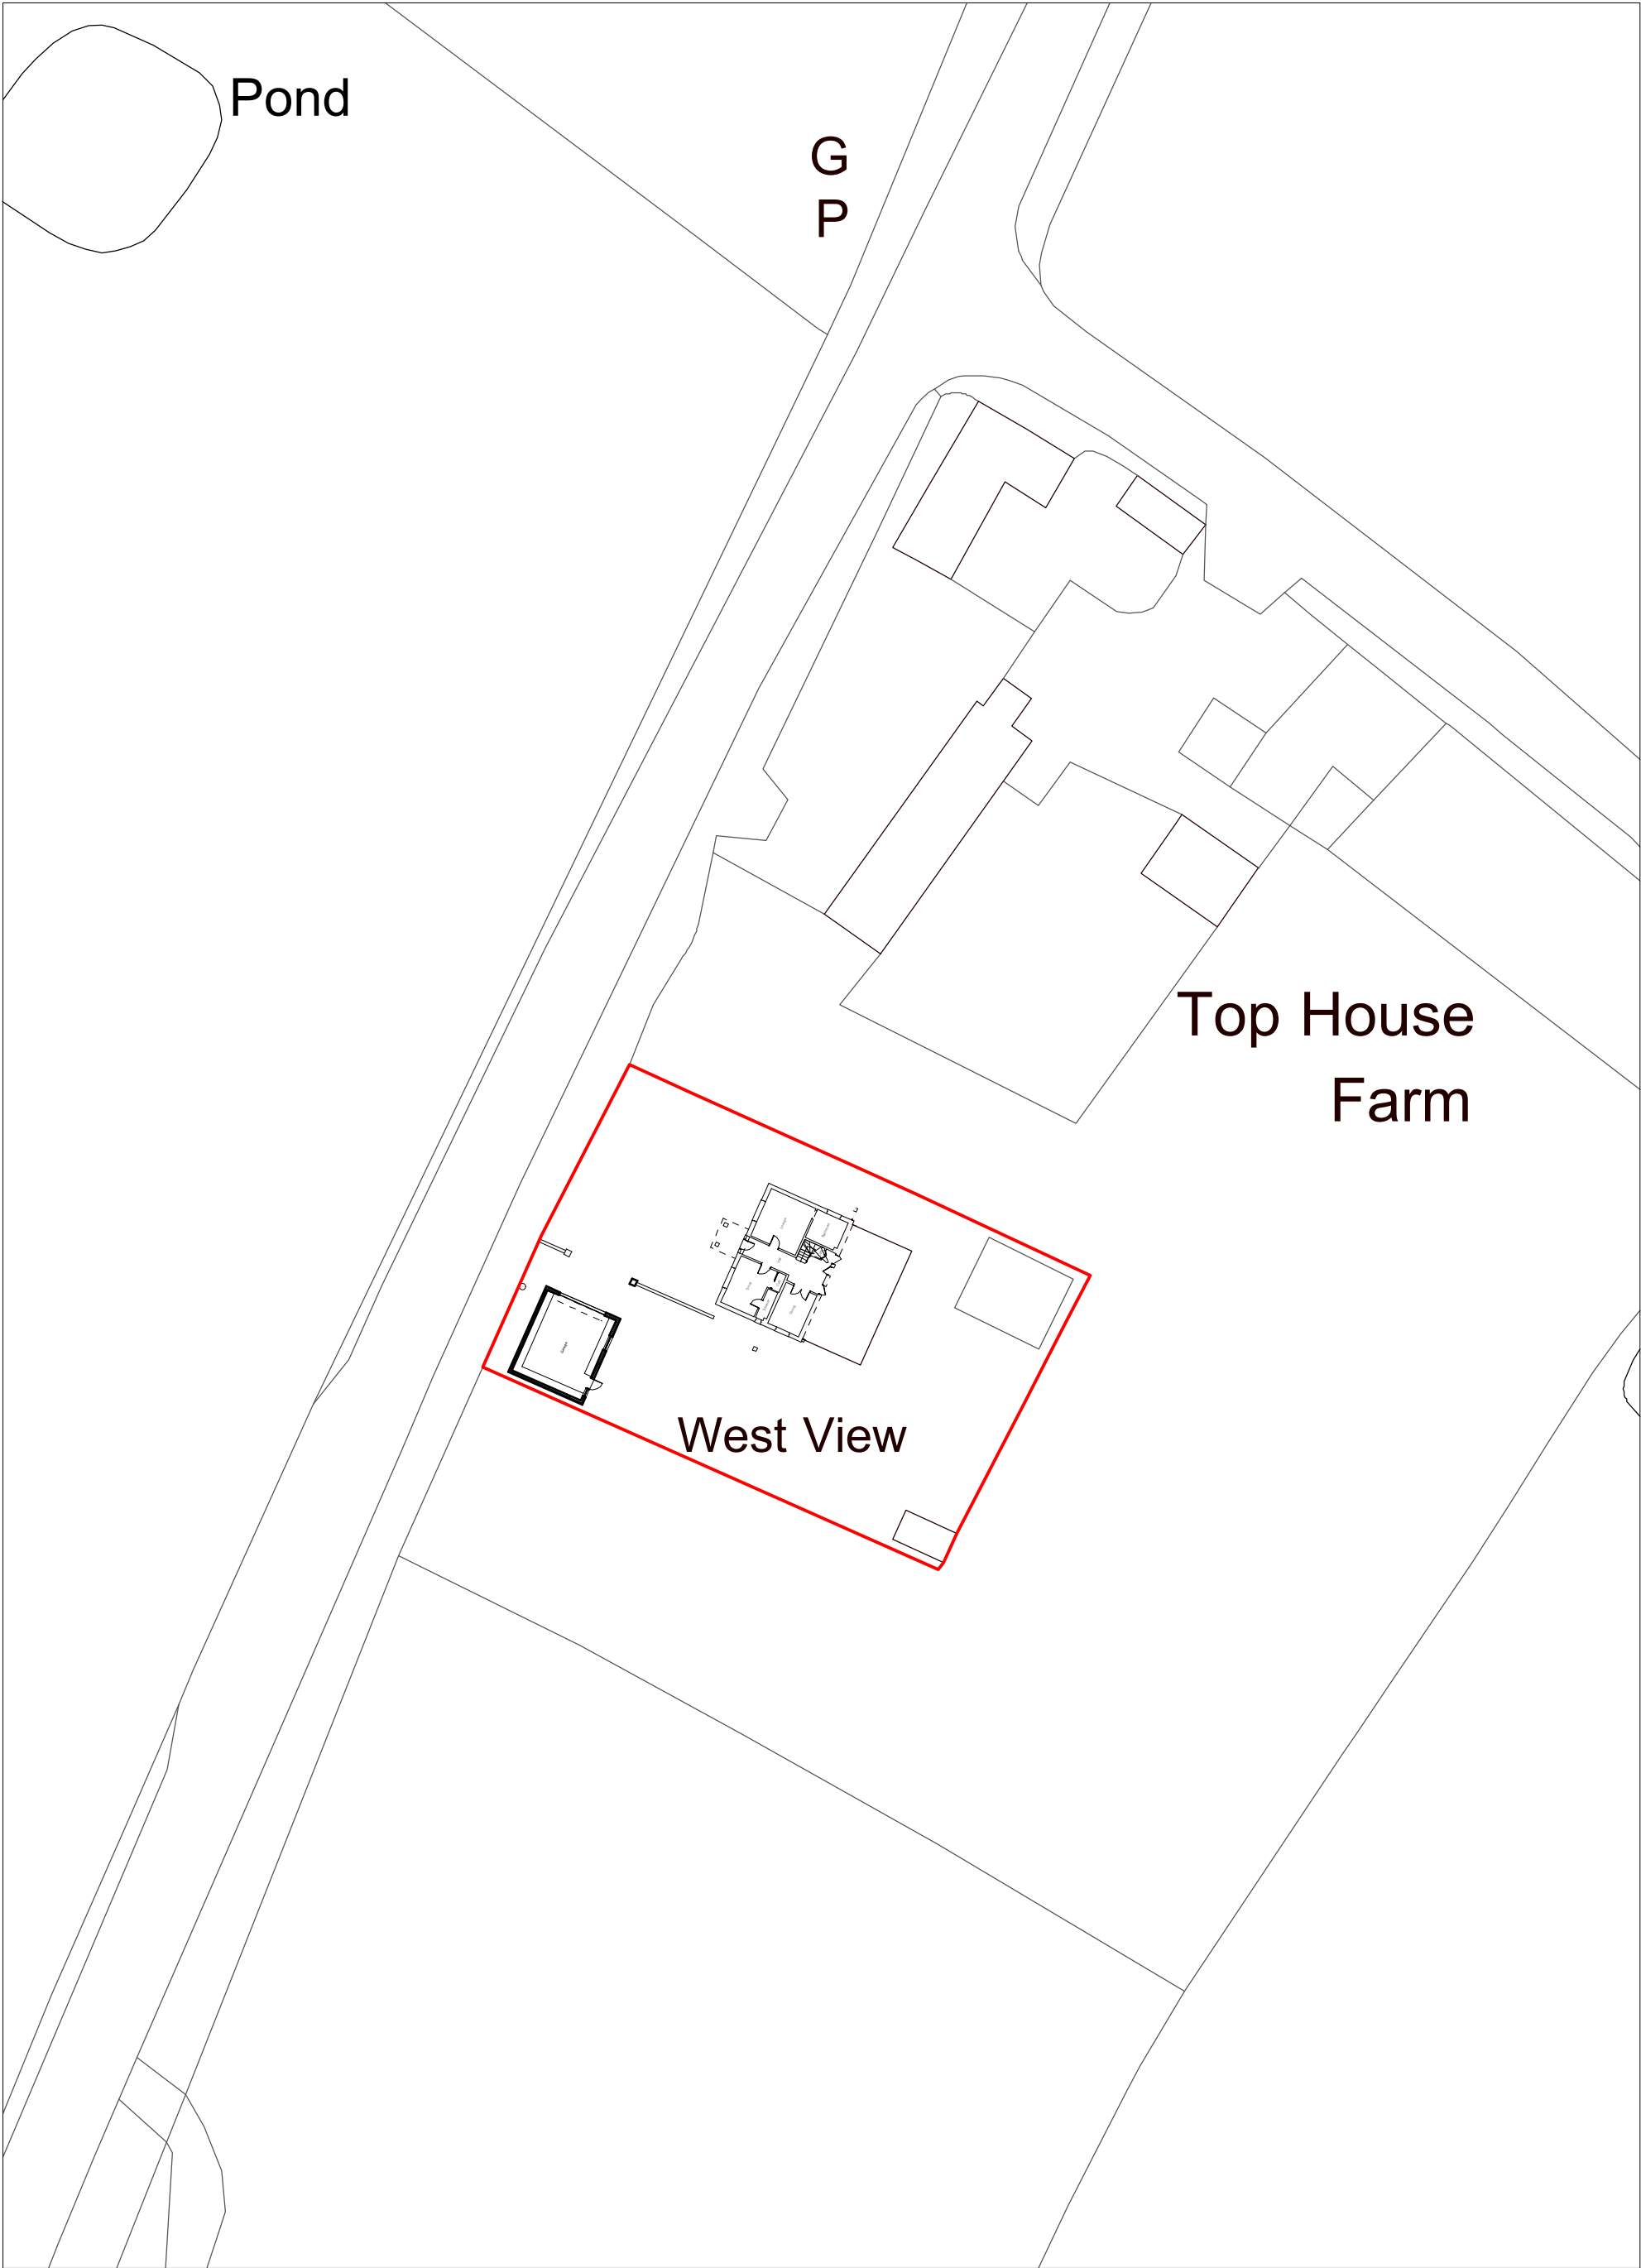

Site Plan 1:500

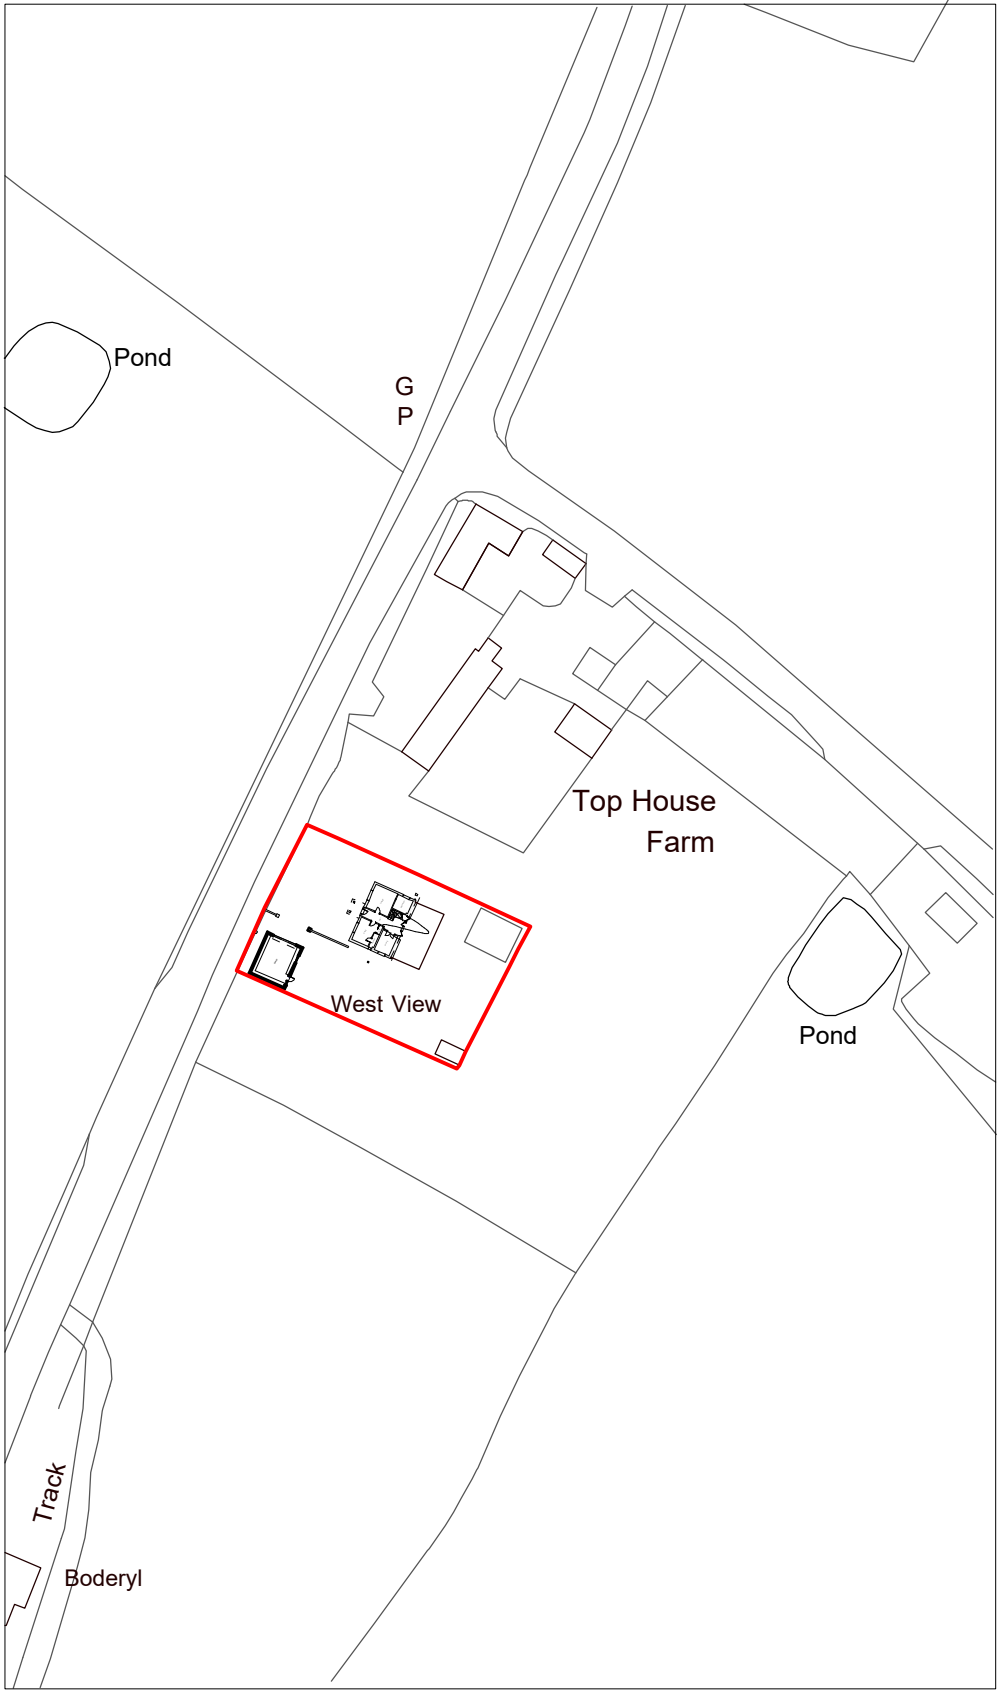

Location Plan 1:1250

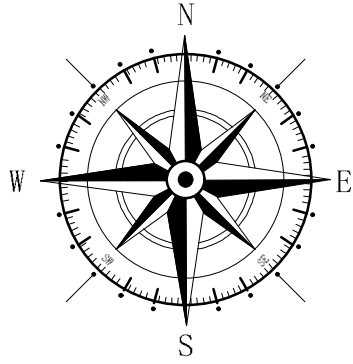

| Key                                                                                   |                       |
|---------------------------------------------------------------------------------------|-----------------------|
|    | Surrounding Buildings |
|  | Application Site      |

| Rev | Date | Detail | Initial |
|-----|------|--------|---------|
|     |      |        |         |
|     |      |        |         |
|     |      |        |         |
|     |      |        |         |

|                                                                                          |                                  |
|------------------------------------------------------------------------------------------|----------------------------------|
| Project:<br>Proposed alterations to,<br>West View, Bowling Bank,<br>Wrexham,<br>LL13 9RH |                                  |
| Title:<br>Site & Location<br>Plan                                                        | Scale: (A2)<br>1:500 &<br>1:1250 |

|                          |                   |
|--------------------------|-------------------|
| Drawn By:<br>D.J.Edwards | Date:<br>Jan 2022 |
| Drawing No:<br>S099/006  | Sheet:<br>1 of 1  |





Office 3K4,  
Redwither Business Tower,  
Wrexham. LL13 9XT  
Tel: 01978 356500  
www.blueprintarchitectural.com  
© copyright all rights reserved