





EXISTING WEST ELEVATION

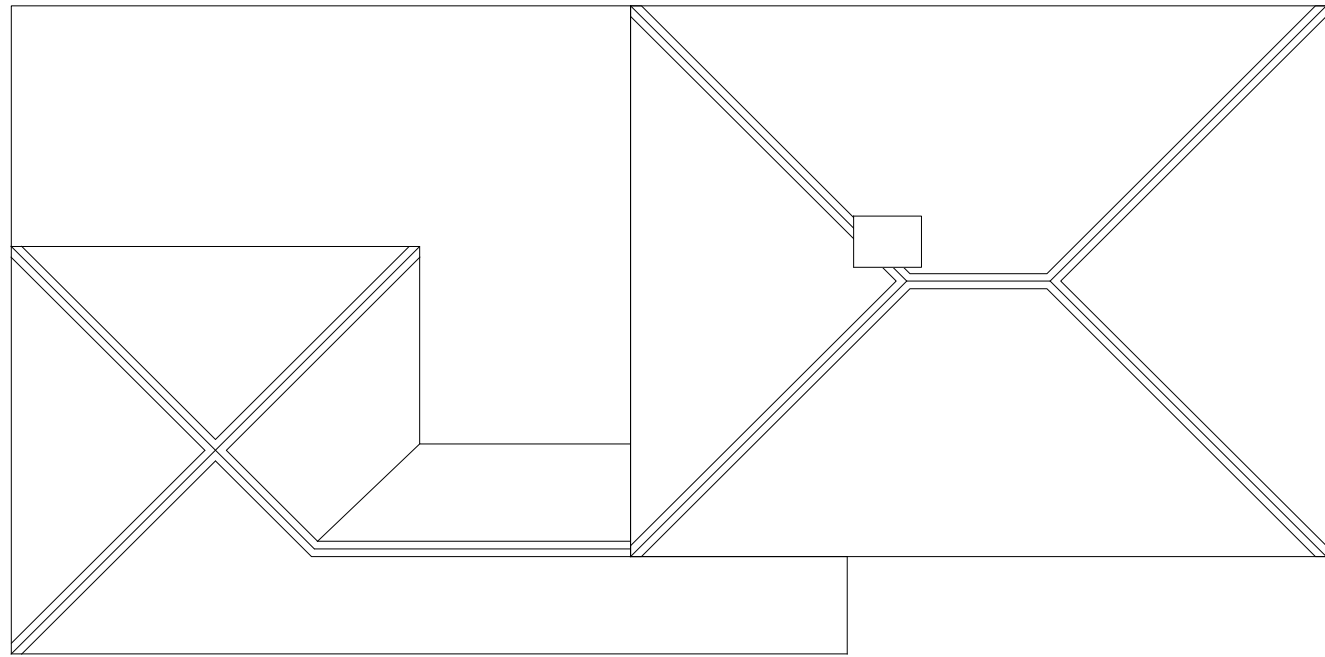

EXISTING ROOF PLAN



PROPOSED WEST ELEVATION

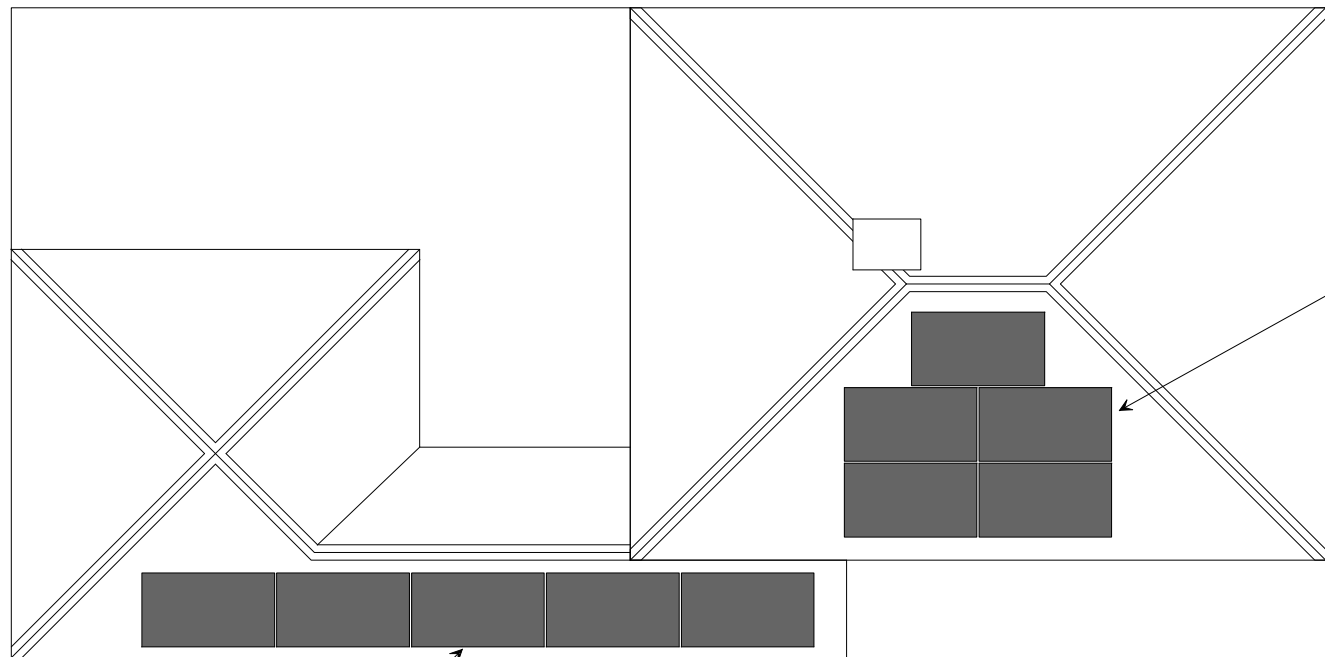

PROPOSED ROOF PLAN




EXISTING SITE PLAN
SCALE 1:200




PROPOSED SITE PLAN
SCALE 1:200



LOCATION PLAN
SCALE 1:1250

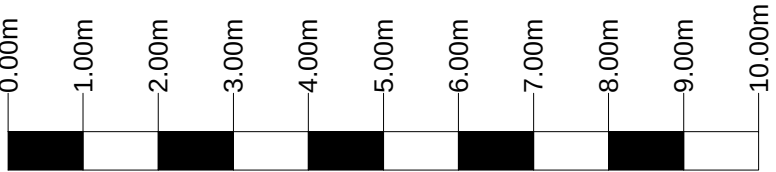

Scale 1:100

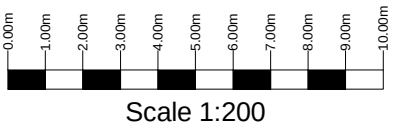

Scale 1:200

Revisions
a) Solar panels reconfigured - 24/05/2022

**PROPOSED 10 ROOF
MOUNTED SOLAR PANELS
AT
7 SUNDORNE
OVERTON
WREXHAM LL13 0EB**

ELEVATIONS, ROOF PLANS, SITE PLANS

Client **PROJECT SOLAR** Page size **A1**

Date: September 2021 Scale: 1:100 and 1:200 Drawing No 1a
Brian Newman - planning and Building Consultant
Autumn Lodge
Catton
Hexham
Northumberland
NE47 9QS
01434 883401
email: brian@ineedplanningpermission.co.uk
www.ineedplanningpermission.co.uk

