




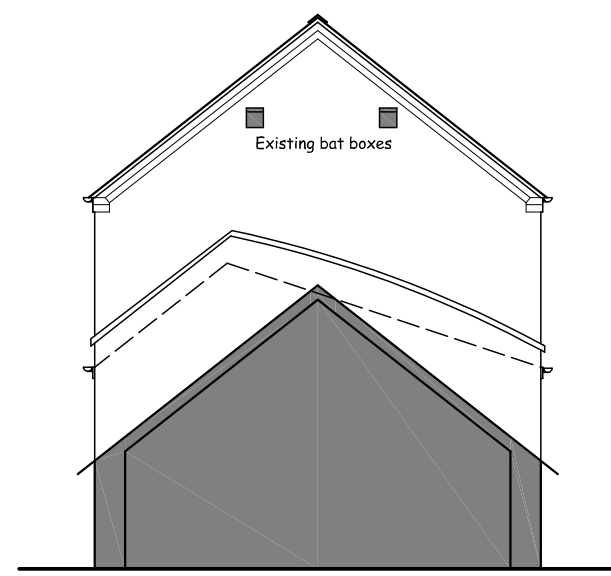


EAST ELEVATION

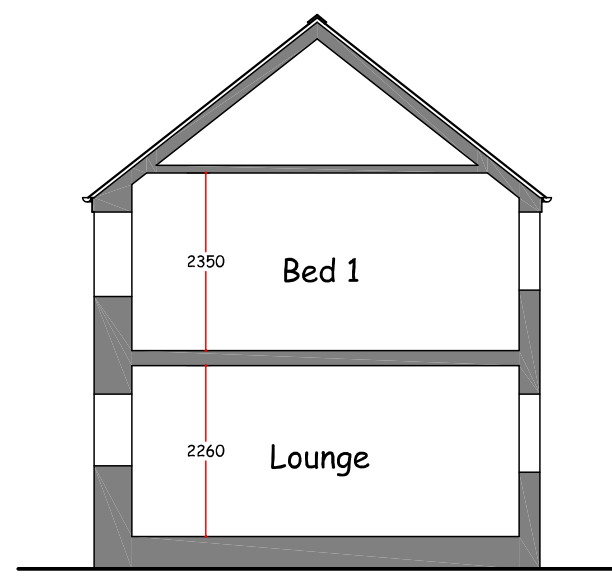


SECTION

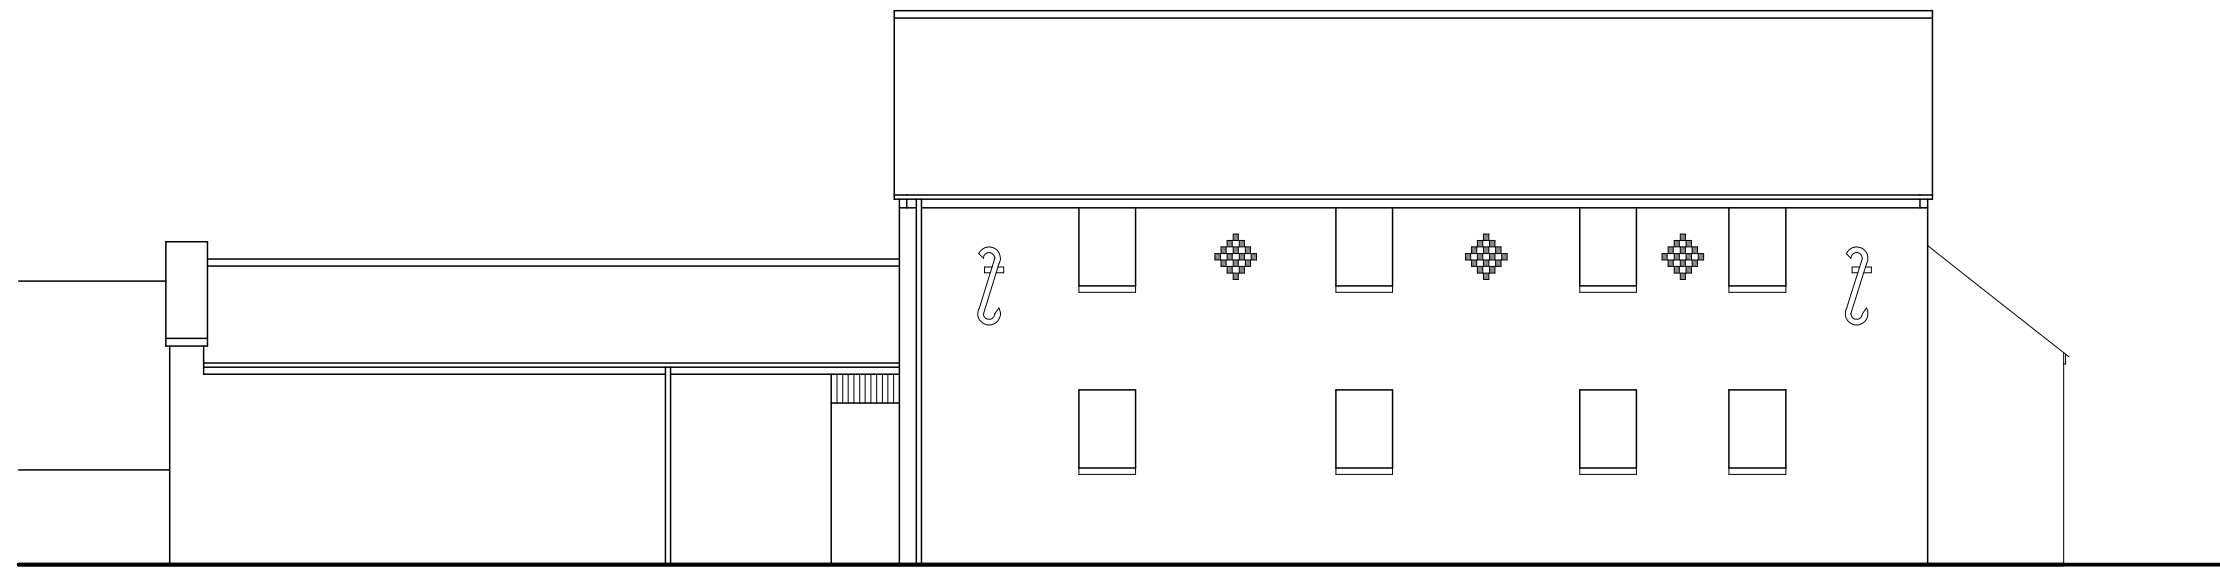


NORTH ELEVATION

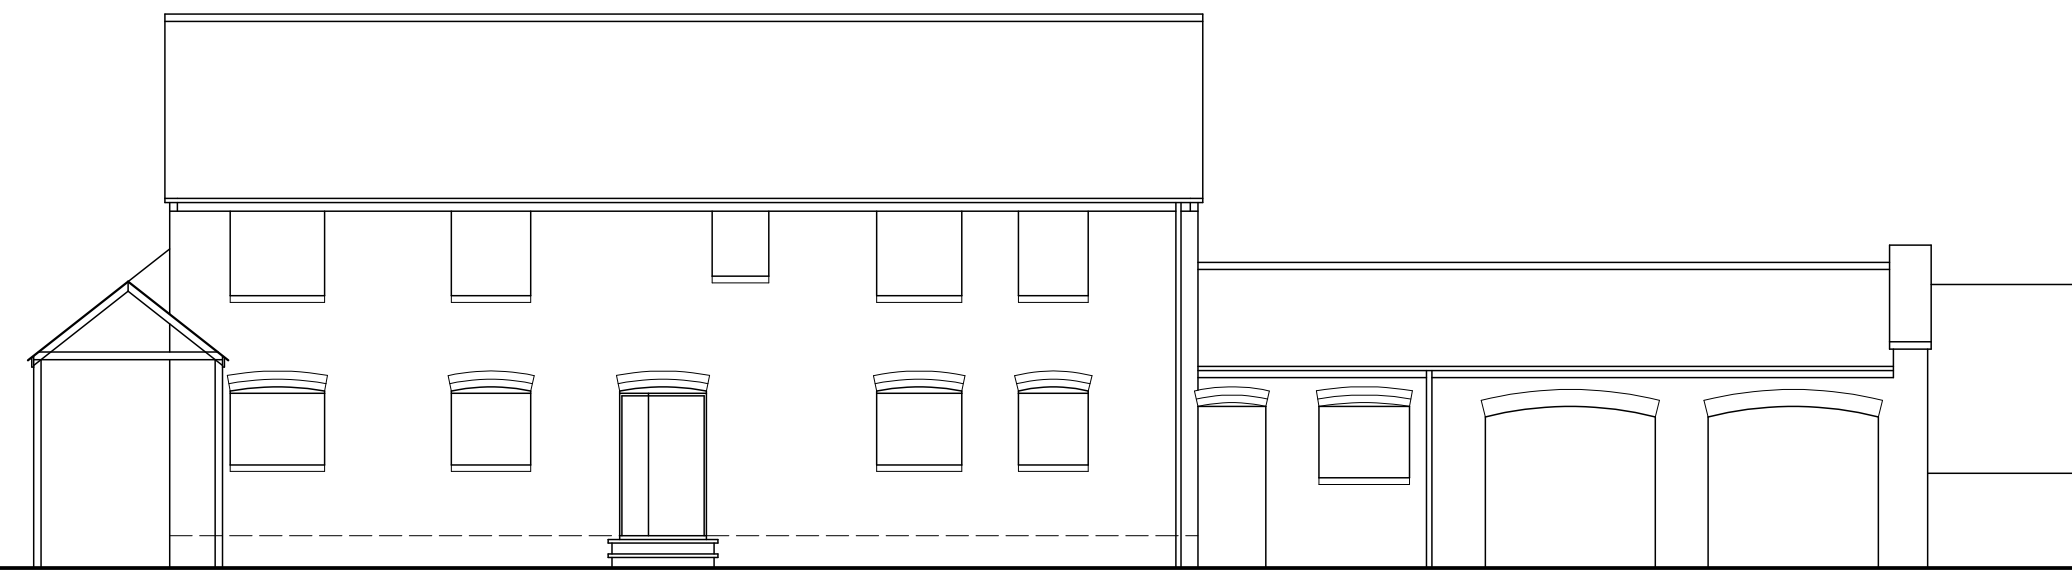

SOUTH ELEVATION

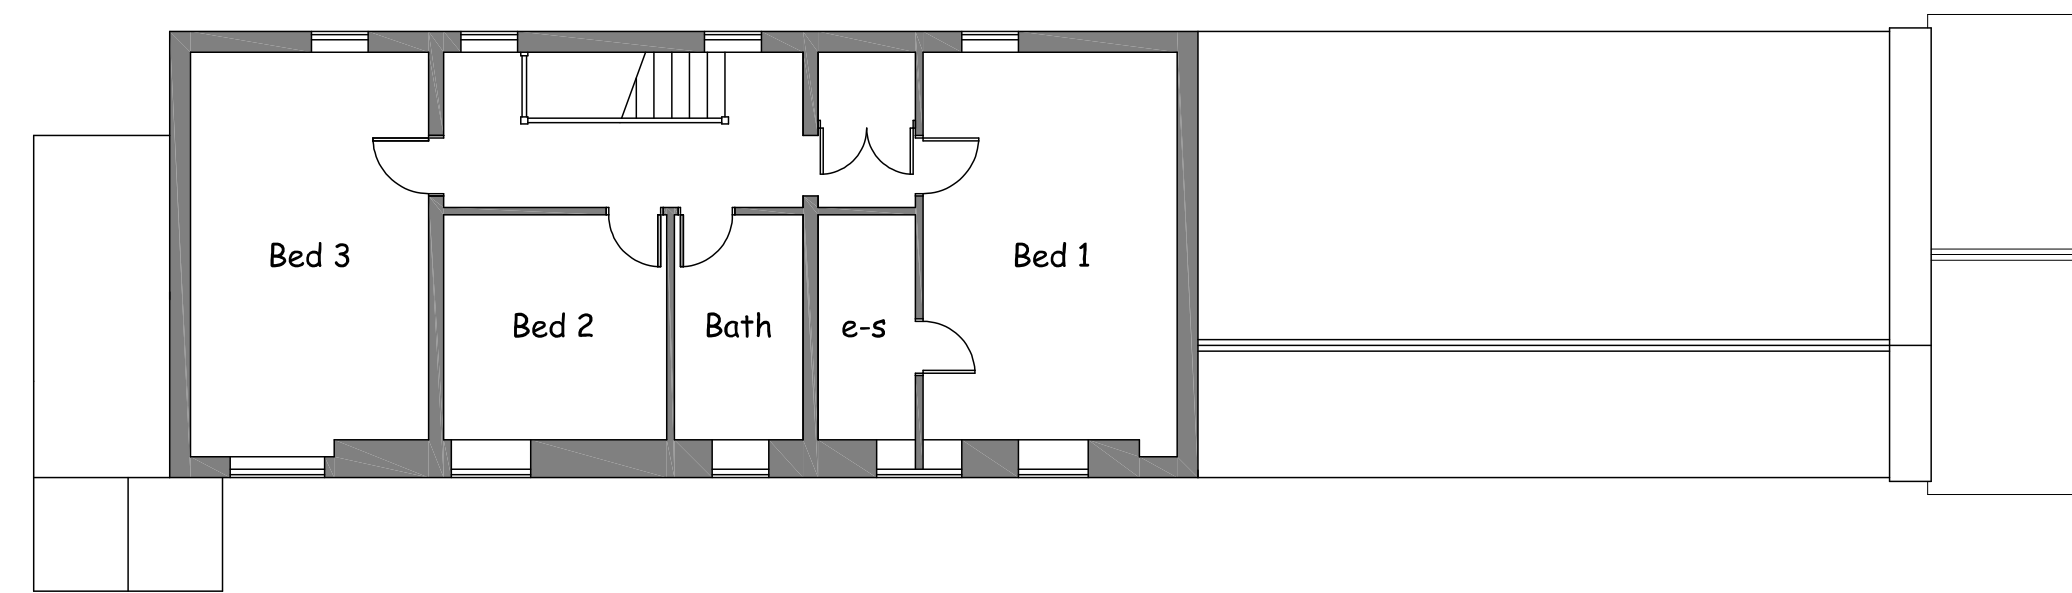


FIRST FLOOR PLAN

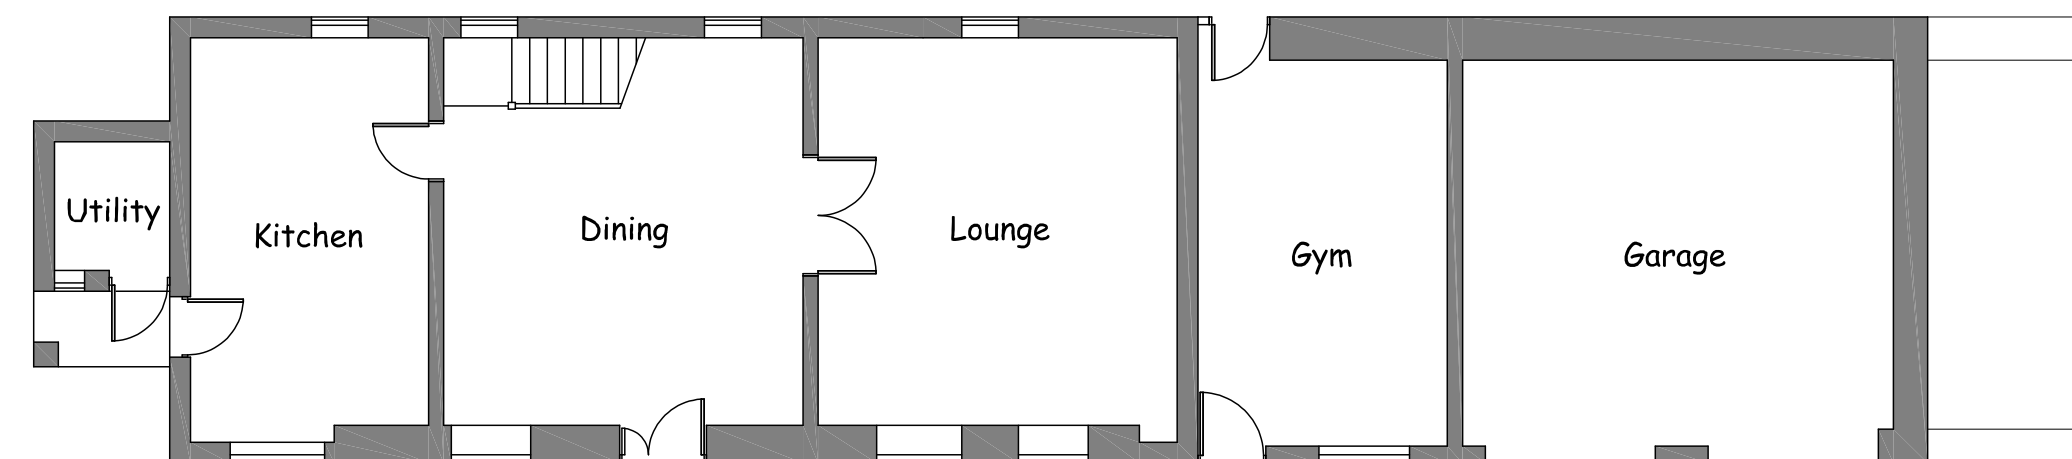


GROUND FLOOR PLAN


EXISTING

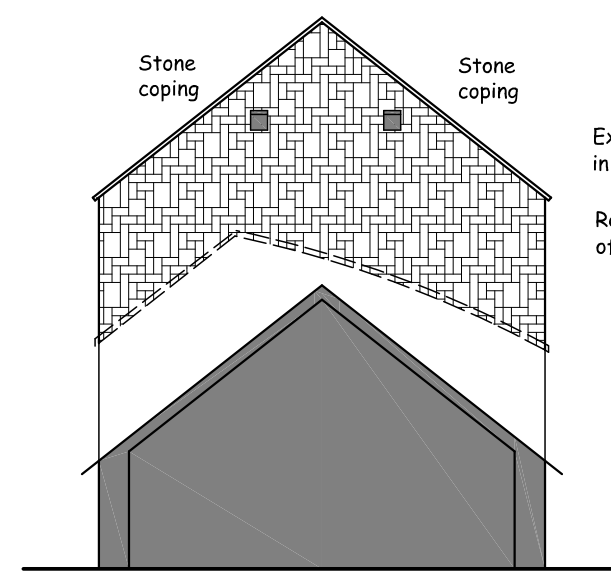


EAST ELEVATION

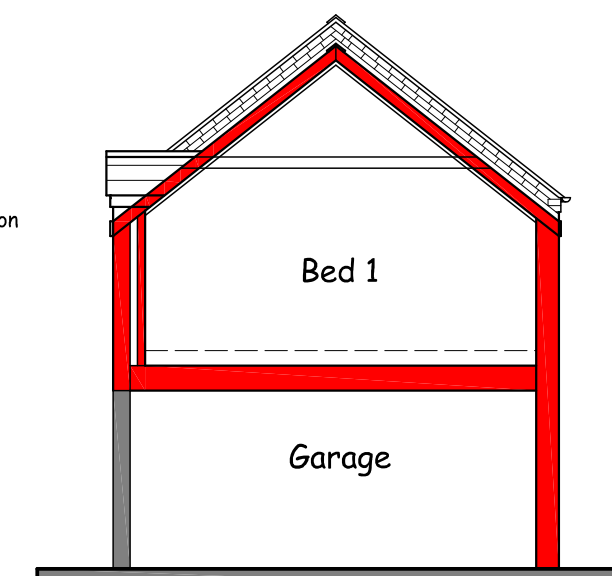


SECTION

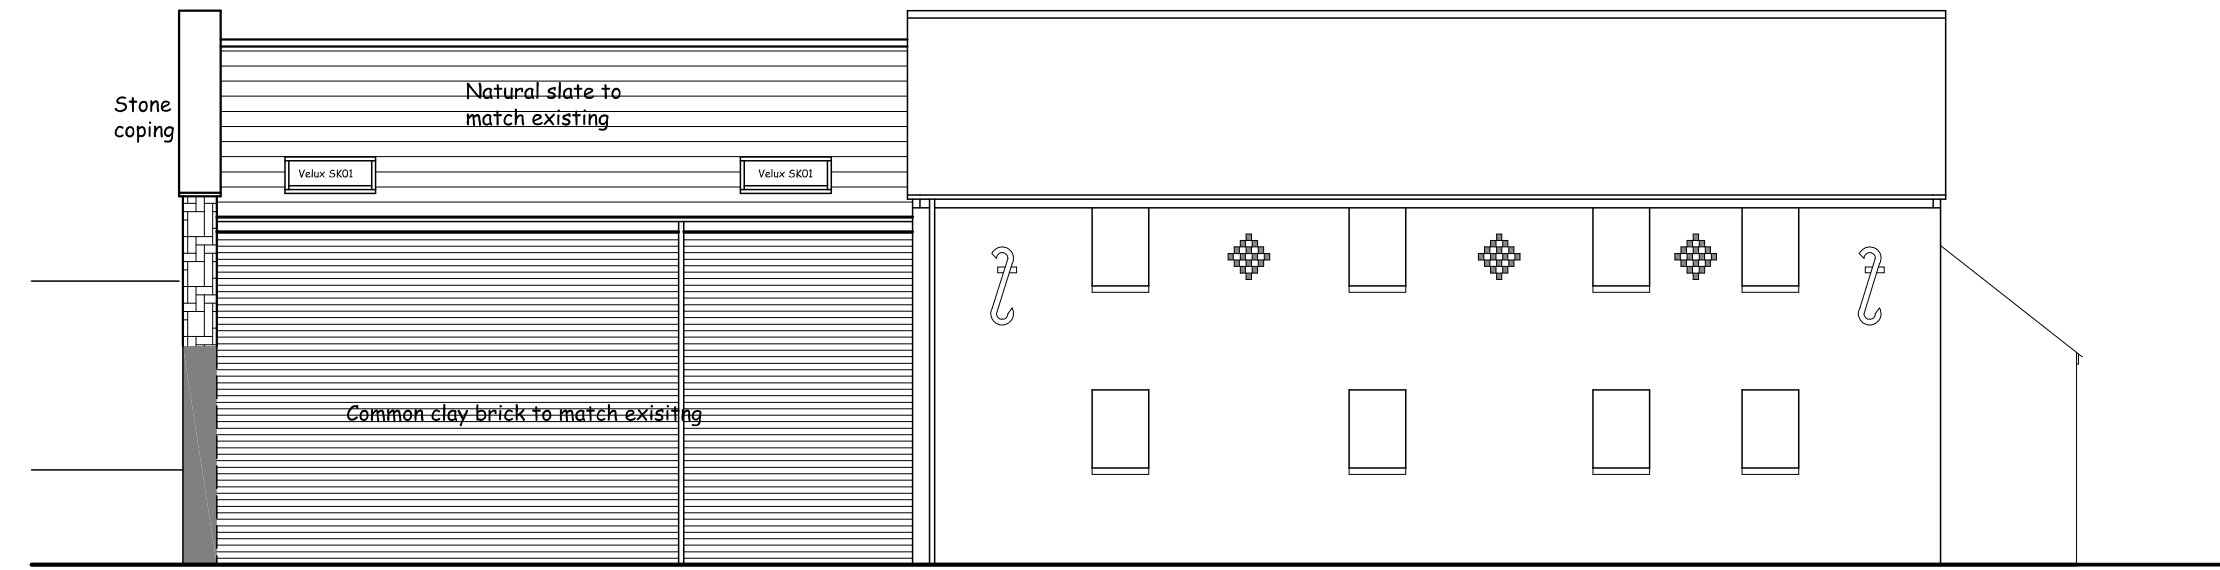


NORTH ELEVATION

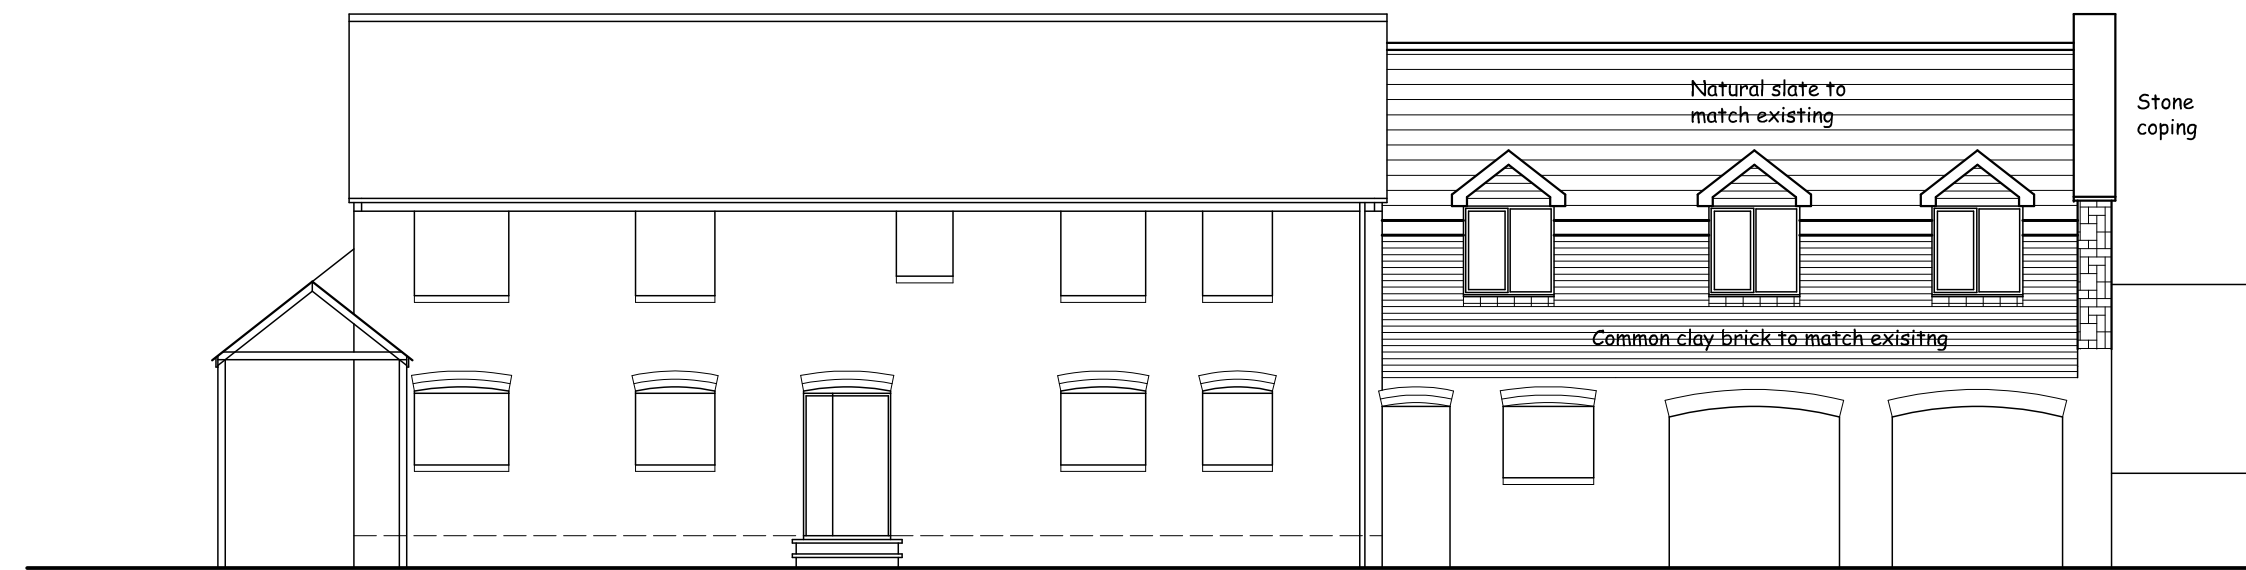


SOUTH ELEVATION

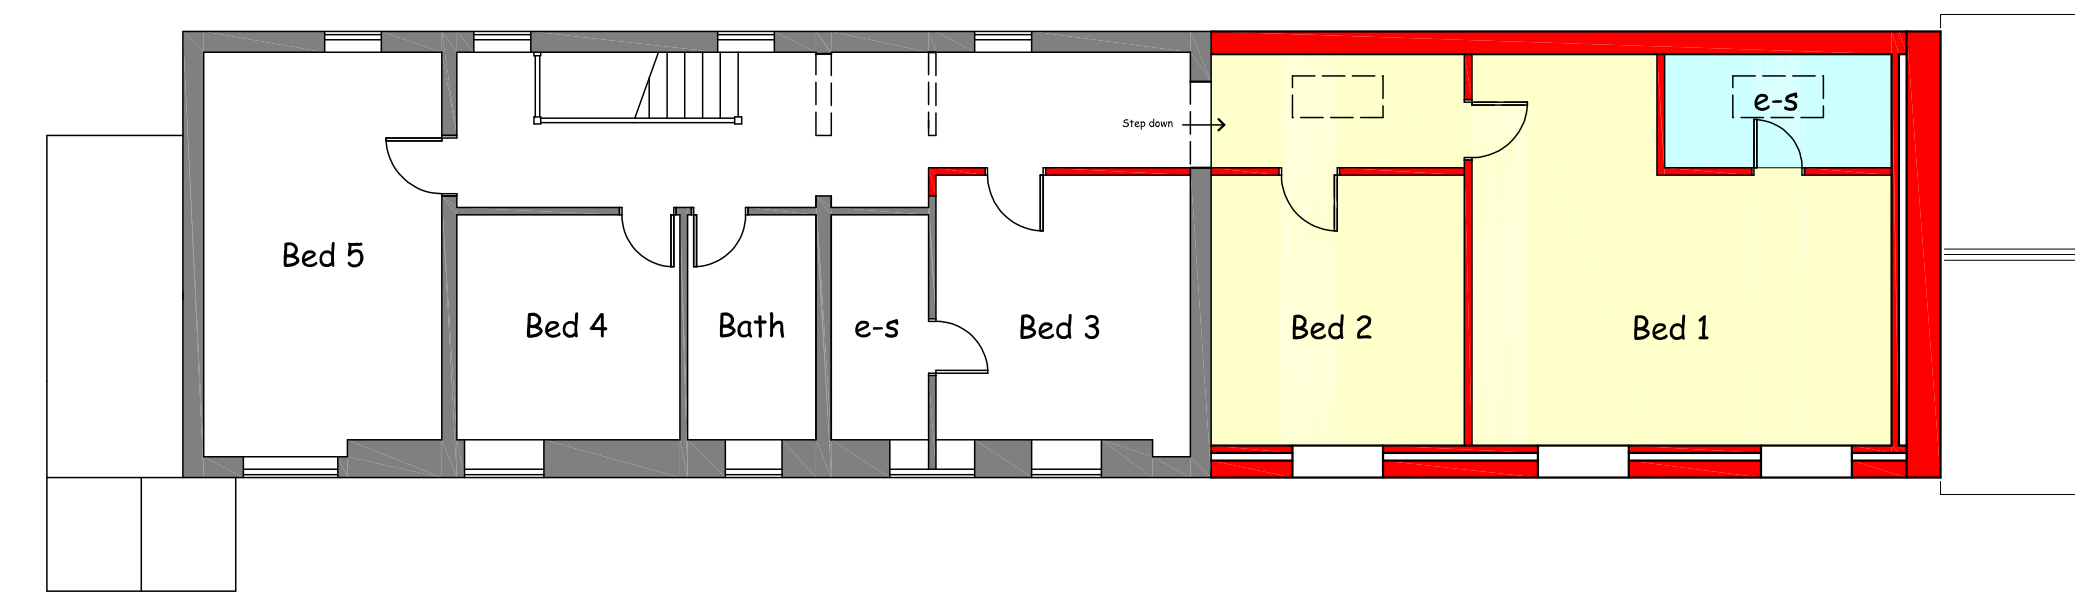

FIRST FLOOR PLAN

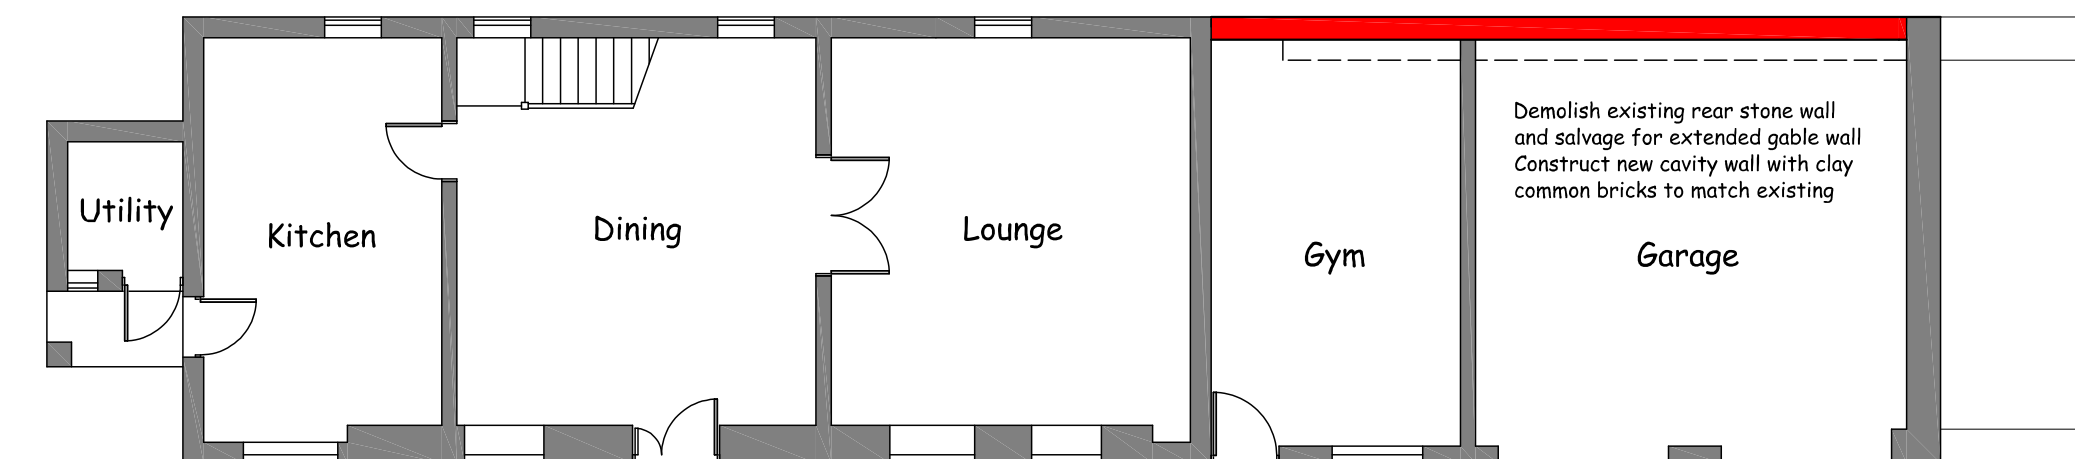

GROUND FLOOR PLAN

 

PROPOSED

Rev.		Date
Project	Proposed first floor extension above existing gym and garage Y Breuan, Hafod-Y-Bwch, Ruabon	
Client	Mr & Mrs G. Jones	
Drawing	Existing and Proposed PLANNING	
KEVIN O'REILLY MCIAT		
Chartered Architectural Technologist		
22 Channel Reach, Crosby, Liverpool, L23 6TA Tel : 0151 924 2138 E : kevinoreillymciat@btinternet.com		
Drg. No.	LL146HG/01	Rev.
scale date drawn	1 : 100 @ A1 March 2022 Kevin O'Reilly	
This drawing and the building work illustrated may not be reproduced without written permission.		