


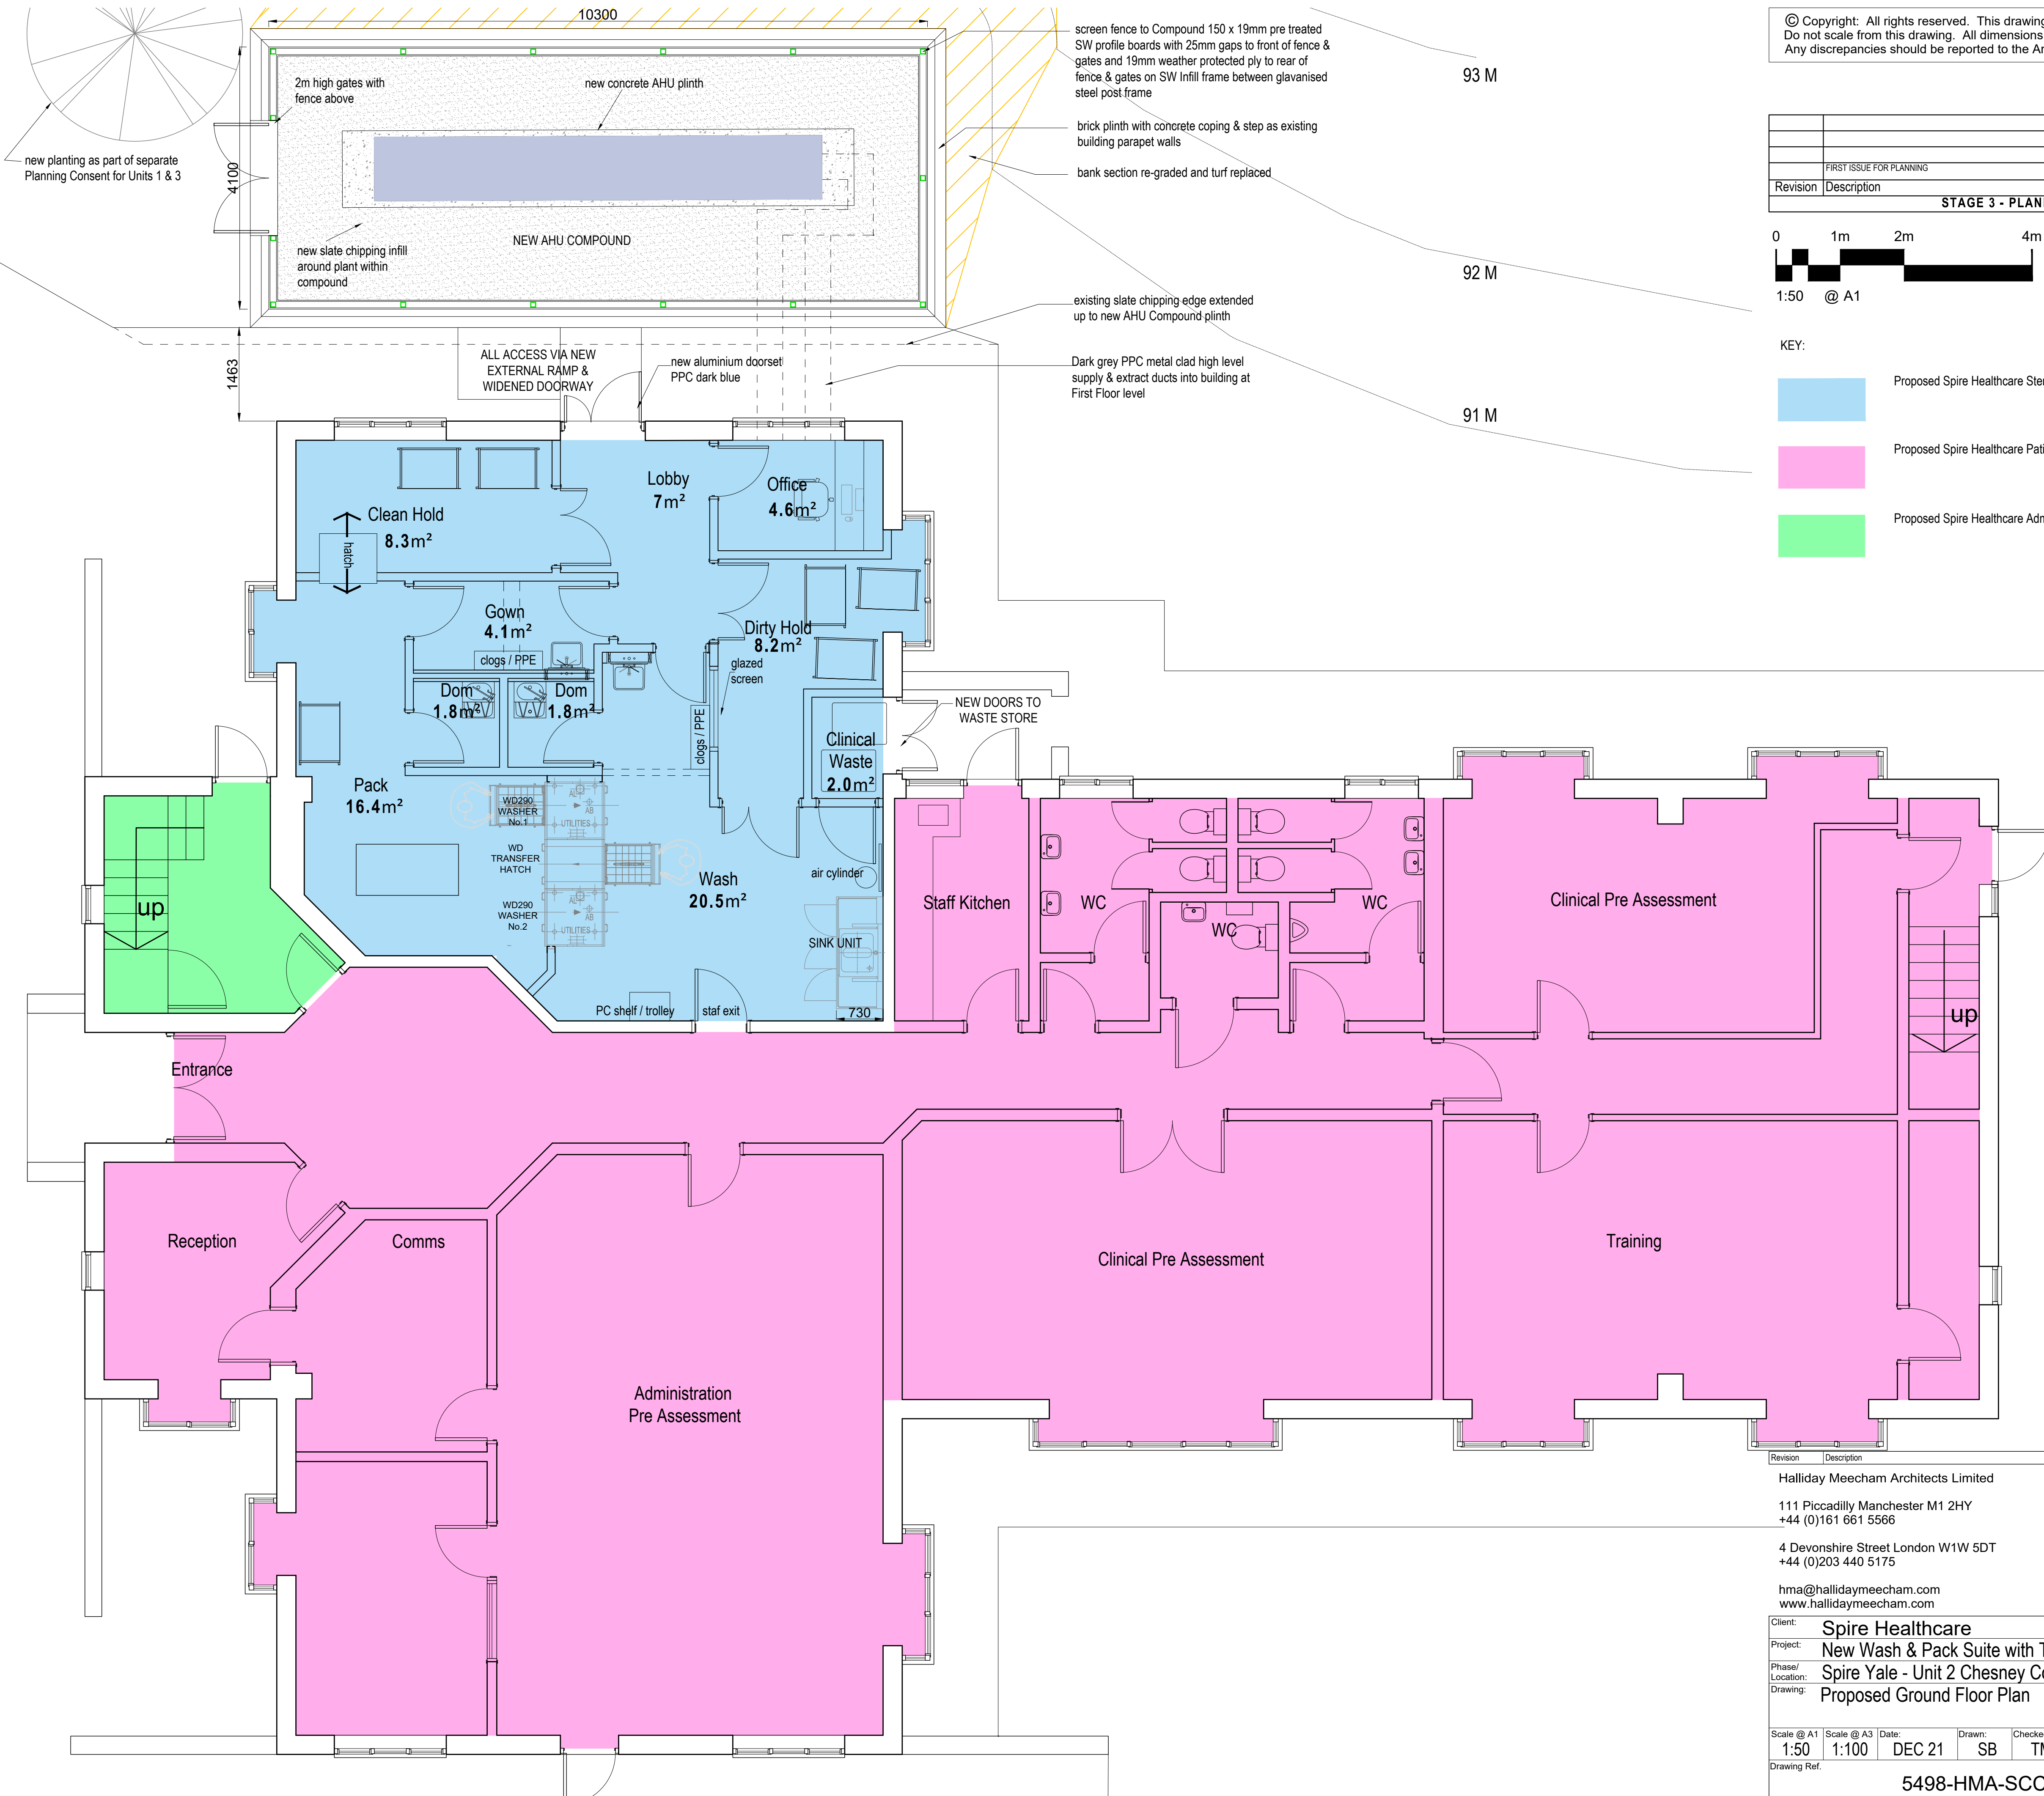

© Copyright: All rights reserved. This drawing must not be reproduced without permission. Do not scale from this drawing. All dimensions are in millimetres unless otherwise stated. Any discrepancies should be reported to the Architect.

Revision	Description	Date	Drawn	Checked
STAGE 3 - PLANNING CONSENT				



- KEY:
- Proposed Spire Healthcare Sterile Services Area
 - Proposed Spire Healthcare Patient Pre-Assessment Clinic
 - Proposed Spire Healthcare Administration Area

Halliday Meecham Architects Limited

111 Piccadilly Manchester M1 2HY
+44 (0)161 661 5566

4 Devonshire Street London W1W 5DT
+44 (0)203 440 5175

hma@hallidaymeecham.com
www.hallidaymeecham.com

Client: **Spire Healthcare**

Project: **New Wash & Pack Suite with Temporary Pre-Assessment Clinic**

Phase/ Location: **Spire Yale - Unit 2 Chesney Court**

Drawing: **Proposed Ground Floor Plan**

Scale @ A1	Scale @ A3	Date:	Drawn:	Checked:	Job No.	Drawing No.
1:50	1:100	DEC 21	SB	TM	5498	20100

Drawing Ref. 5498-HMA-SCC-00-DR-A-20100

Revision -

