




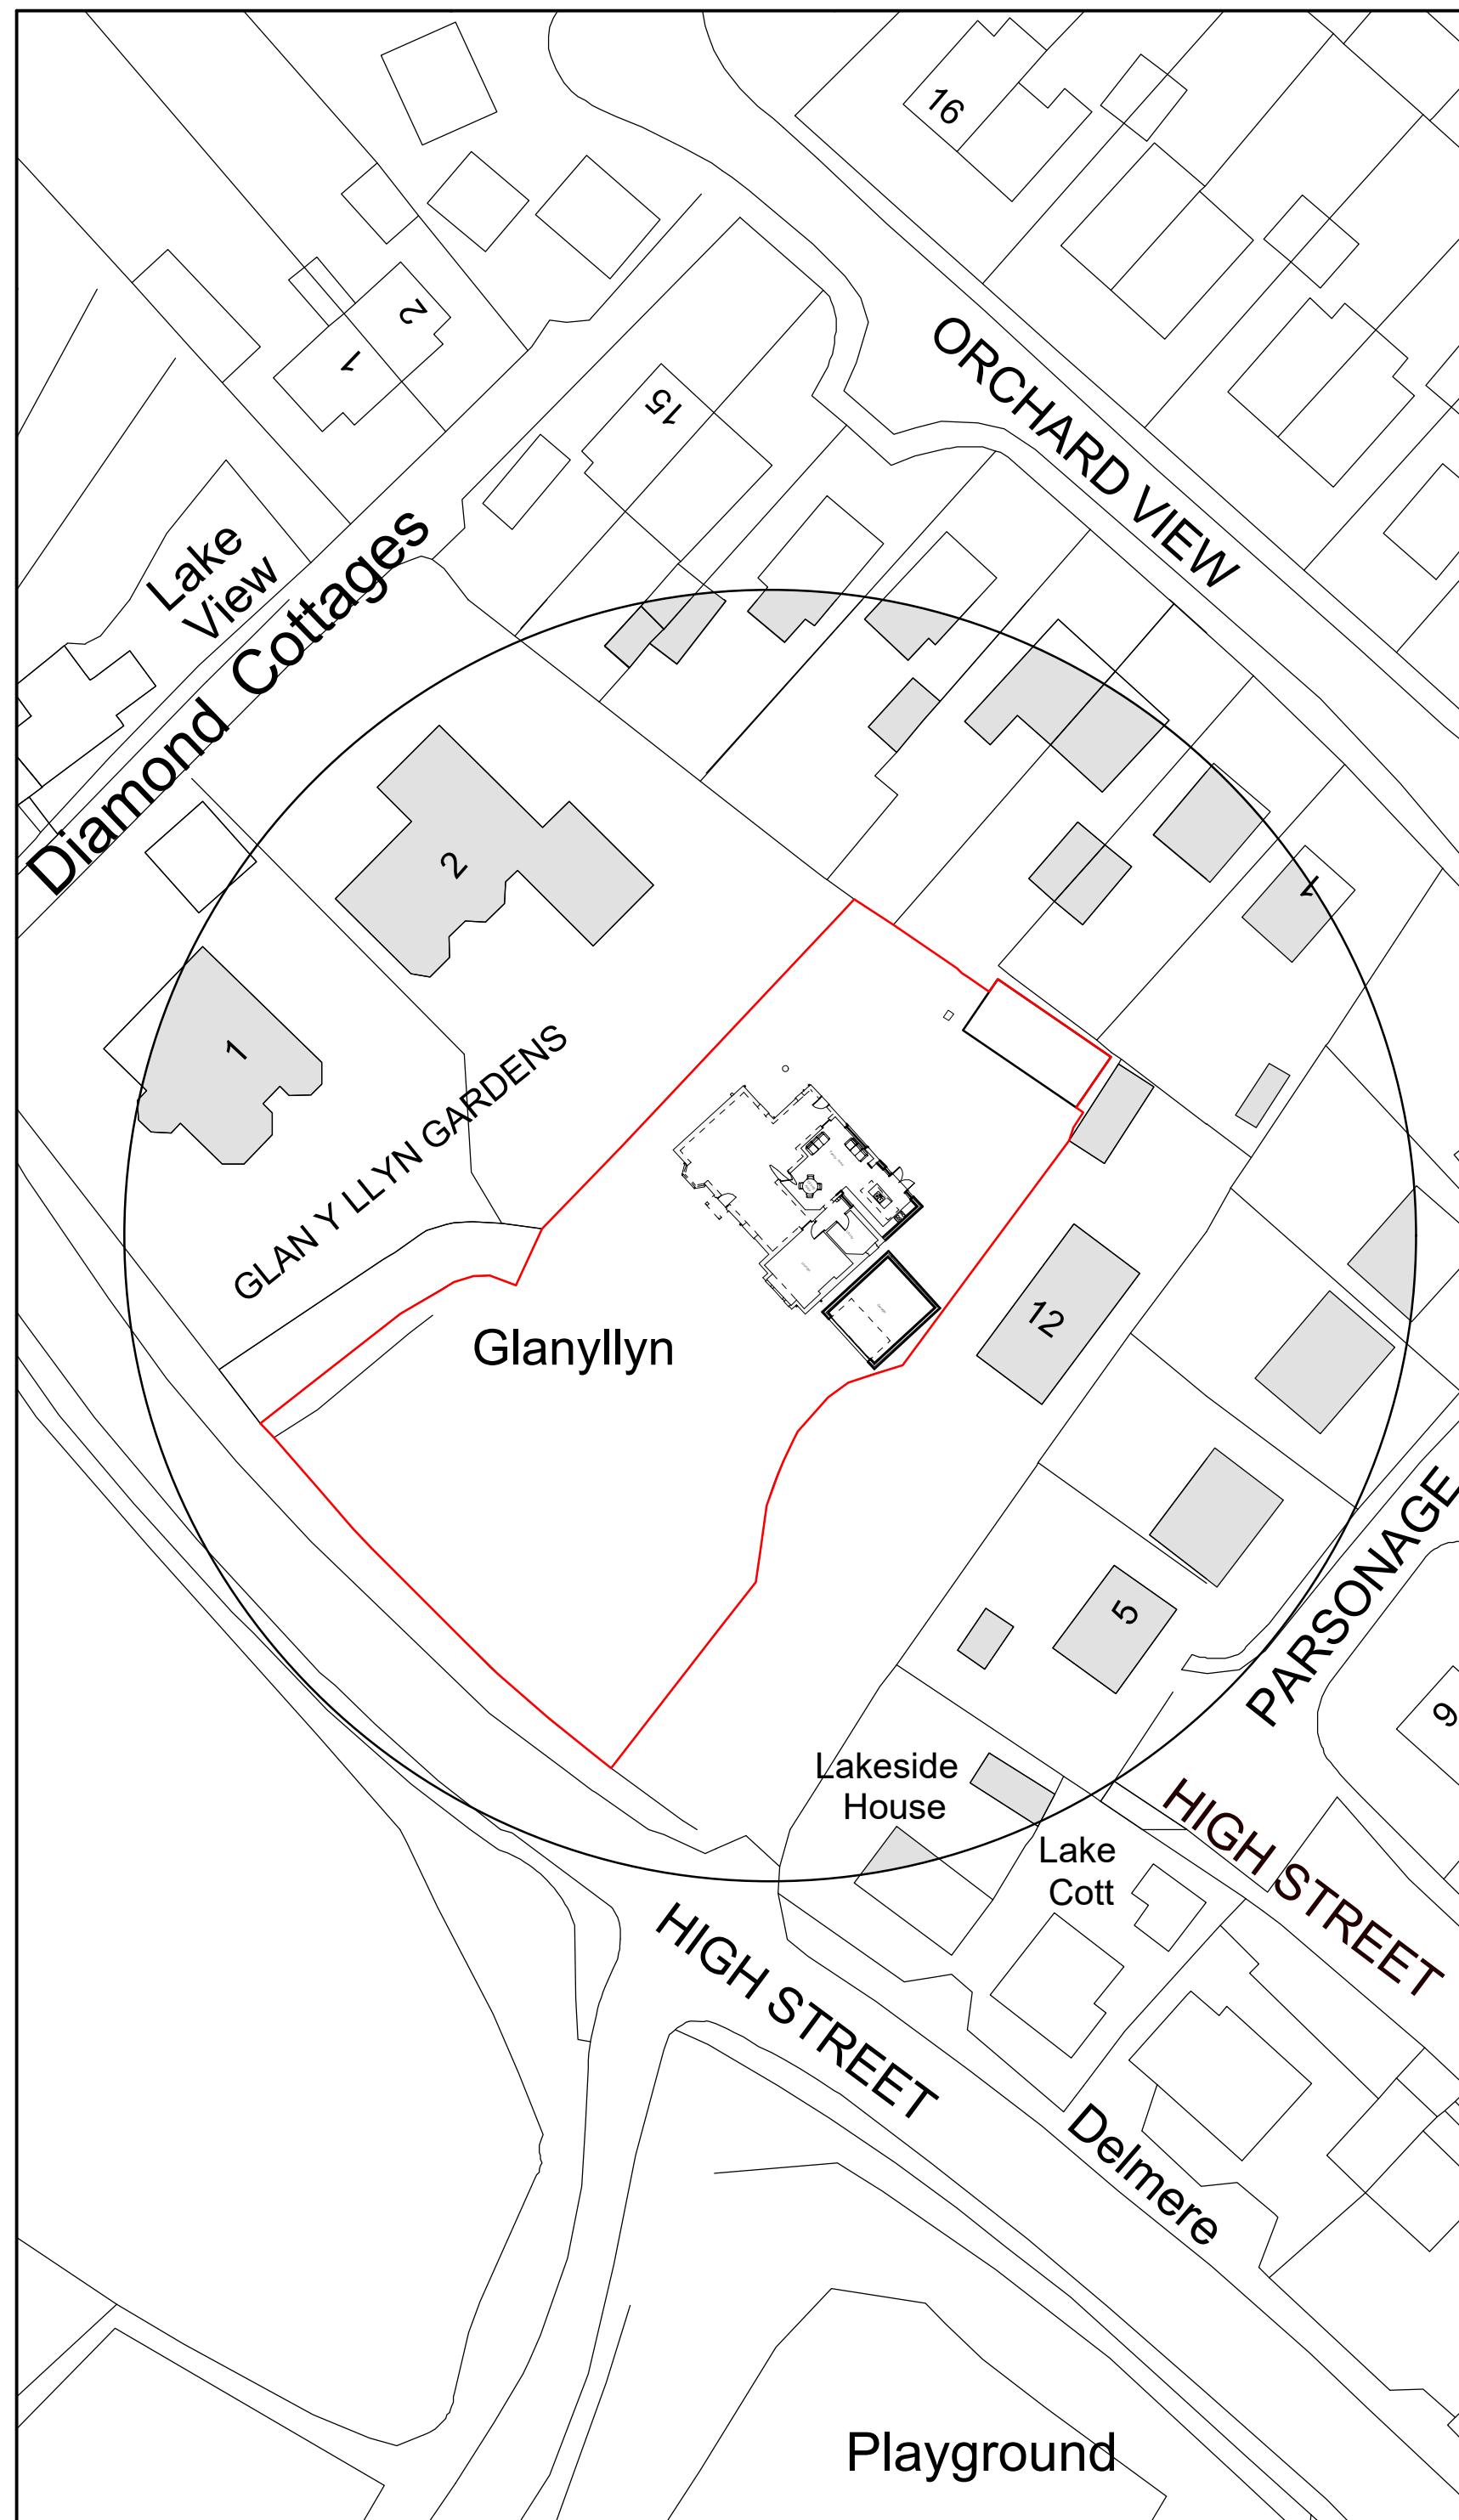

Site Plan 1:500

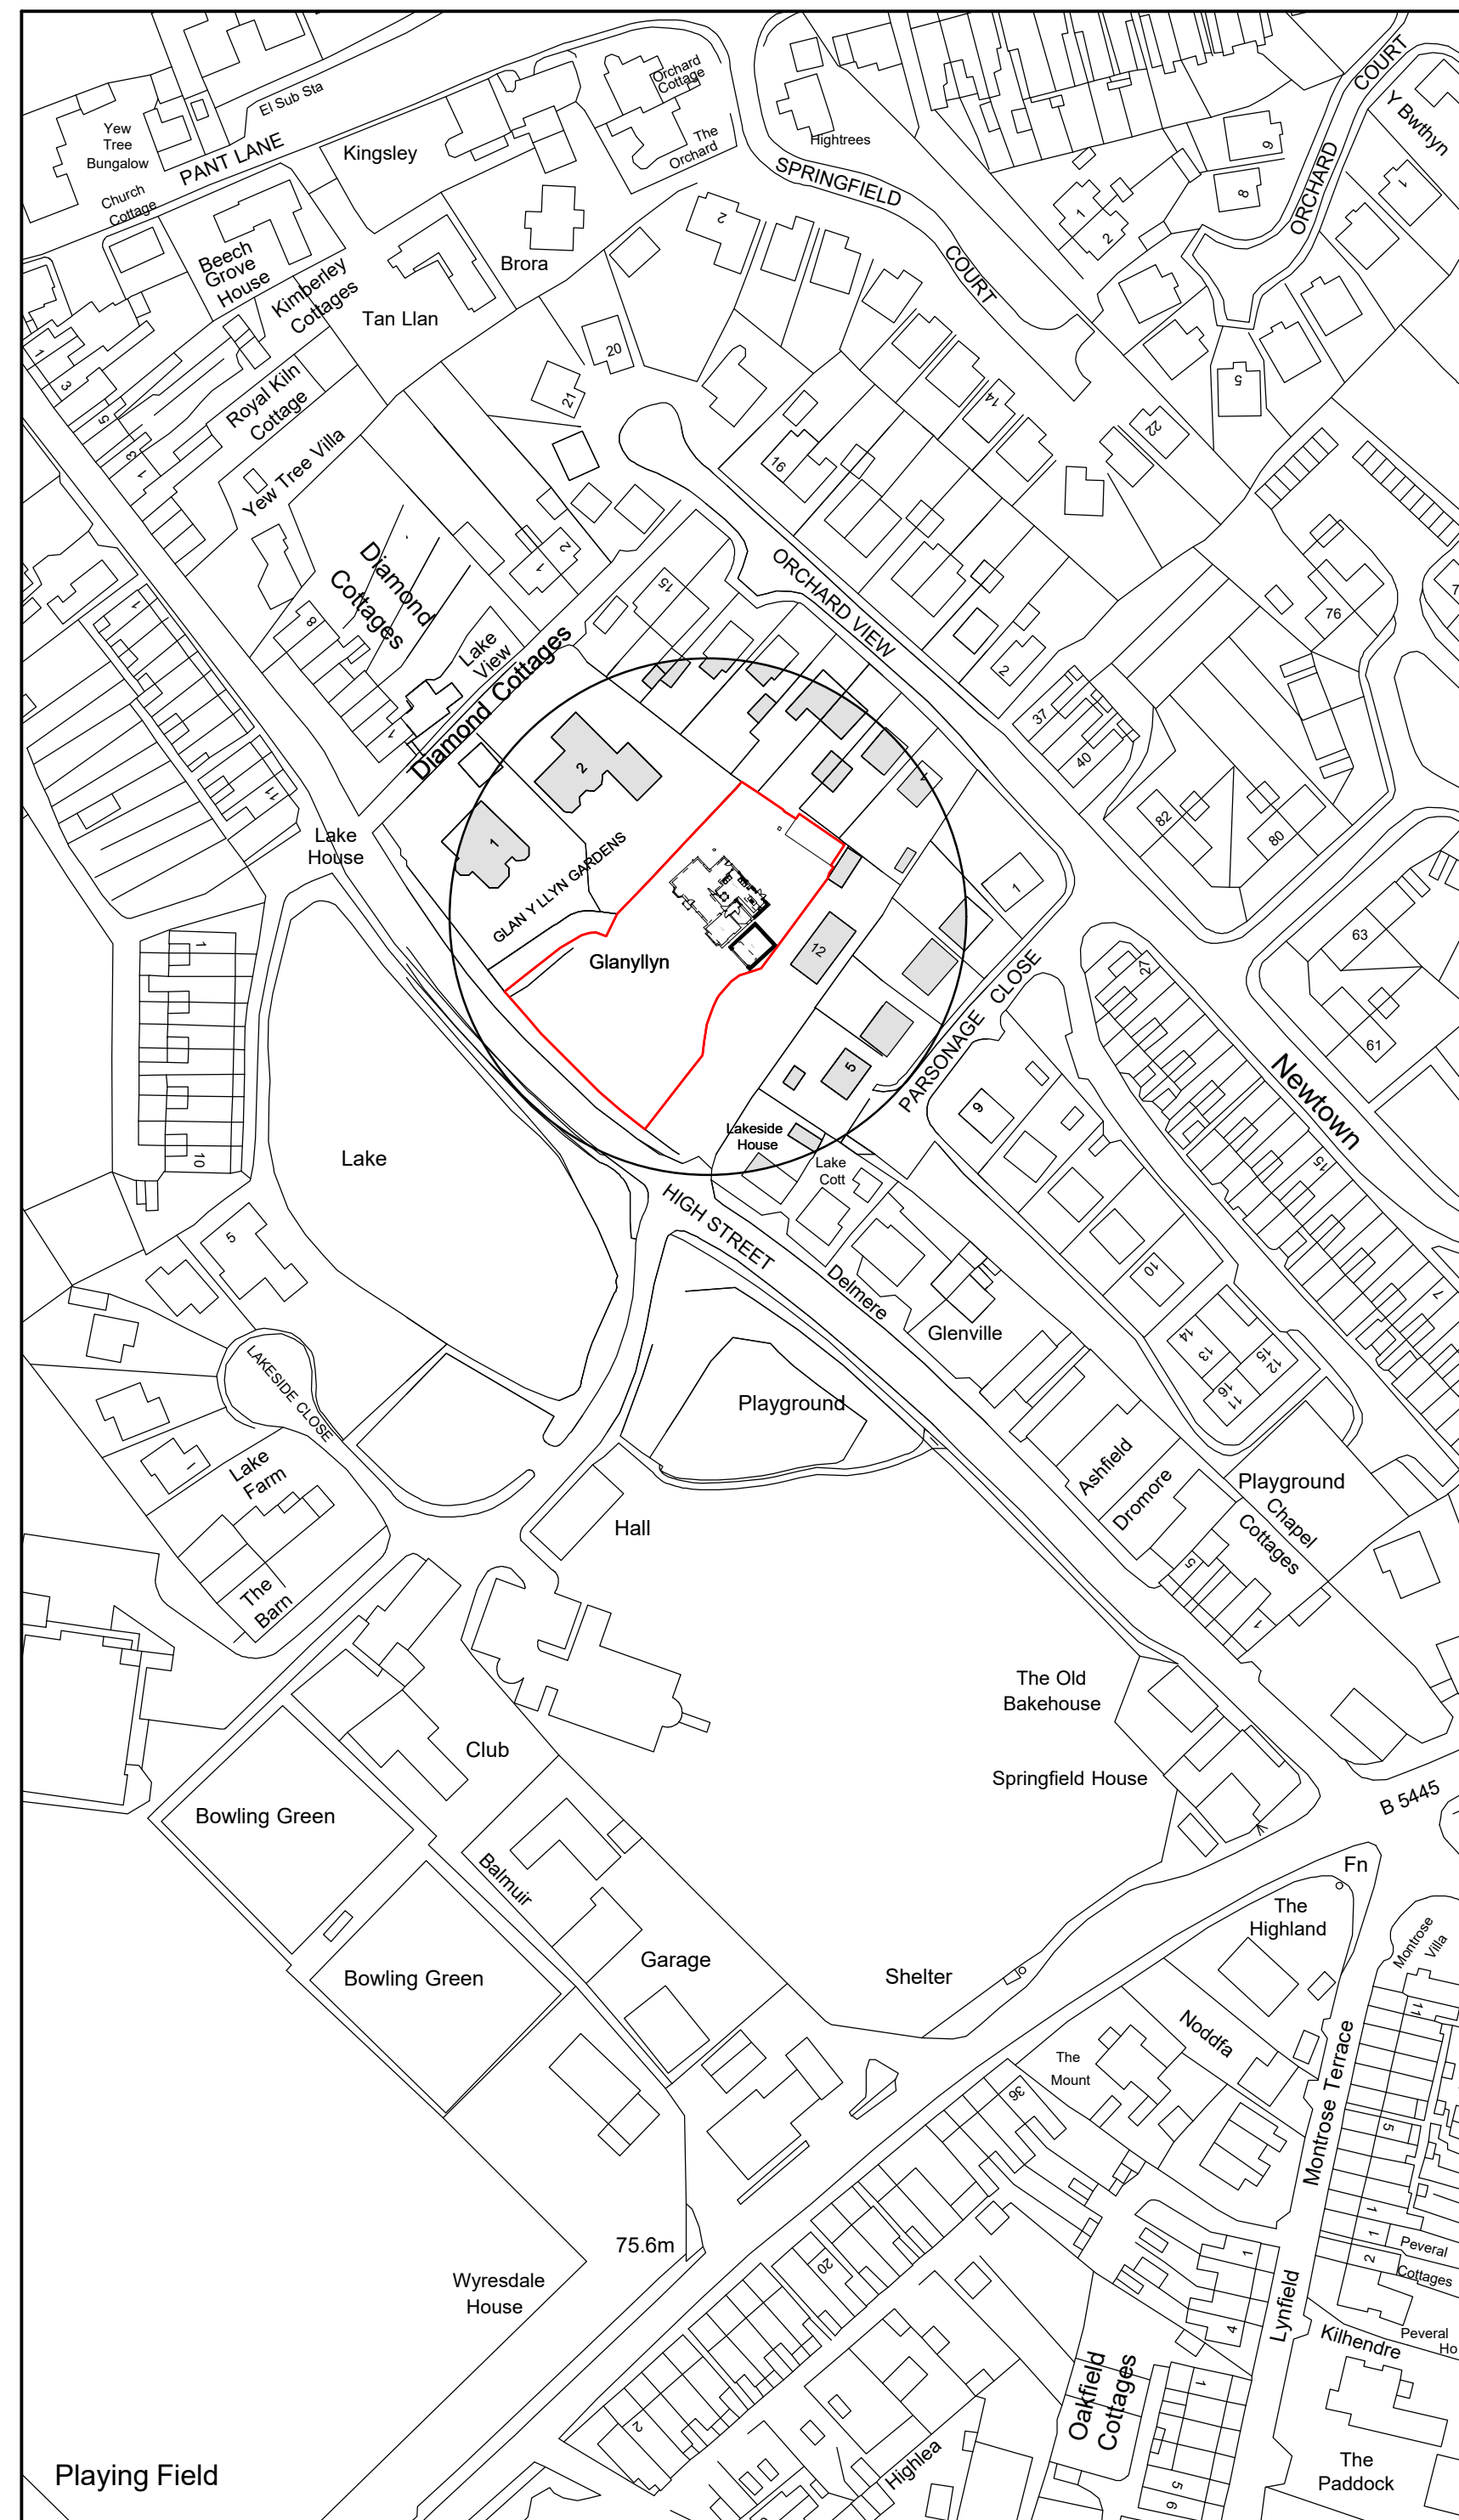

Location Plan 1:1250

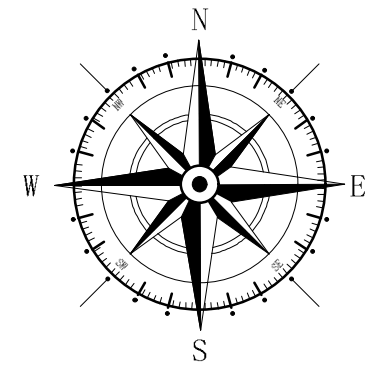

Key

 Surrounding Buildings

 Application Site

Rev	Date	Detail	Initial

Project:
Proposed Alterations to,
Glan Y Llyn House,
High Street, Gresford,
Wrexham, LL12 8PT

Title:	Scale: (A2)
Planning:Site &	1:500 &
Location Plan	1:1250

Drawn By: E.M.Jackson	Date: Feb 2022
--------------------------	-------------------

Drawing No: HC 145/008	Sheet: 1 of 1
---------------------------	------------------

blueprint
architectural services



Office 3K4,
Redwither Business Tower,
Wrexham. LL13 9XT
Tel: 01978 356500
www.blueprintarchitectural.com

© copyright all rights reserved